


MM PLANNING & ARCHITECTURE
892 LONDON ROAD, CR7 7PB
EMAIL INFO@MMPLANNING-ARCHITECTURE.CO.UK
CONTACT 02073023111

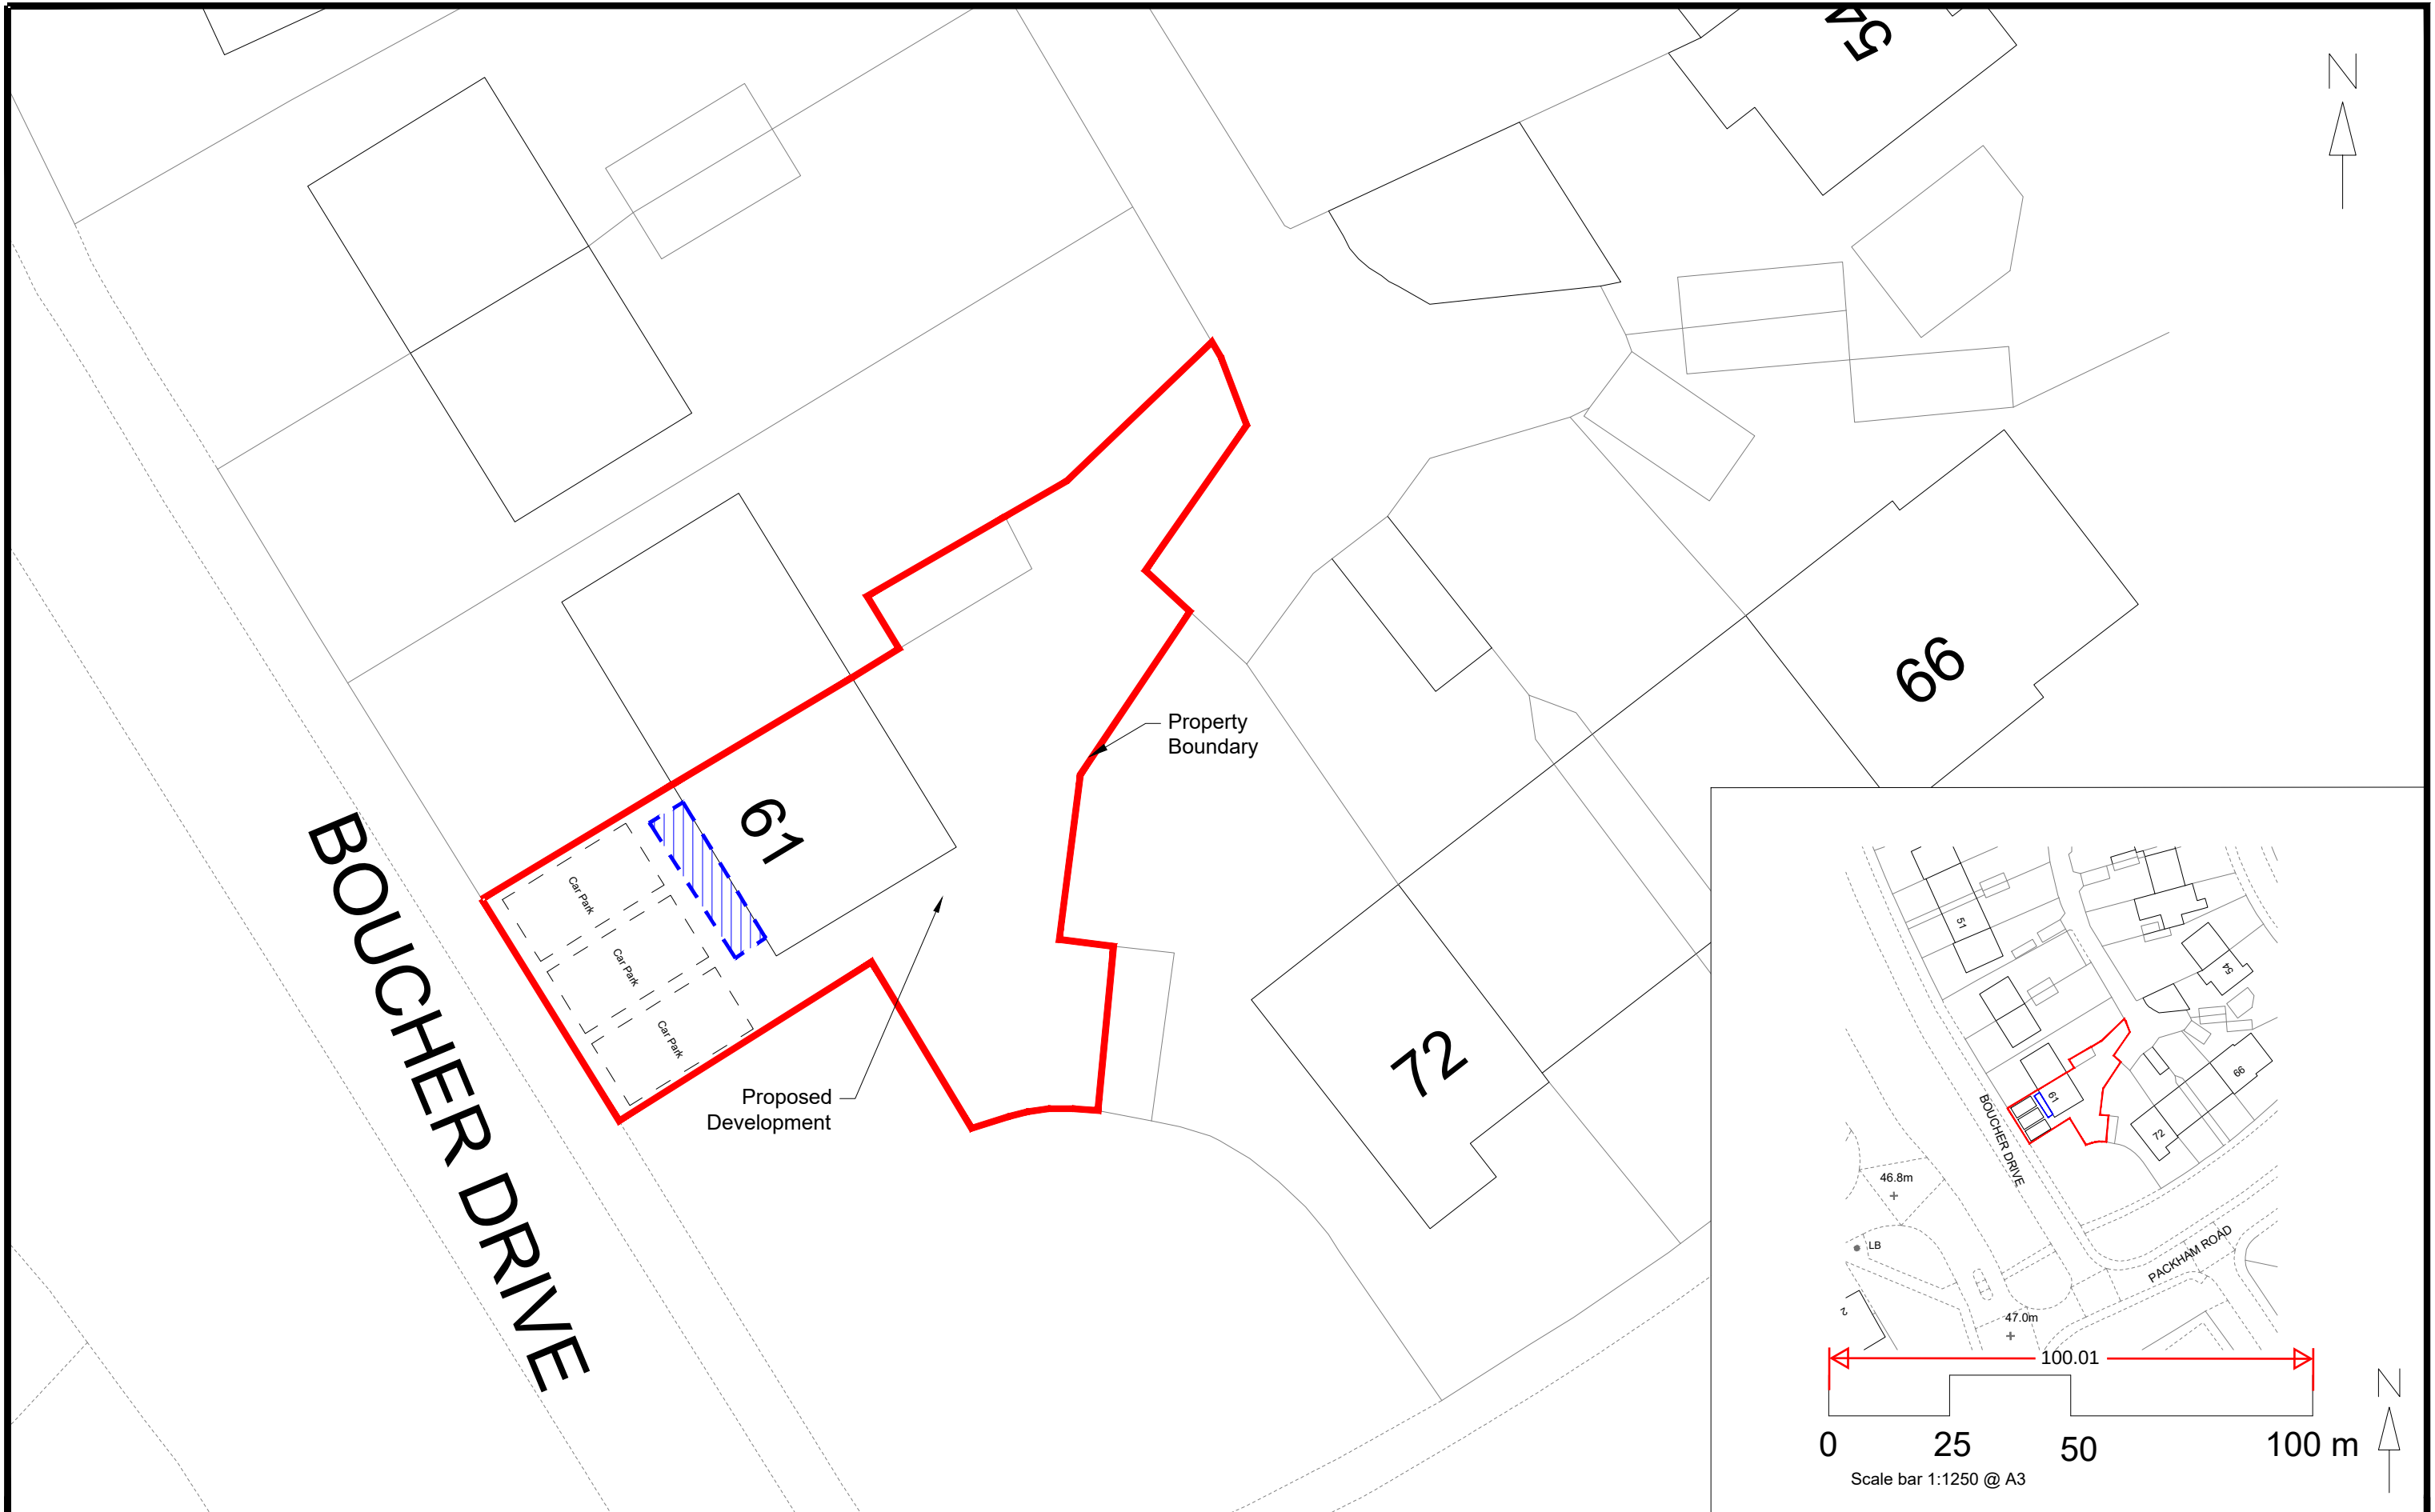

Project 61 Boucher Drive, DA11 7JA	Drawing: Block and Site Plans
	Number: 00
Client	Date: August 2023