ADJOINING PROPERTY PROFILES SHOWN IN DOTTED LINE AS PER 'STREET SCENE' DRAWING PLANNING CONSENT REF. 2012073

EXISTING BUILDING PROFILE SHOWN IN DOTTED LINE

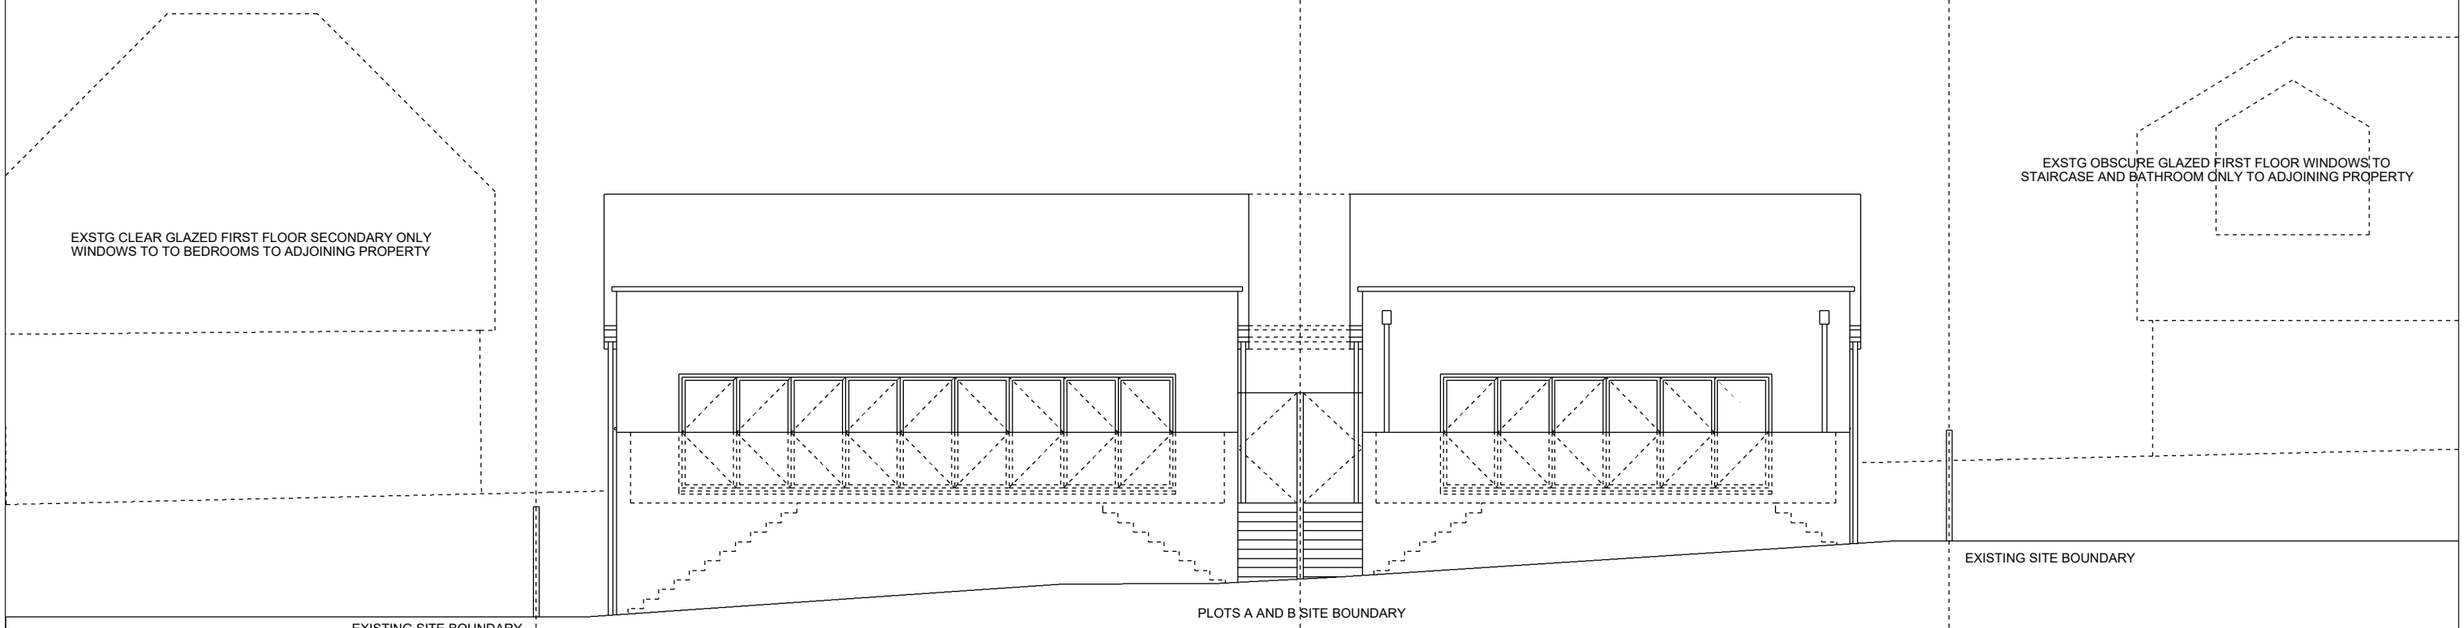

ALL PROPOSED MATERIALS INCL. HARD AND SOFT LANDSCAPING, ROOFS, EXTERNAL WALLS, WINDOWS, DOORS, AND RAINWATER AND SANITARY GOODS TO MATCH EXISTING

EAST ELEVATION

ADJOINING PROPERTY PROFILES SHOWN IN DOTTED LINE AS PER 'STREET SCENE' DRAWING PLANNING CONSENT REF. 2012073

EXISTING BUILDING PROFILE SHOWN IN DOTTED LINE

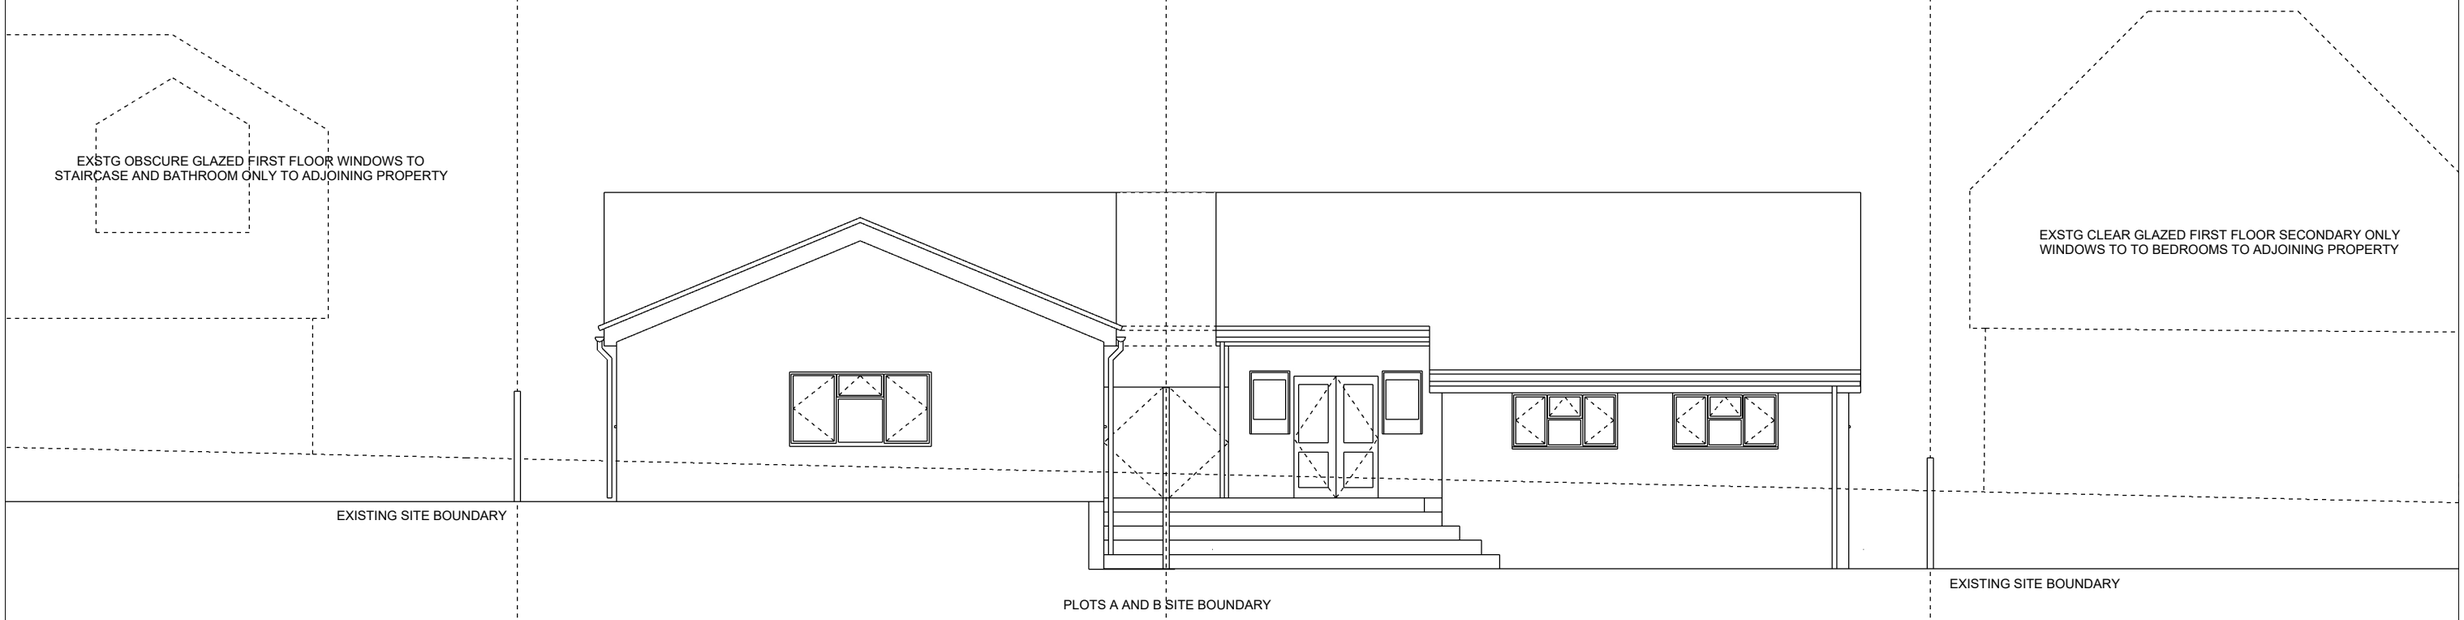

ALL PROPOSED MATERIALS INCL. HARD AND SOFT LANDSCAPING, ROOFS, EXTERNAL WALLS, WINDOWS, DOORS, AND RAINWATER AND SANITARY GOODS TO MATCH EXISTING

WEST ELEVATION

Steve Baker **Architect**

78 Pound Road East Peckham Tonbridge Kent TN12 5BJ

18 Hatton Place London EC1M 8RU

T:+44 (0)1622 870275
E:contact@stevebakerarchitect.com
W:www.stevebakerarchitect.com

S	R	Date	Description

Note - Do not scale from this drawing except for planning application purposes. All dimensions must be checked on site by the contractor and any discrepancies reported immediately.

© COPYRIGHT 2023 STEVE BAKER ARCHITECT
Ordnance Survey. © Crown Copyright 2023. All rights reserved. Supplied by UK Map Centre Licence number 100048957.

arb Architects Registration Board

RIBA Chartered Practice

MR and MRS M. CANTWELL

2.99 m

1:50 @ A1 / 1:100 @ A3

Client: MR and MRS M. CANTWELL

Project Title: BLUEBELLS, WILLOW WALK, CULVERSTONE

Status:	Stage:	Scale:	Sheet:
PLANNING	P	1:50/100	A1/A3

Drawing Title: PROPOSED EAST AND WEST ELEVATIONS

Project No:	Disc:	Building:	Package:	Drawing No:	Revision:
A24080	A	-	-	1132	E