




ELEVATIONS INDICATING WINDOW / EXTERNAL DOOR TYPE, NUMBER & LOCATION ON BUILDING (SCALE 1:500)

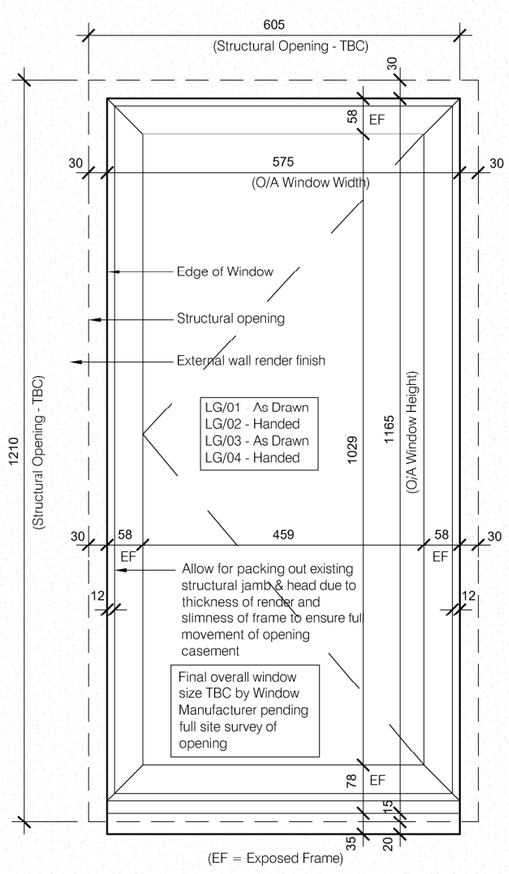

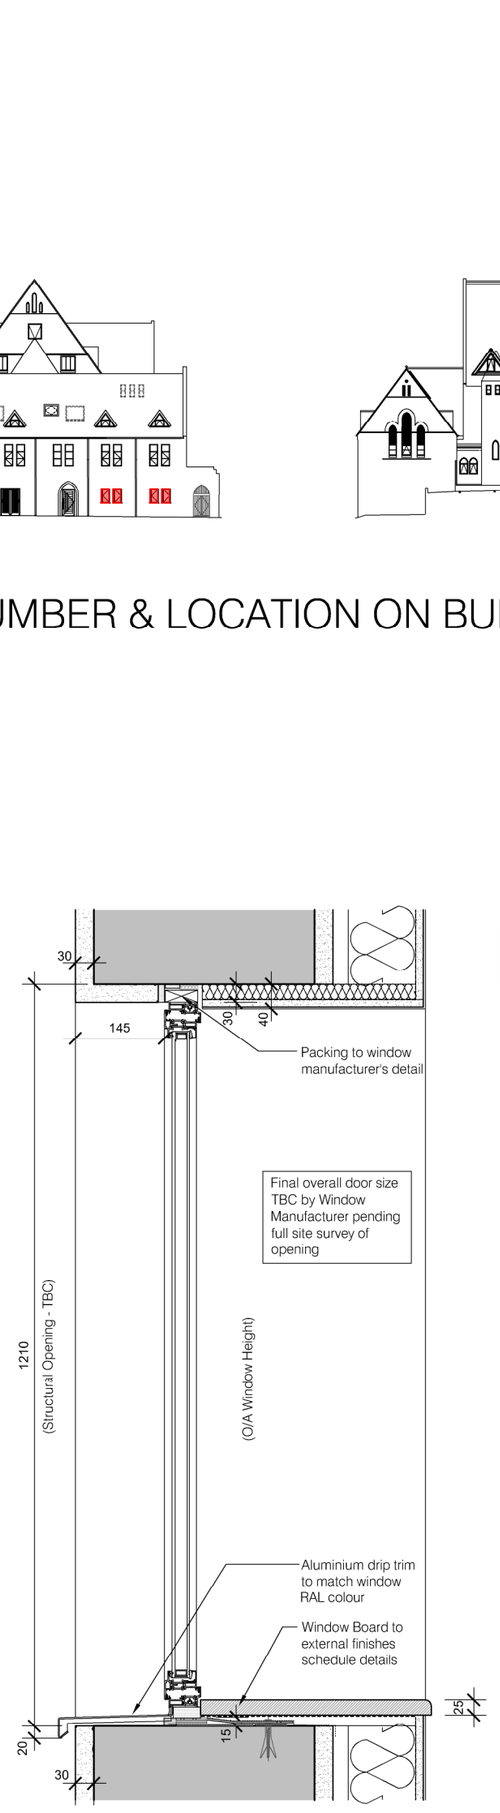

QUANTITY:
4

ELEVATION OF WINDOW - TYPE 2

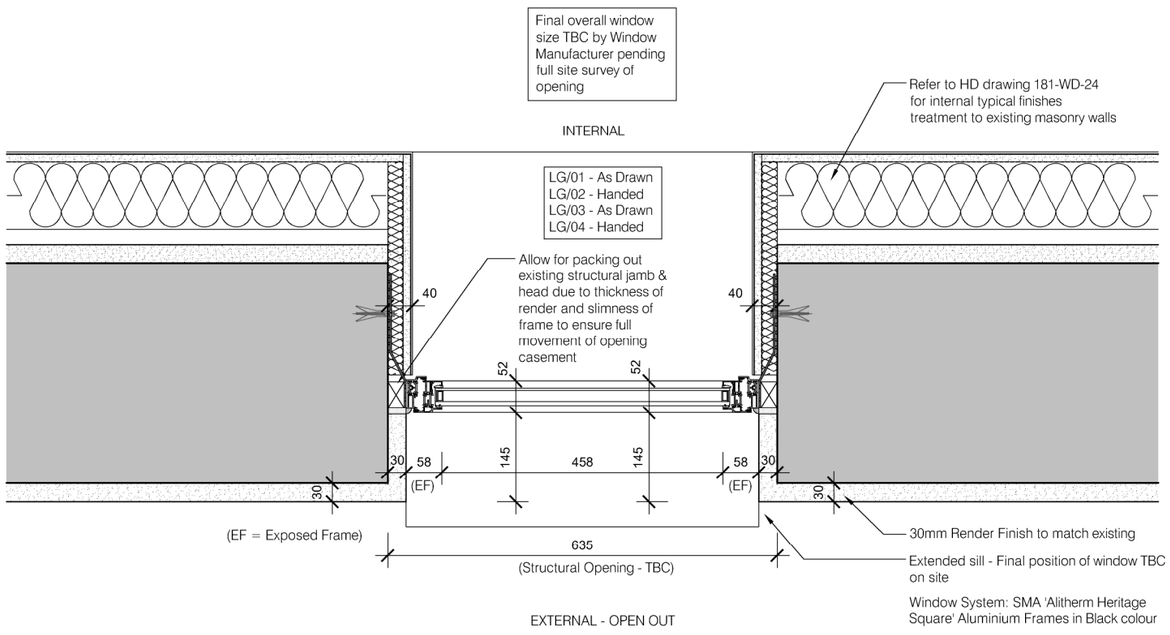

SECTION OF WINDOW - TYPE 2

PLAN OF WINDOW - TYPE 2

Type 2

Rev	Date	Comments
C	25.09.25	Phase 1 - Location Elevations Updated
B	25.02.25	Phase 1 - Planning Condition Discharge Issue
A	08.11.24	Planning Condition Discharge Issue

PLANNING

Client
Guru Nanak Darbar Gurdwara Gravesend

Project
Proposed Development Site
Sikh Temple Site
Clarence Place
Gravesend
DA12 1LD

Title
Planning Condition 07: Phase 1
Joinery Details
Window / External Door Type 2

Project No.	Date
181	October 2024
Drawing No.	Revision
181-PD-602	C
Scale: 1:10 & 1:500 @ A2	Drawn: STC
	Check: HD

HASKINS DESIGNS LTD.
The Civic Centre, St Mary's Road, Swanley, Kent, BR8 7BU.
Phone: 01322 479561 Mobile:07802 182202
info@haskinsdesigns.co.uk Website: haskinsdesigns.co.uk