





ELEVATIONS INDICATING WINDOW / EXTERNAL DOOR TYPE, NUMBER & LOCATION ON BUILDING (SCALE 1:500)

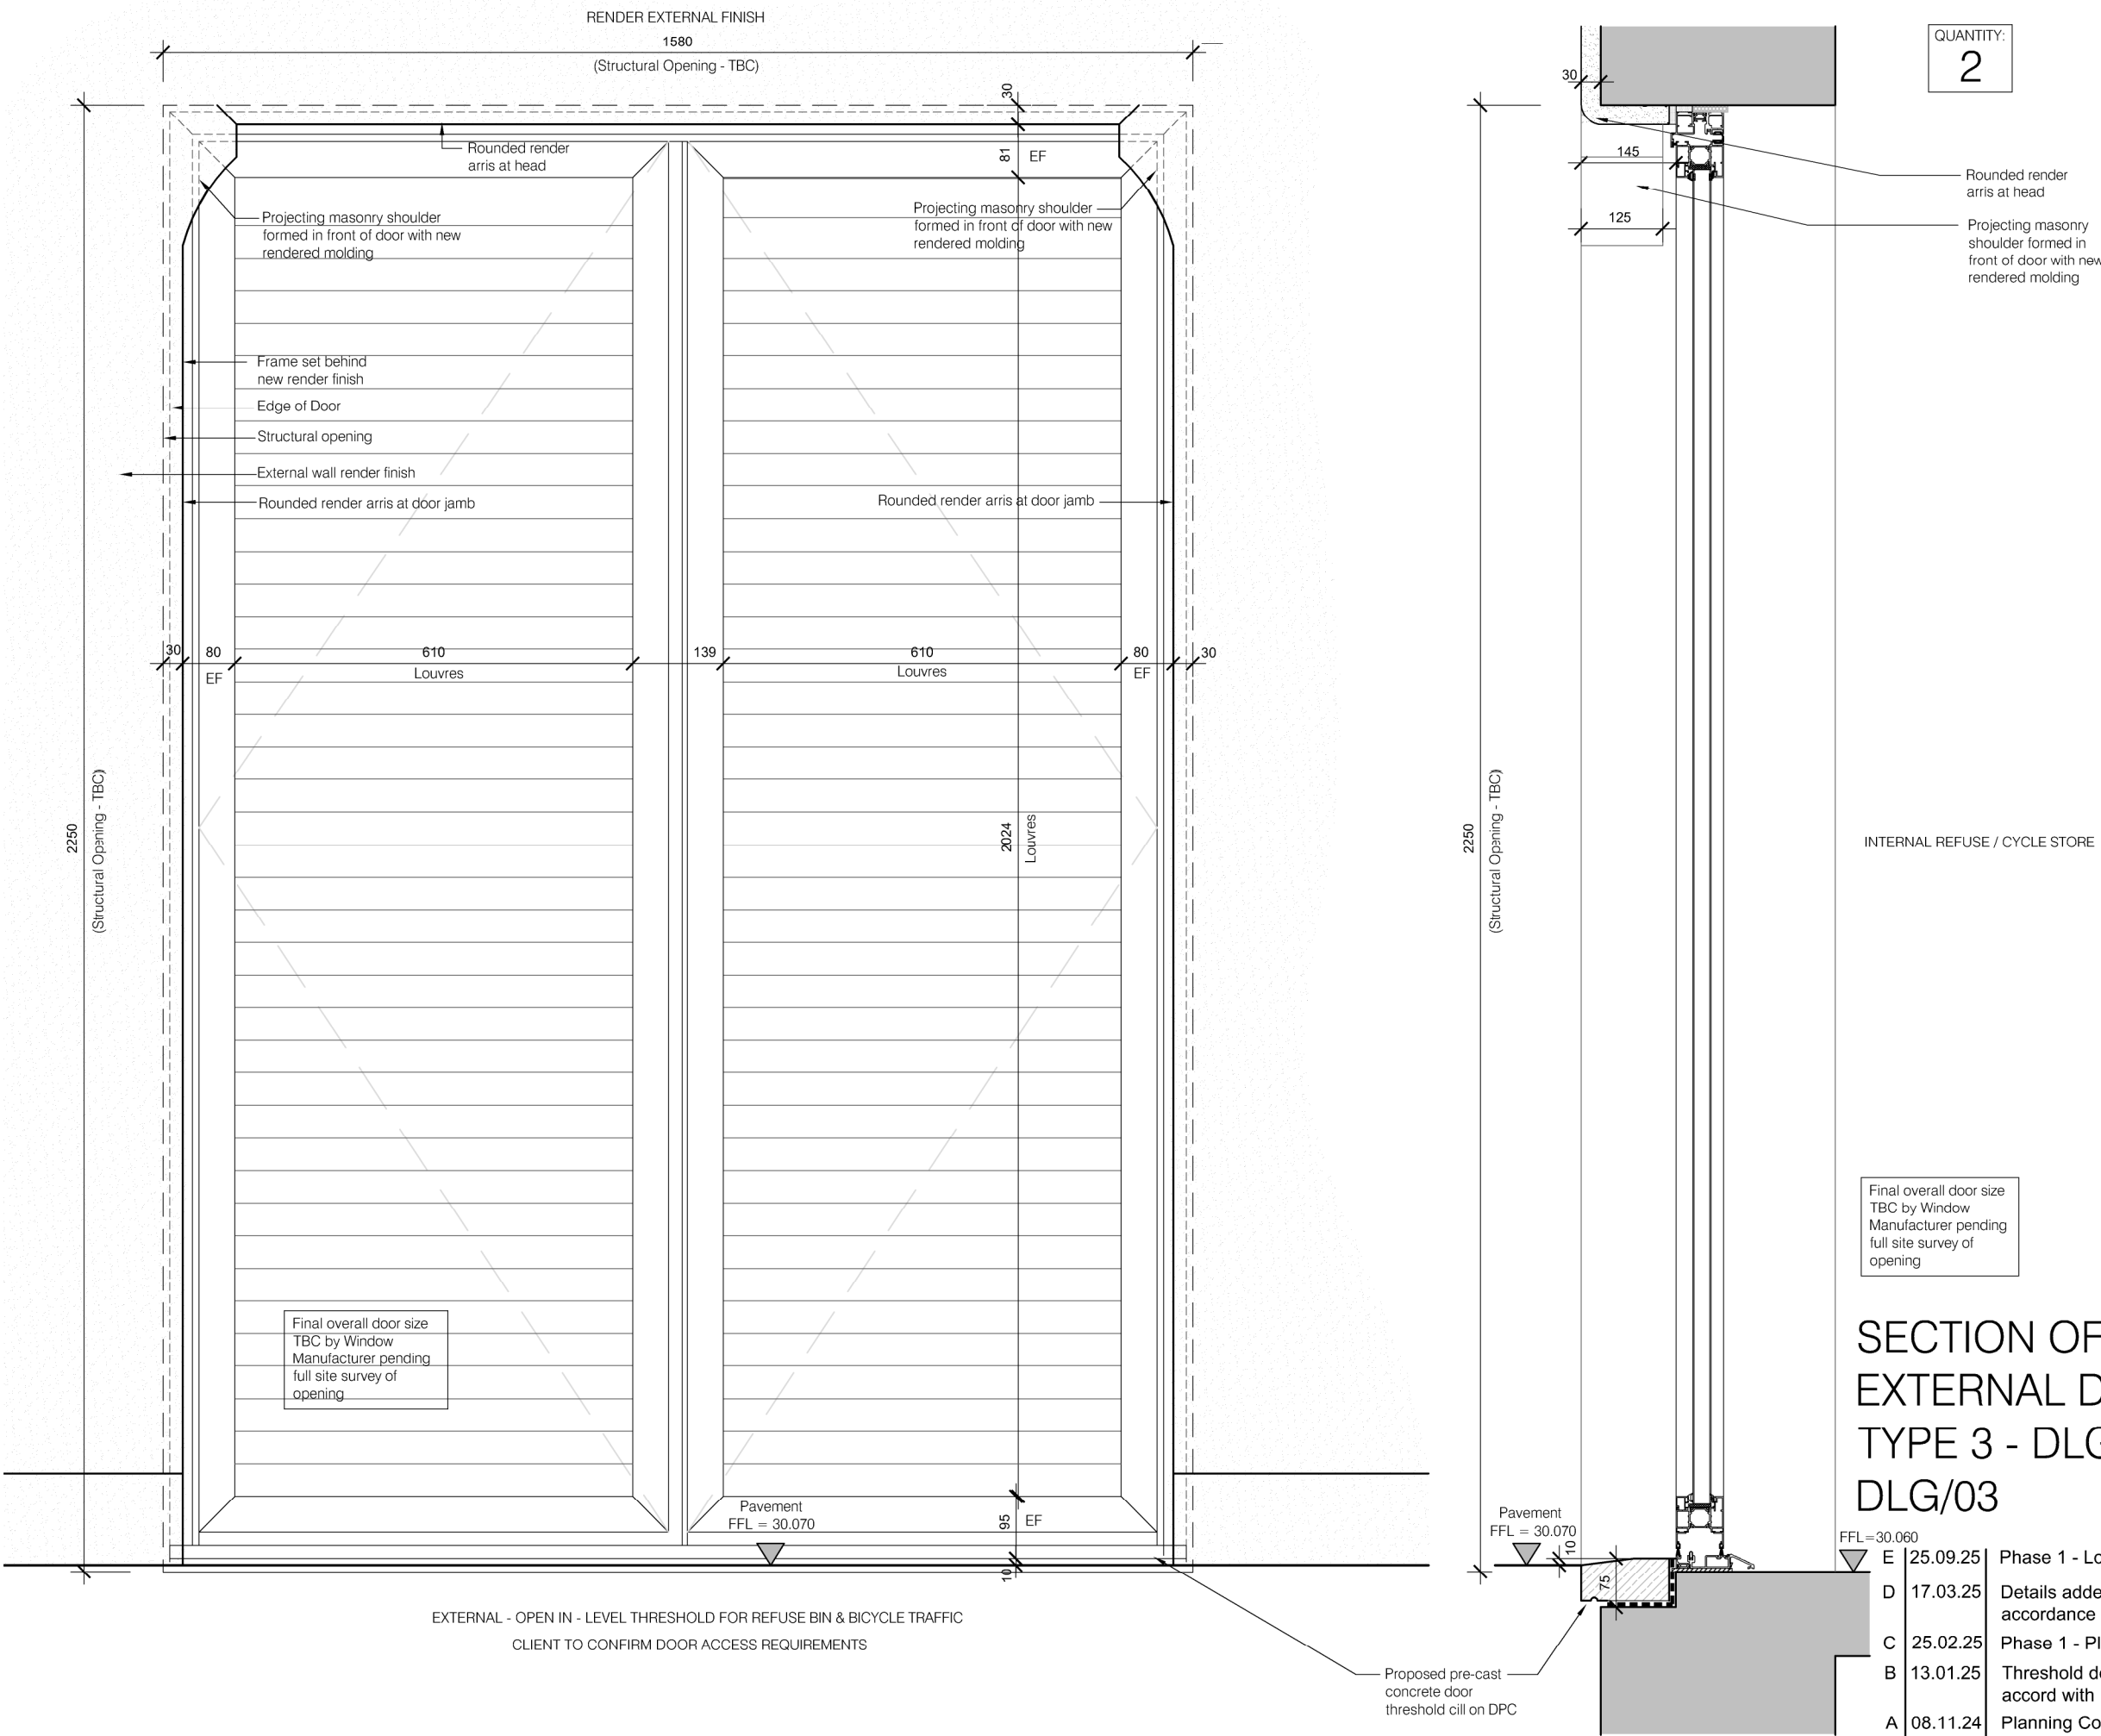

ELEVATION OF EXTERNAL DOOR - TYPE 3
DLG/01 - CYCLE STORE & DLG/03 - REFUSE STORE

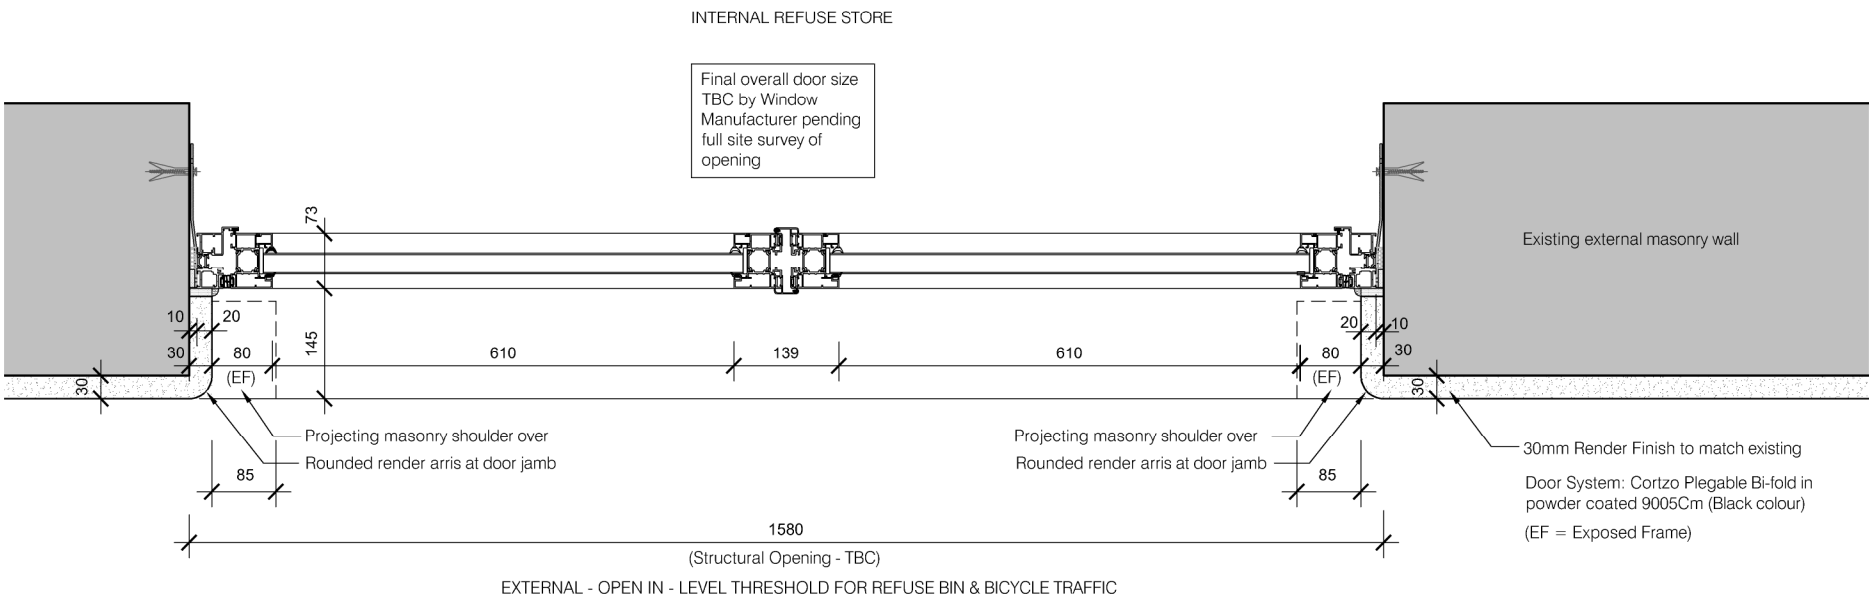

PLAN OF EXTERNAL DOOR - TYPE 3
DLG/01 -CYCLE STORE & DLG/03 - REFUSE STORE

Type 3

PLANNING

Project	
Proposed Development Site Sikh Temple Site Clarence Place Gravesend DA12 1LD	
Title	
Planning Condition 07: Joinery Details Window / External Door Type 3	
Project No.	Date
181	October 2024
Drawing No.	Revision
181-PD-603	E
Scale	Drawn
1:10 & 1:500 @ A2	STC
	Check
	HD