






ELEVATIONS INDICATING WINDOW / EXTERNAL DOOR TYPE, NUMBER & LOCATION ON BUILDING (SCALE 1:500)

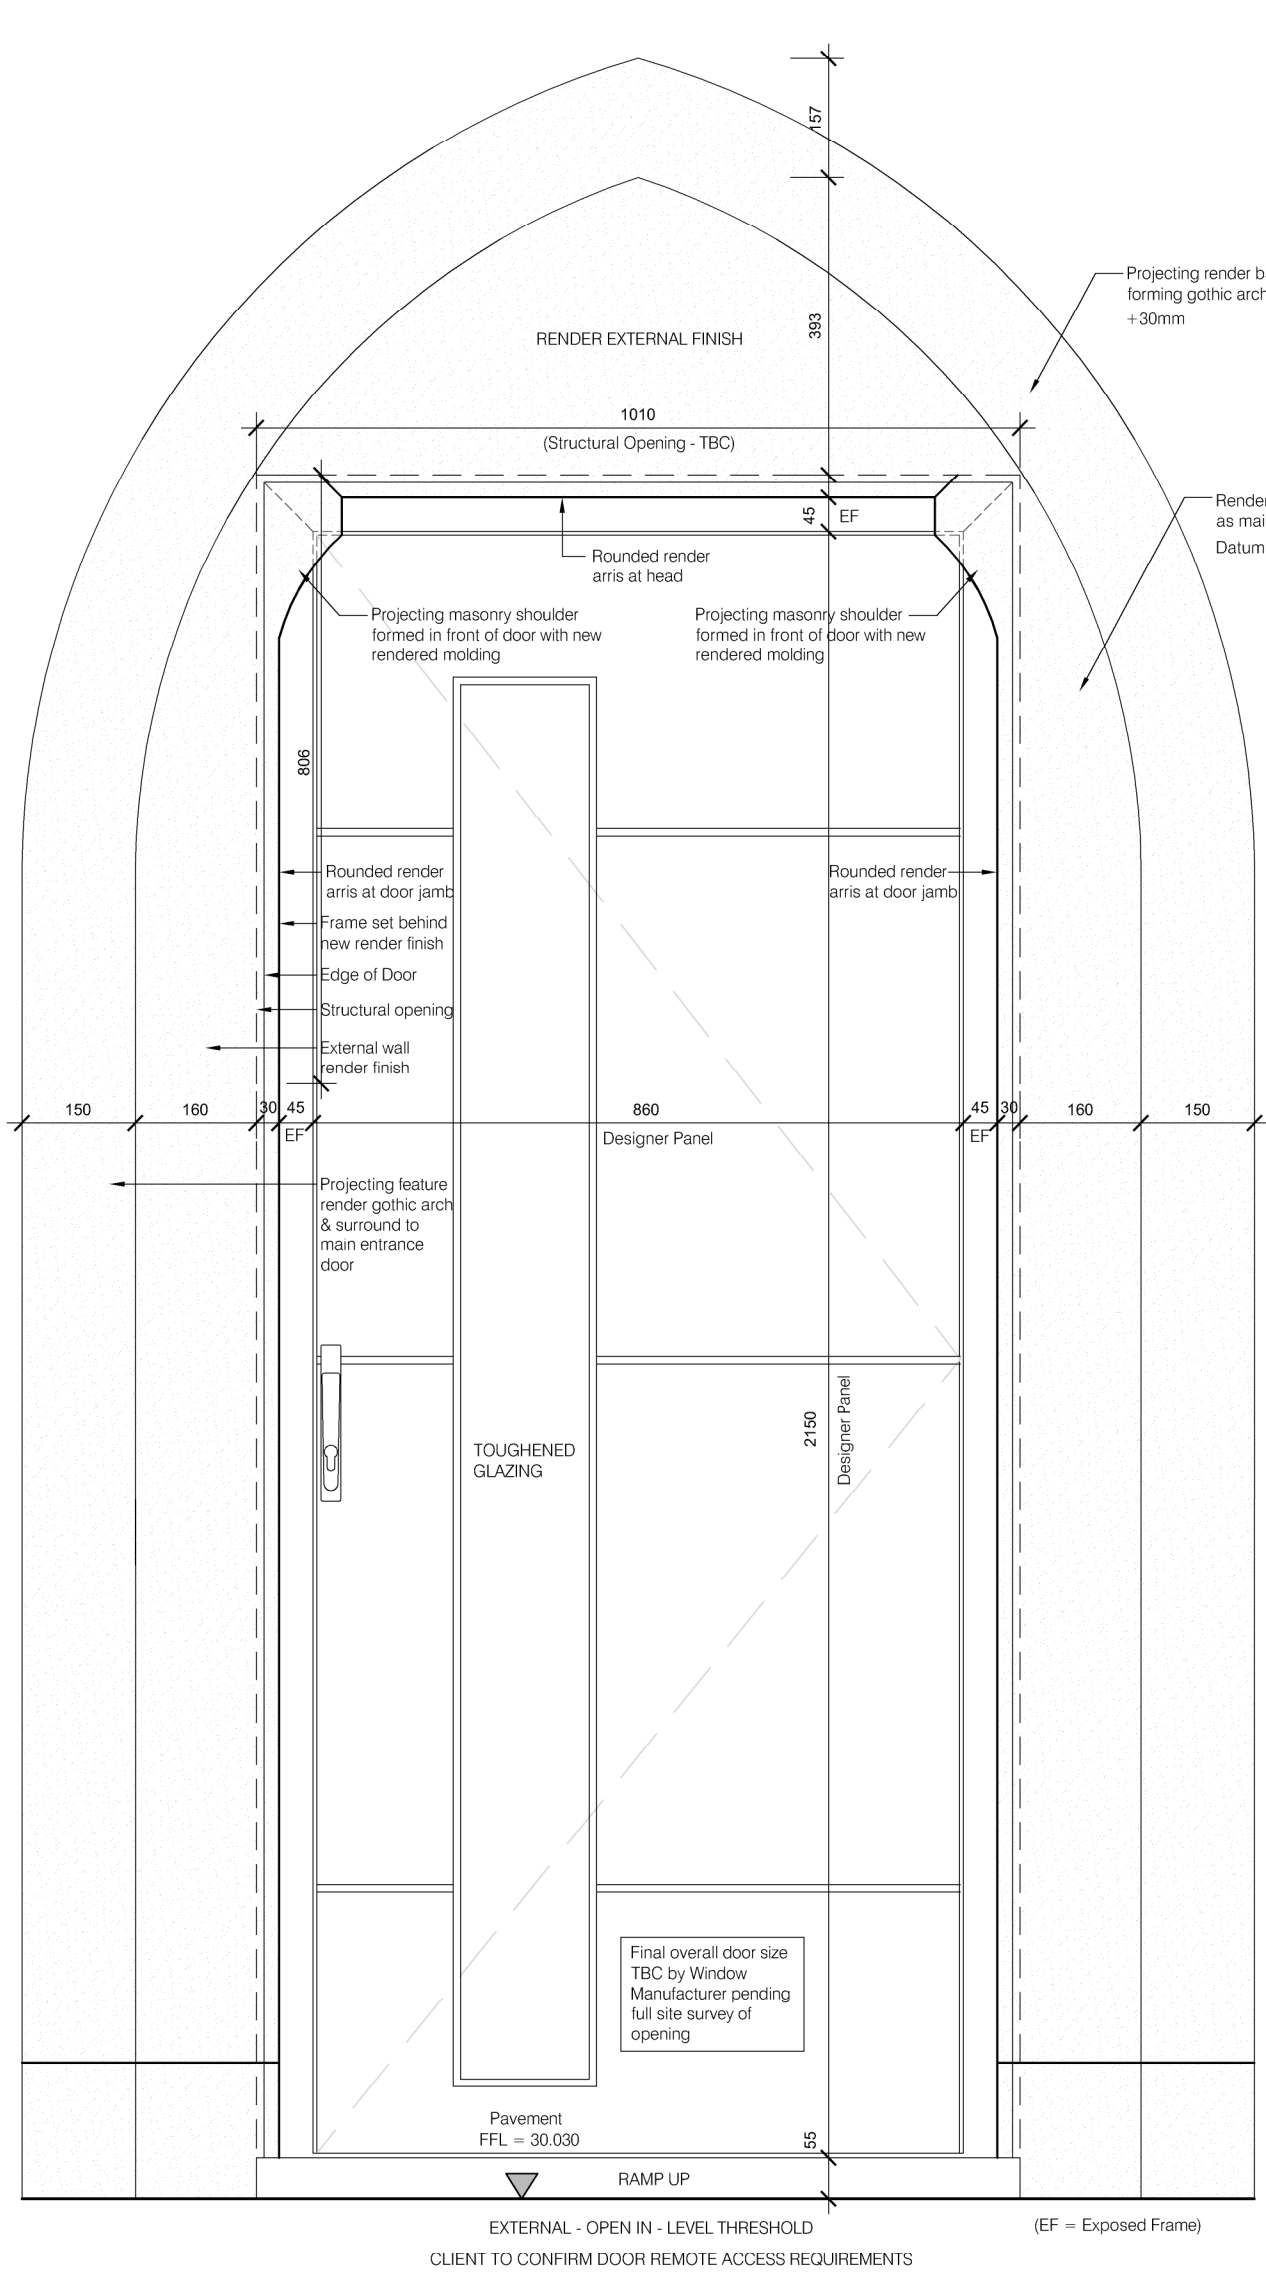

ELEVATION OF EXTERNAL DOOR - TYPE 4 - DLG/04

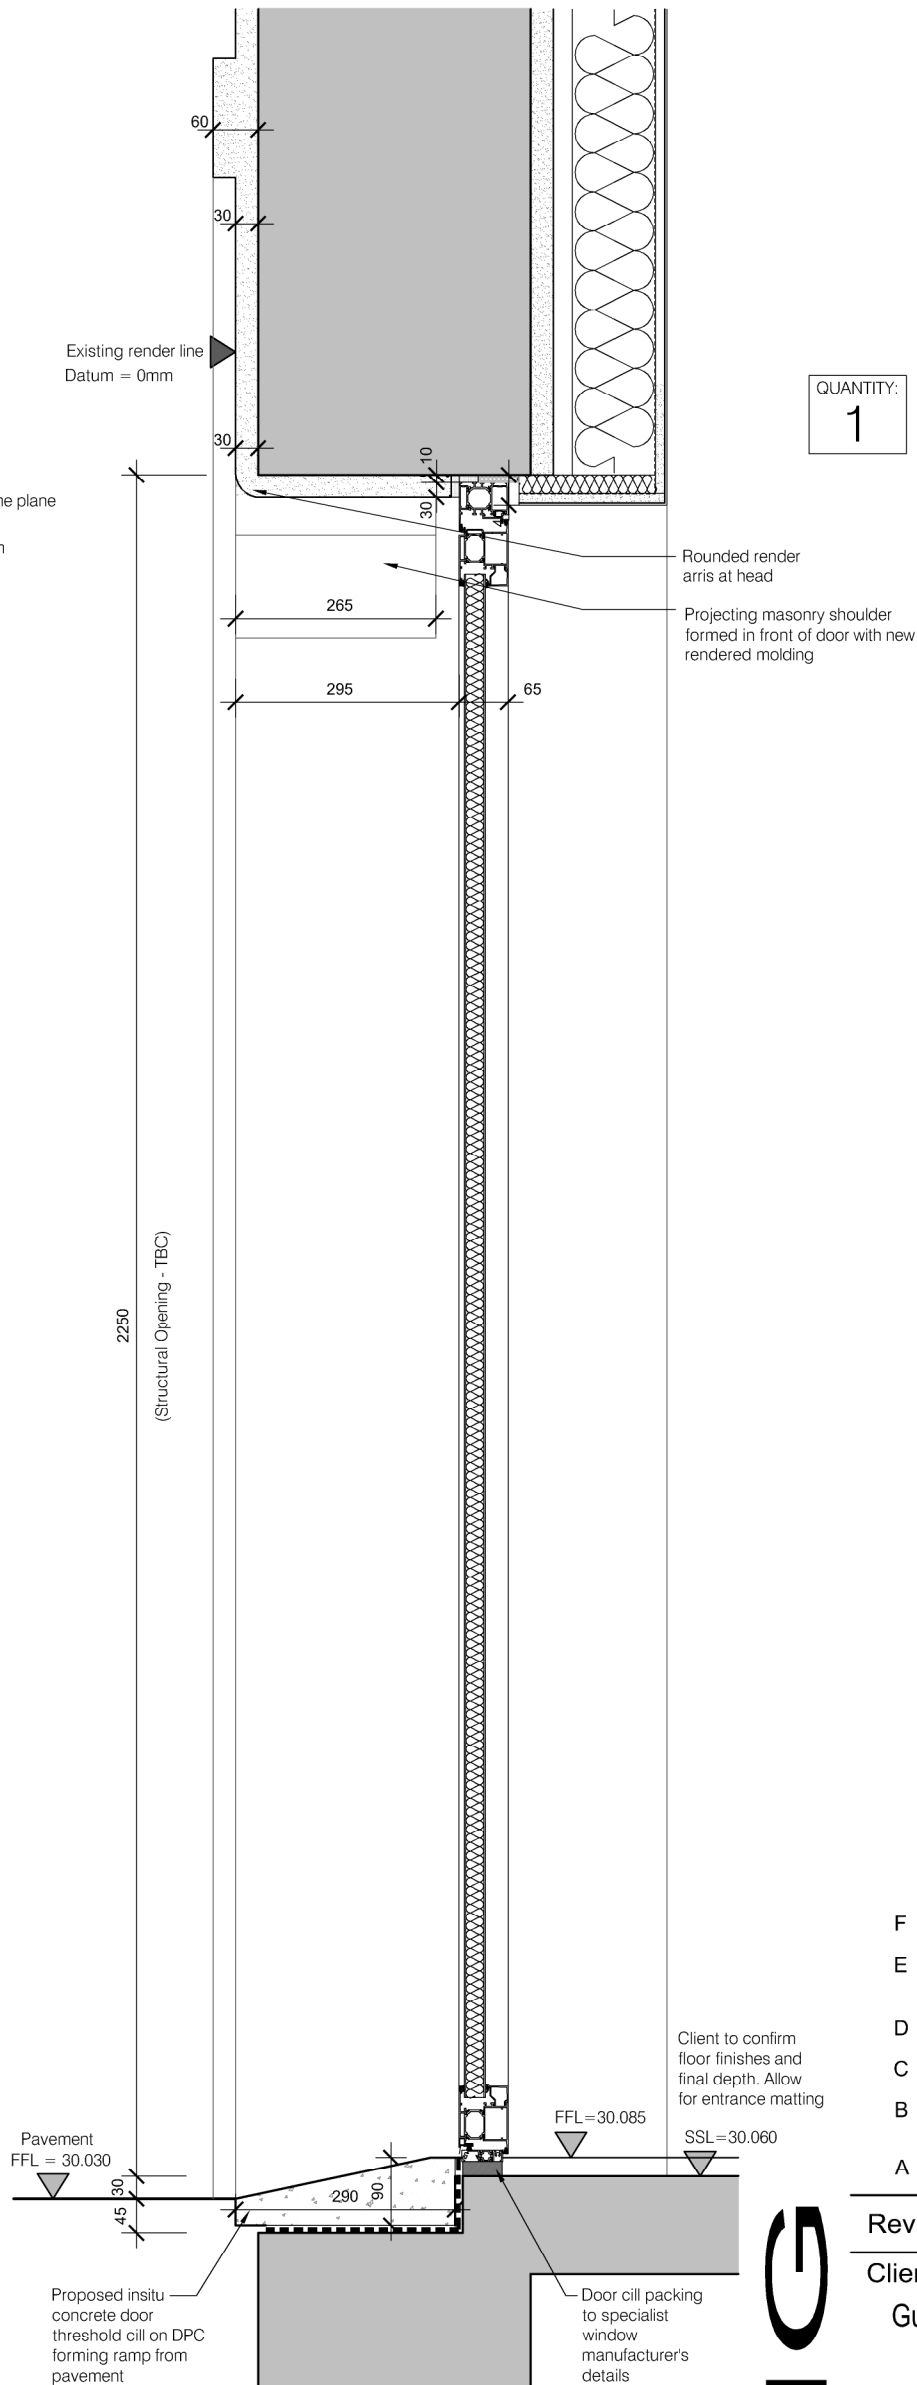

SECTION OF EXTERNAL DOOR - TYPE 4 - DLG/04

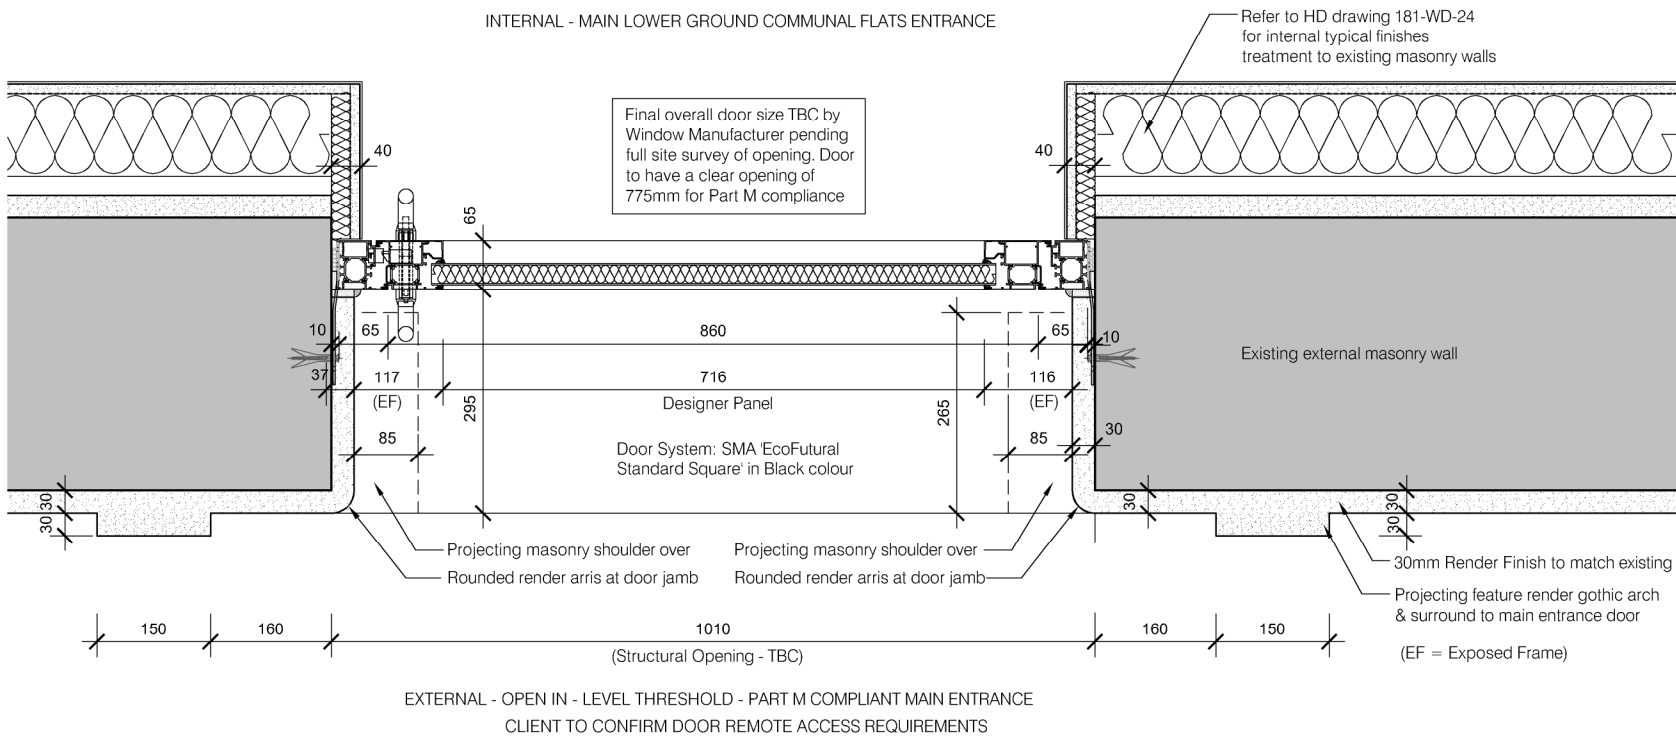

PLAN OF EXTERNAL DOOR - TYPE 4 - DLG/04 - MAIN ENTRANCE

F	25.09.25	Phase 1 - Location Elevations Updated
E	17.03.25	Details added to door head and jambs in accordance with planner's comments
D	25.02.25	Phase 1 - Planning Condition Discharge Issue
C	14.01.25	Feature projecting render gothic arch indicated
B	13.01.25	Threshold detail and overall height amended to accord with manufacturer's details. Levels added
A	08.11.24	Planning Condition Discharge Issue

Rev	Date	Comments
-----	------	----------

Client
Guru Nanak Darbar Gurdwara Gravesend

Project
Proposed Development Site
Sikh Temple Site
Clarence Place
Gravesend
DA12 1LD

Title
Planning Condition 07: Phase 1
Joinery Details
Window / External Door Type 4

Project No.	Date
181	October 2024
Drawing No.	Revision
181-PD-604	F
Scale	Drawn
1:10 & 1:500 @ A2	STC
	Check
	HD

Type 4