




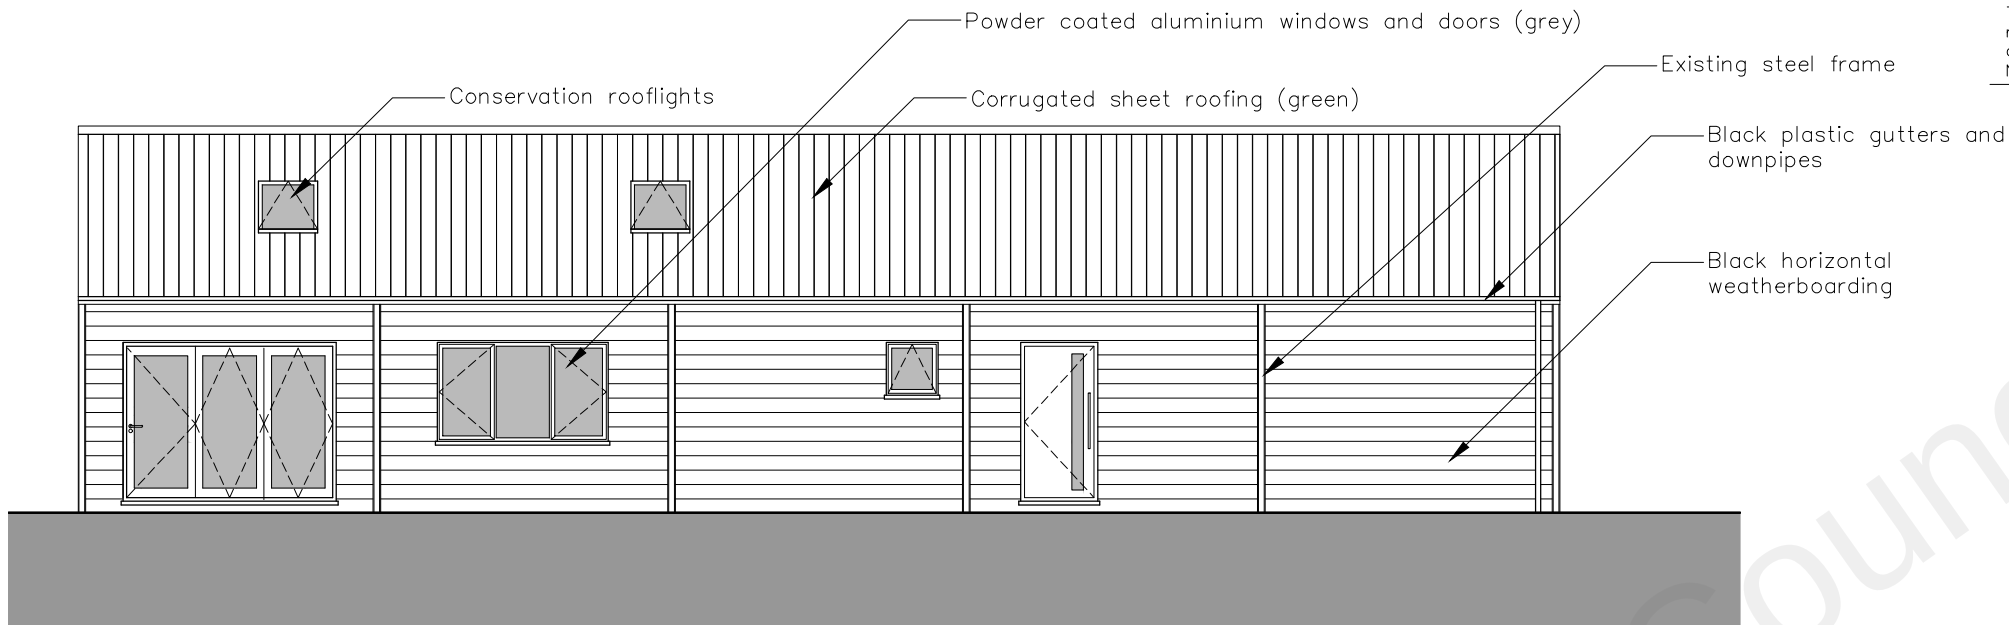


Proposed Front (North) Elevation
1:100

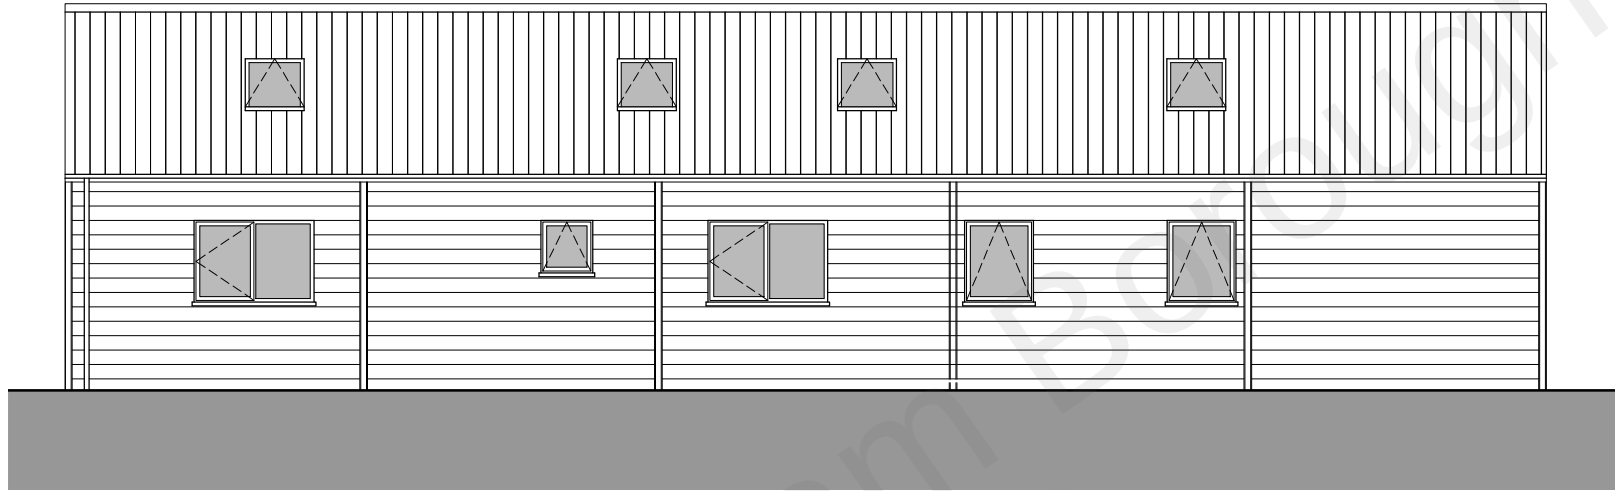

Proposed Rear (South) Elevation
1:100

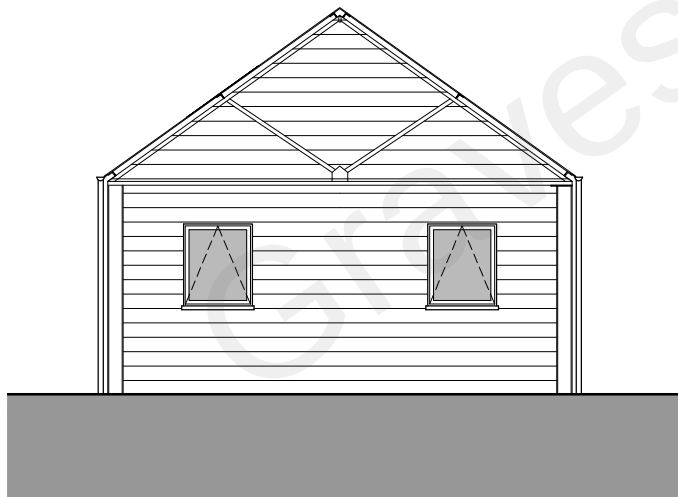


Proposed Side (East) Elevation
1:100

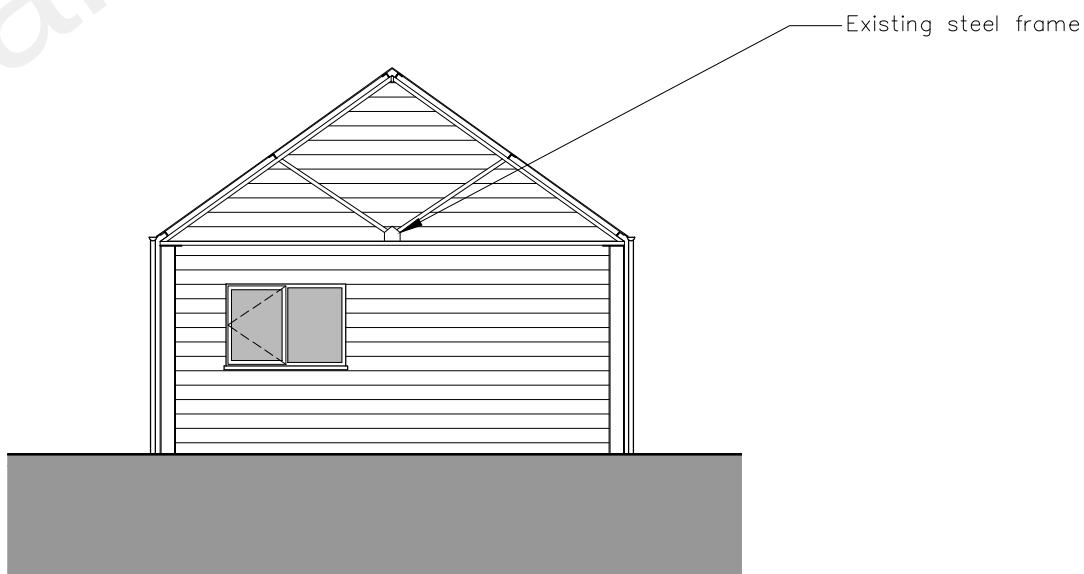

Proposed Side (West) Elevation
1:100

This drawing is protected by copyright and must not be copied or reproduced without the written consent of Graham Simpkin Planning. All dimensions and sizes to be checked on site. North points are indicative. ©

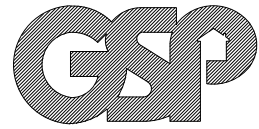

Graham Simpkin Planning Email: webmail@grahamsimpkinplanning.co.uk

2 The Parade, Ash Road, Hartle:
Longfield, Kent DA3 8B

Tel: 01474 70370!

www.grahamsimpkinplanning.co.uk

Project Title Warren Farm, Swillers Lane, Shorne, DA12 3ED		Job No 3408
Drawing Title Proposed Elevations	Drawing No 03	Revision —
Date 22.10.2021	Drawn by MS	Checked by SC
Scale 1:100 @ A3	Note	

