


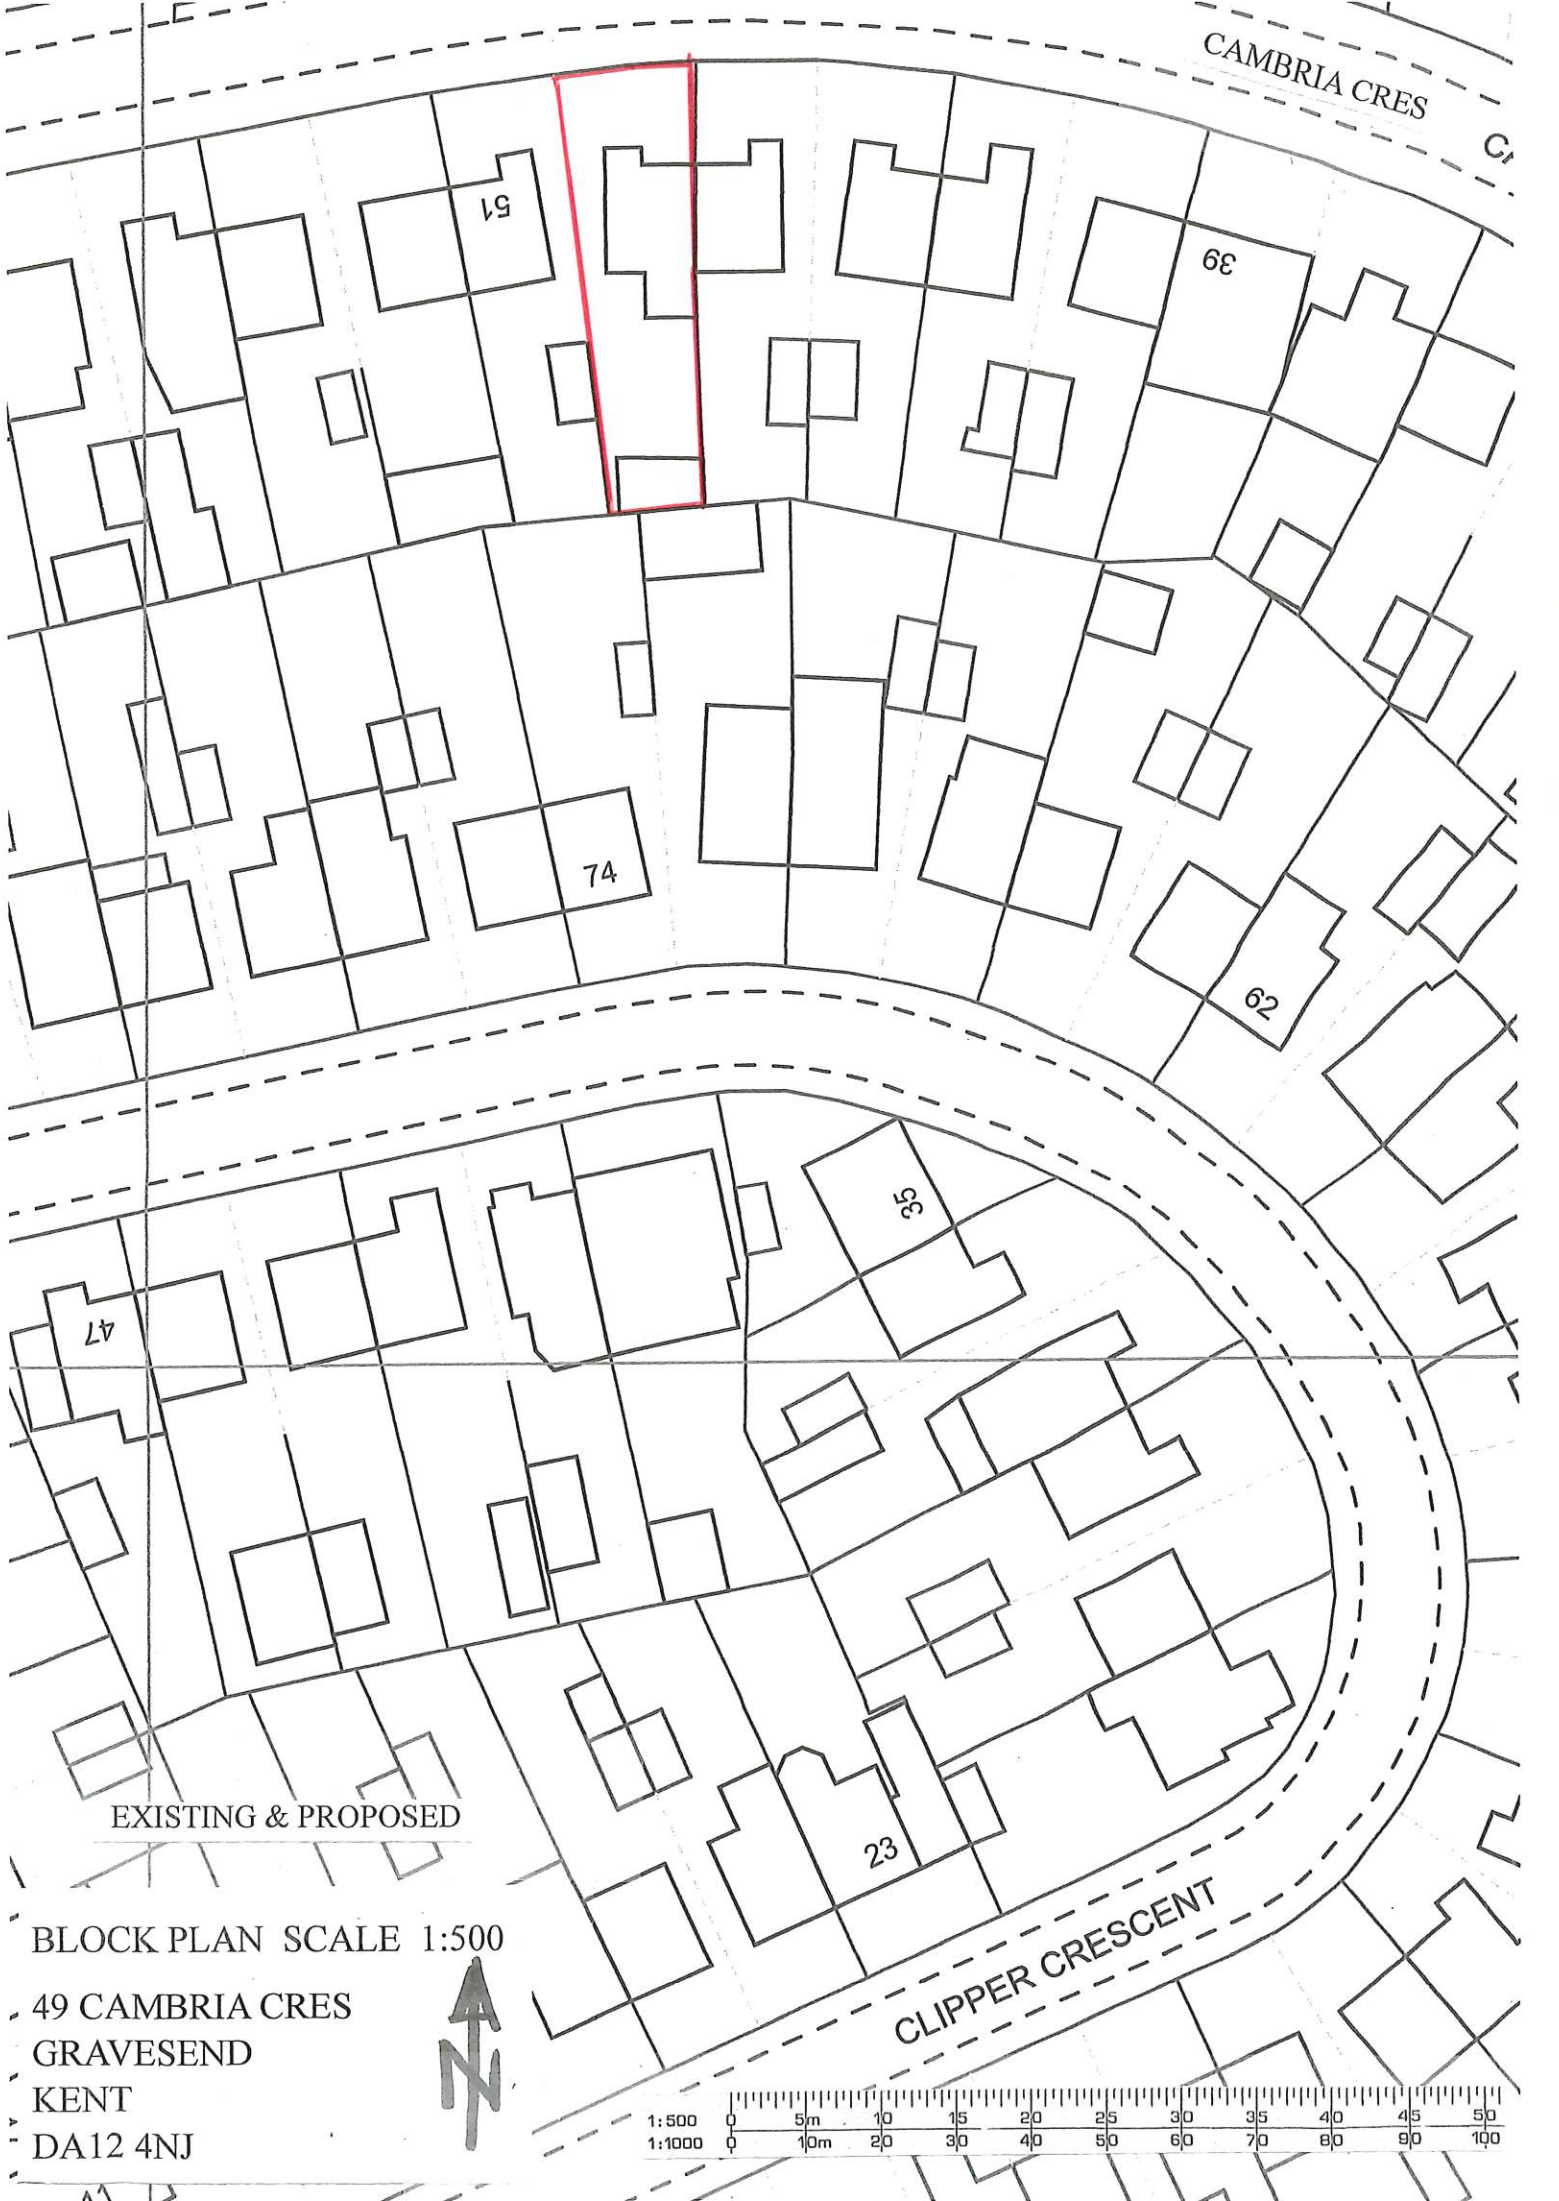

CAMBRIA CRES

51

39

74

62

47

35

23

EXISTING & PROPOSED

BLOCK PLAN SCALE 1:500

49 CAMBRIA CRES

GRAVESEND

KENT

DA12 4NJ



CLIPPER CRESCENT

