


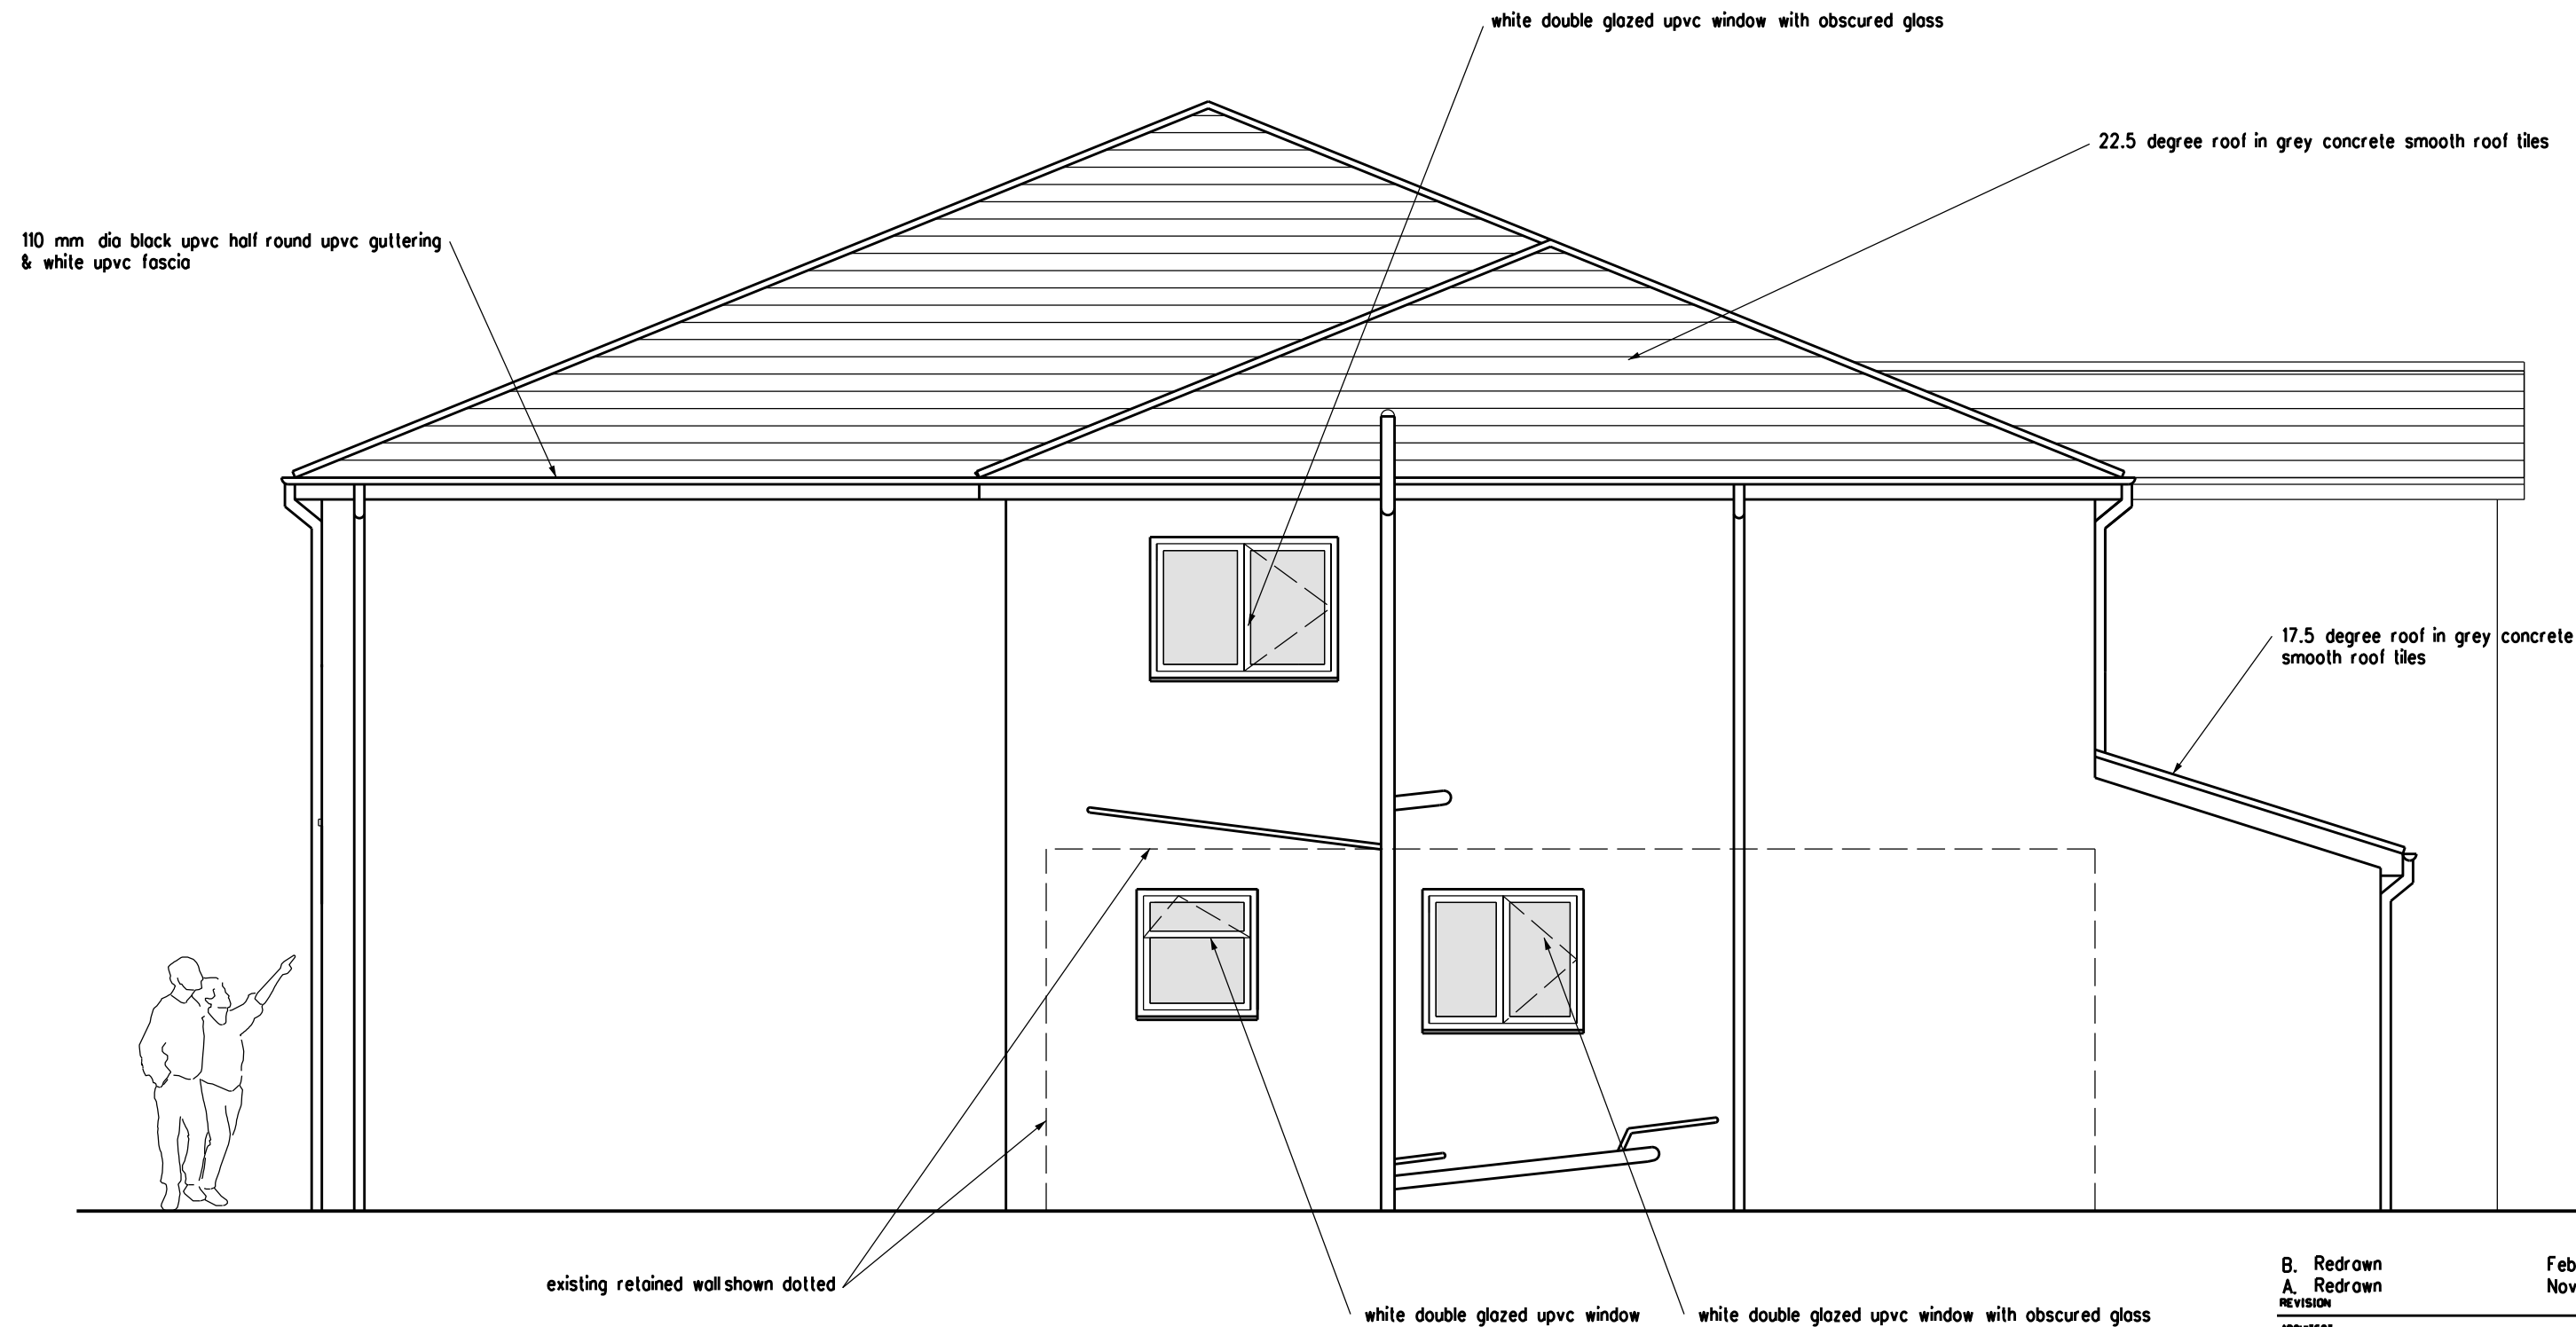

B. Redrawn Feb 2024
A. Redrawn Nov 2023
REVISION DATE

ARCHITECT
TAARCHITECTS
11 JOYDENS WOOD ROAD BEXLEY
KENT DA5 2HS Tel 07905 130591
ta140256@googlemail.com

JOB
PROPOSED DOUBLE STOREY
HOUSE AT TOURMALANE
63 OLD WATLING STREET
GRAVESEND KENT DA11 7NT

DRAWING
PROPOSED SIDE ELEVATION
WEST FACING RANMORENE

SCALE 1:50 AT A3 DATE MAR 2022

DRAWING NO. HS/06 B