


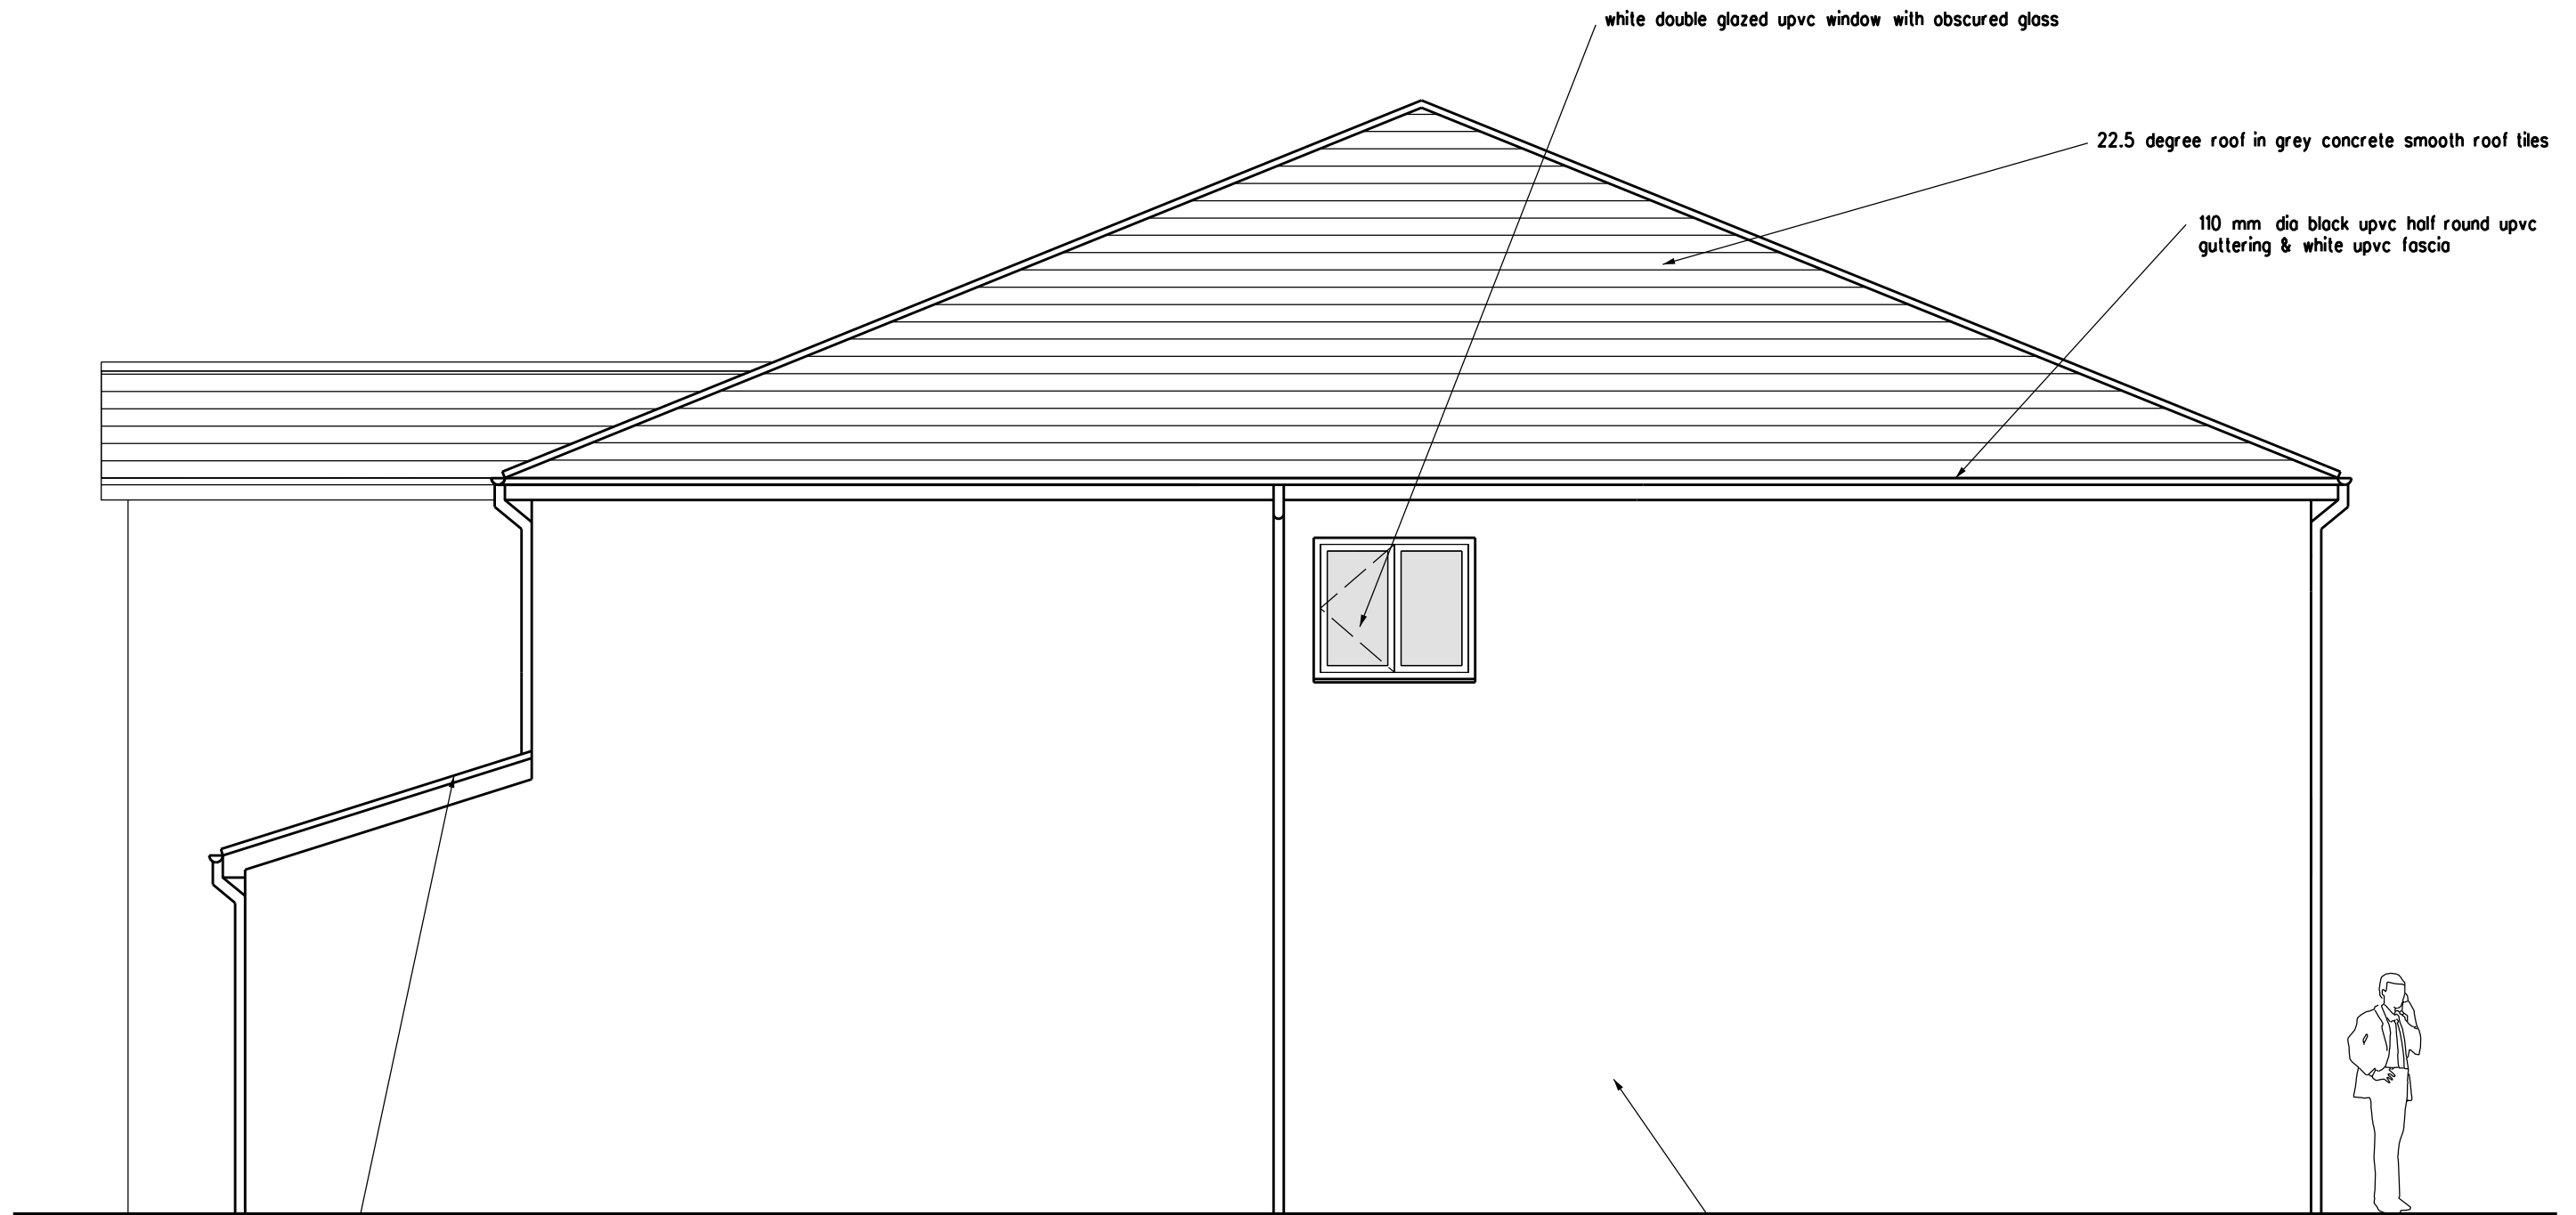

17.5 degree roof in grey concrete
smooth roof tiles

white double glazed upvc window with obscured glass

22.5 degree roof in grey concrete smooth roof tiles

110 mm dia black upvc half round upvc
guttering & white upvc fascia

pointed rendered blockwork

B. Redrawn
A. Redrawn
REVISION

Feb 2024
Nov 2023
DATE

ARCHITECT

TA ARCHITECTS
11 JOYDENS WOOD ROAD BEXLEY
KENT DA5 2HS Tel 07905 130591
ta140256@googlemail.com

JOB

PROPOSED DOUBLE STOREY
EXTENSION AT TOURMALANE
63 OLD WATLING STREET
GRAVESEND KENT DA11 7NT

DRAWING

PROPOSED SIDE ELEVATION
EAST FACING KATESHGA

SCALE

1:50 AT A3

DATE

MAR 2022

DRAWING NO.

HS/08 B

