


Note
This drawing is protected by copyright and must not be copied or reproduced without the written consent of Graham Simpkin Planning. All dimensions on sizes to be checked on site.
North points are indicative. ©

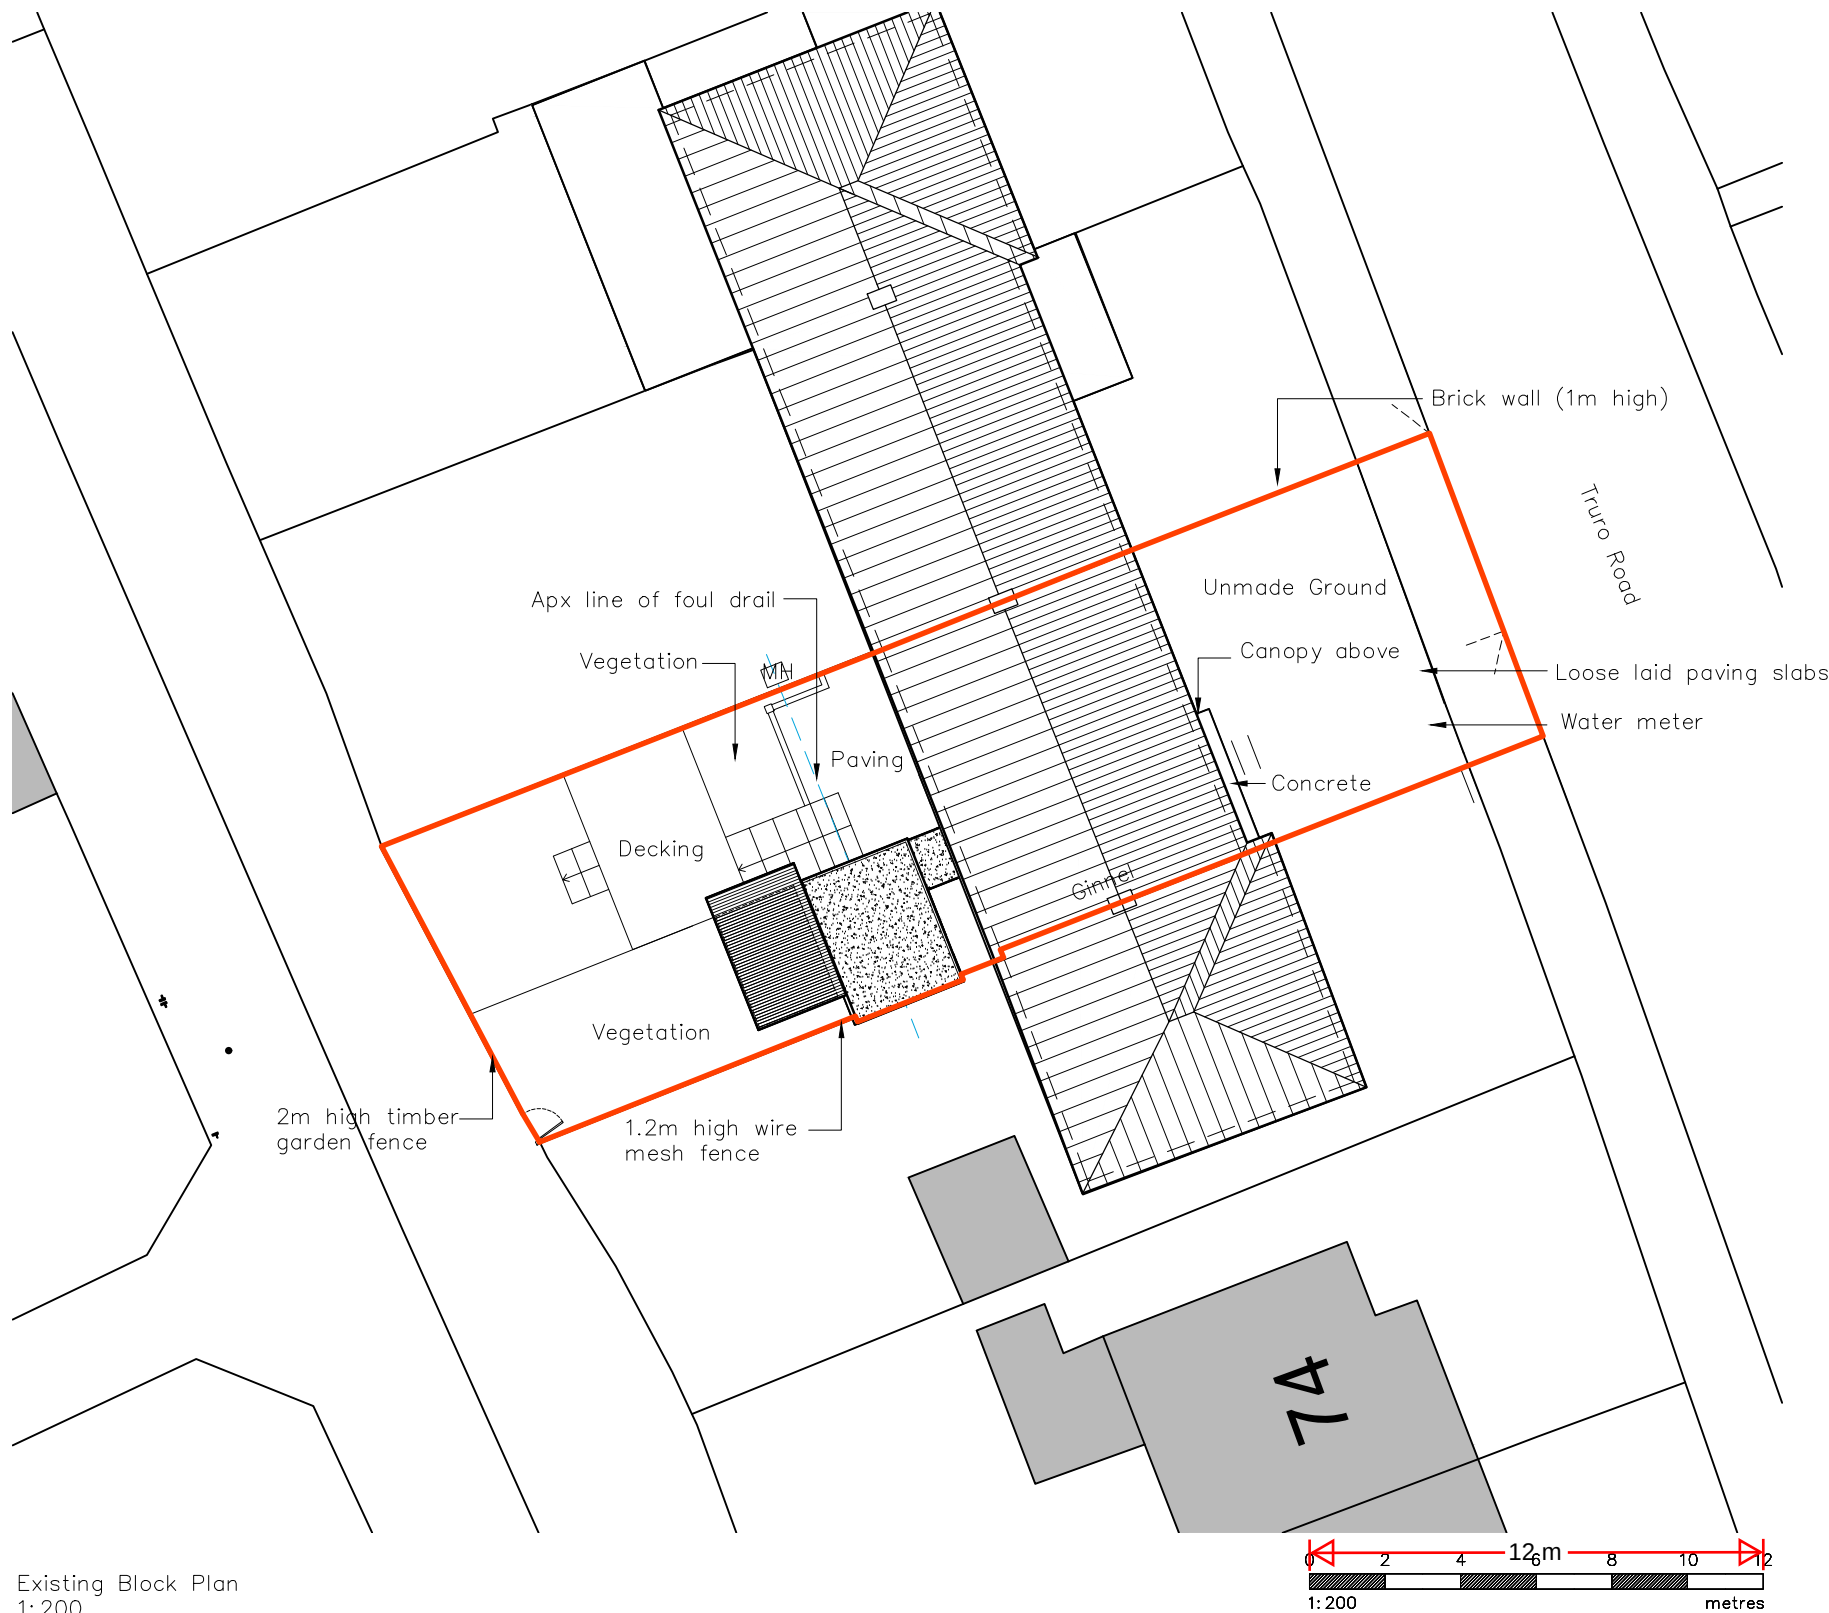

Existing Block Plan
1:200



Site Location Plan
1:1250



2 The Parade, Ash Road, Hartley
Longfield, Kent DA3 8BG

Tel: 01474 703705
www.gsplanning.uk
Email: office@gsplanning.uk

Project Title 70 Truro Road, Gravesend, DA12 5RF		Job No 4015
Drawing Title Site Location and Existing Block Plan	Drawing No 01	Revision —
Date 22.12.2023	Drawn by DA/MS	Checked by RO
Scale 1:1250 & 1200 @ A3	Note	

