


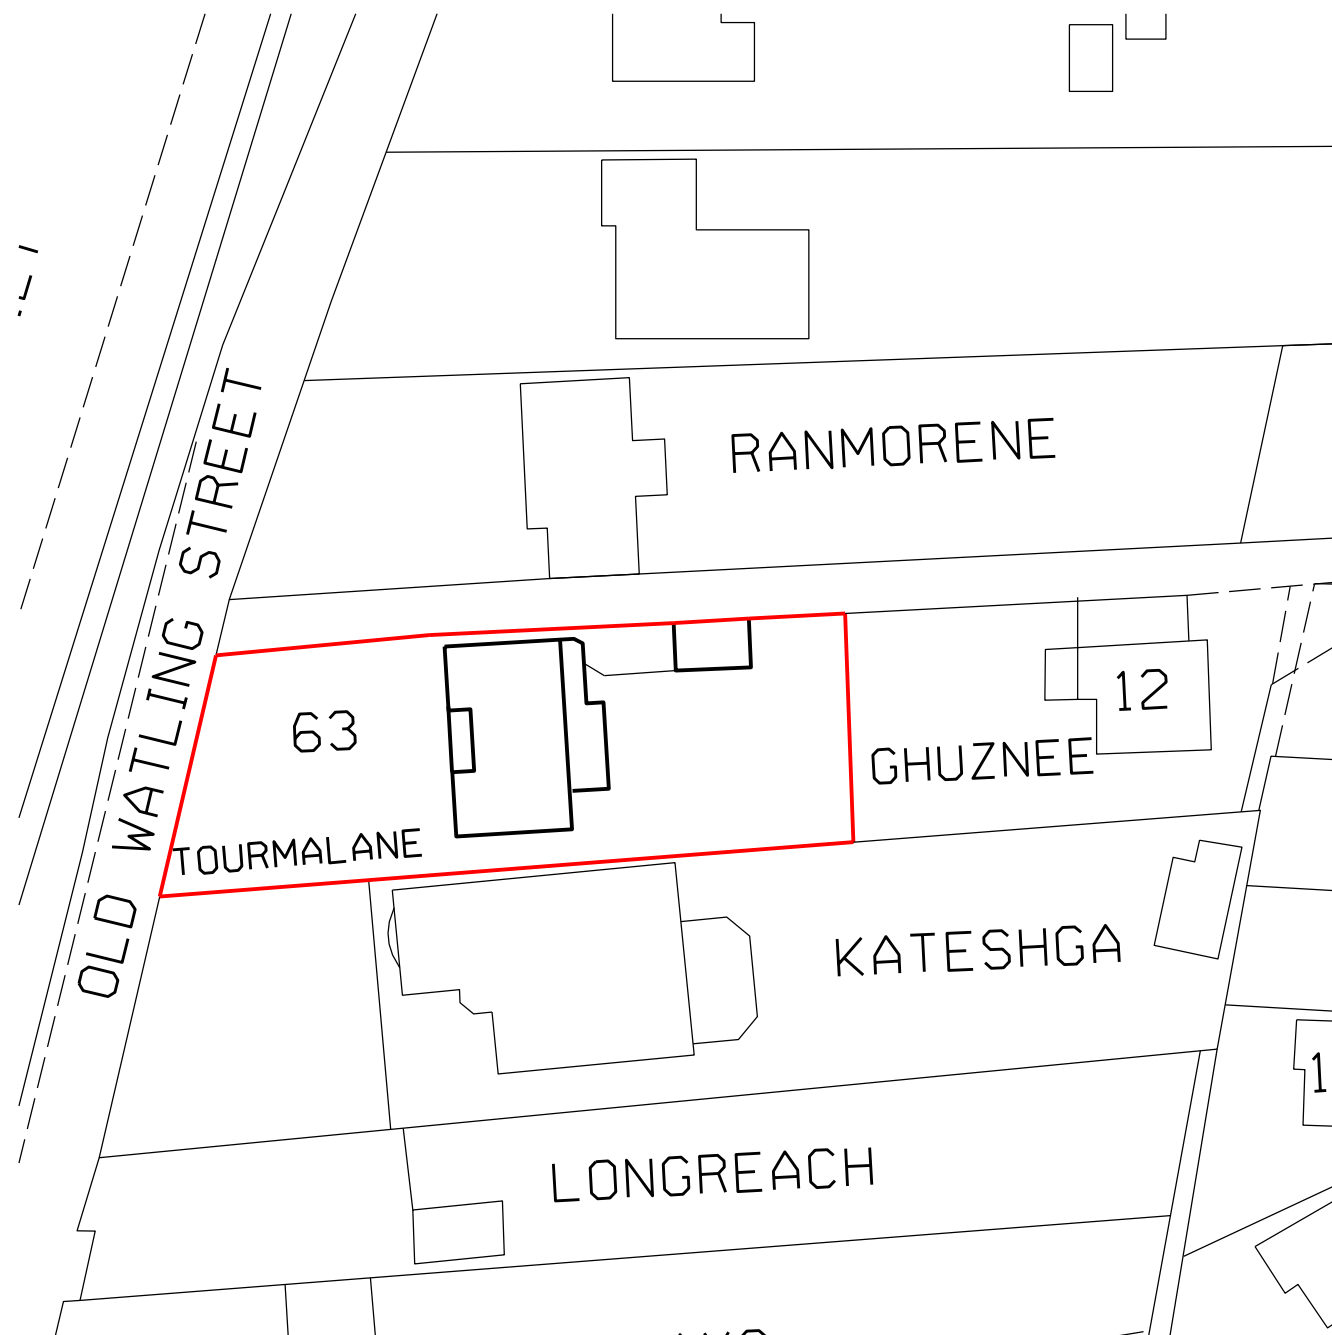


EXISTING BLOCK PLAN scale 1:500

0 5 10 15 20 25 50 metres



proposed extension
shown hatched

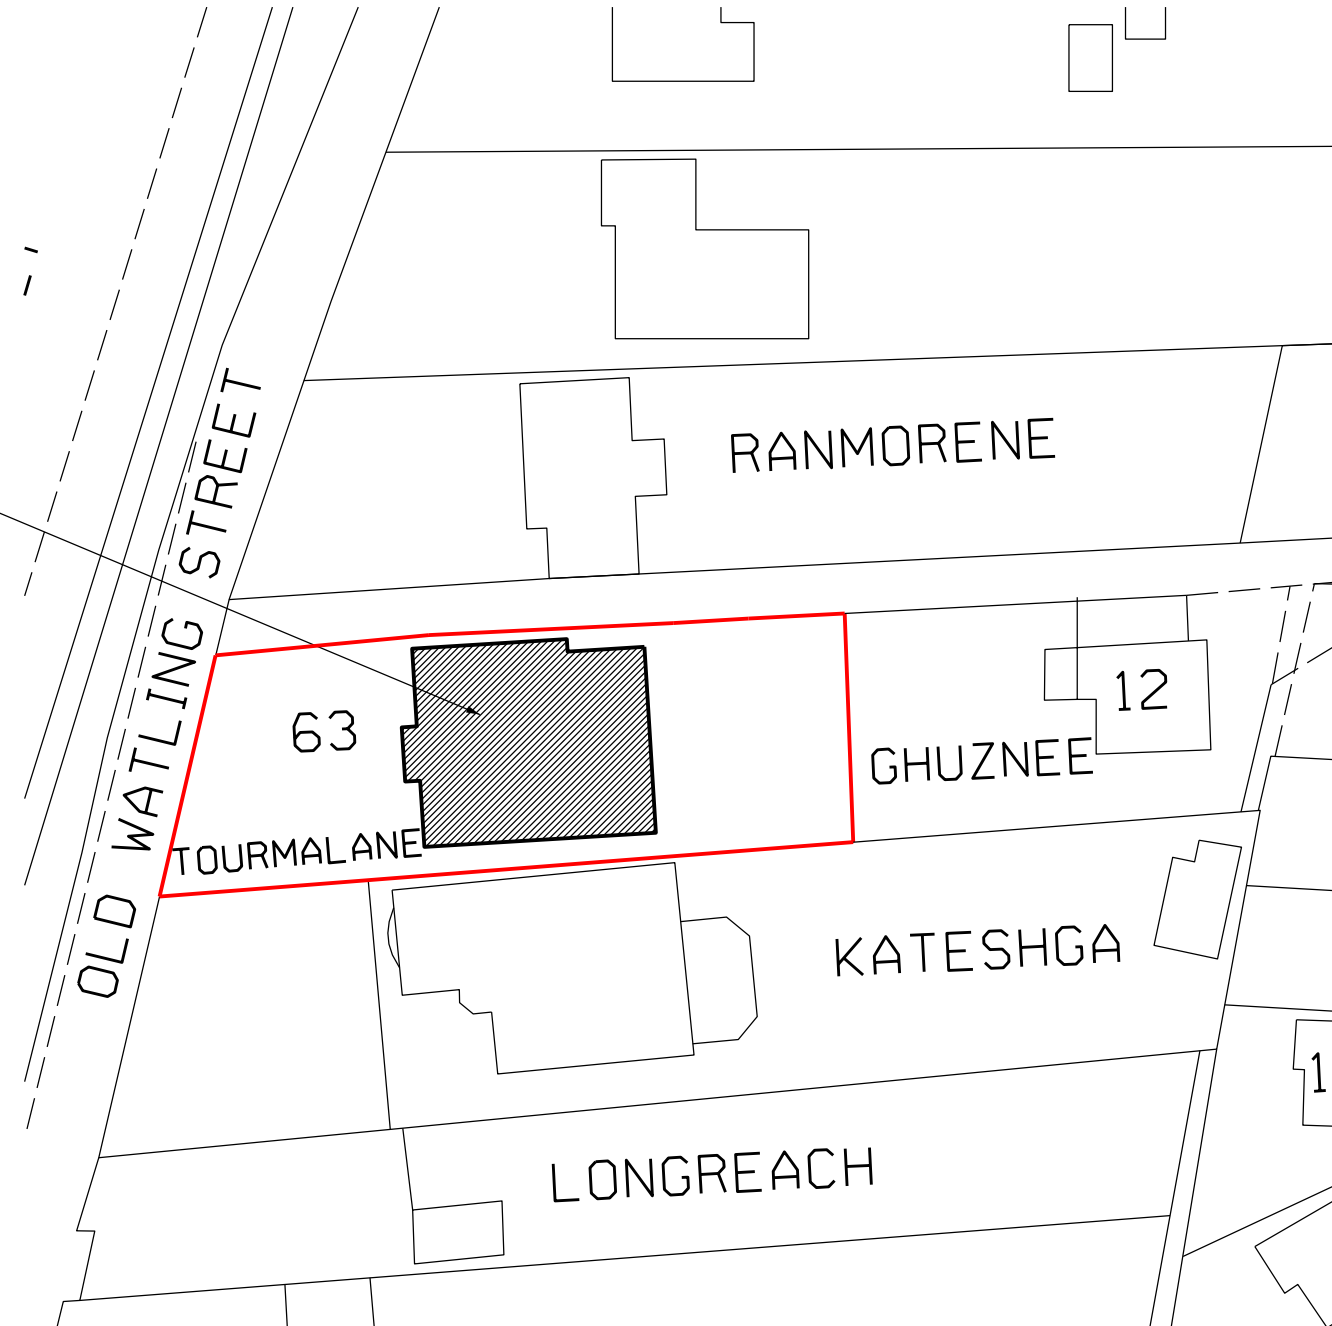

PROPOSED BLOCK PLAN scale 1:500

49.96 cm
0 5 10 15 20 25 50 metres



B. Redrawn	Feb 2024
REVISION	DATE
ARCHITECT	
TA ARCHITECTS	
11 JOYDENS WOOD ROAD BEXLEY	
KENT DA5 2HS Tel 07905 130591	
ta140256@googlemail.com	
JOB	
PROPOSED DOUBLE STOREY	
HOUSE AT TOURMALANE	
63 OLD WATLING STREET	
GRAVESEND KENT DA11 7NT	
DRAWING	
EXISTING & PROPOSED SITE	
BLOCK PLANS	
SCALE	DATE
1:500 AT A3	JAN 2023
DRAWING NO.	
HS/10 B	