


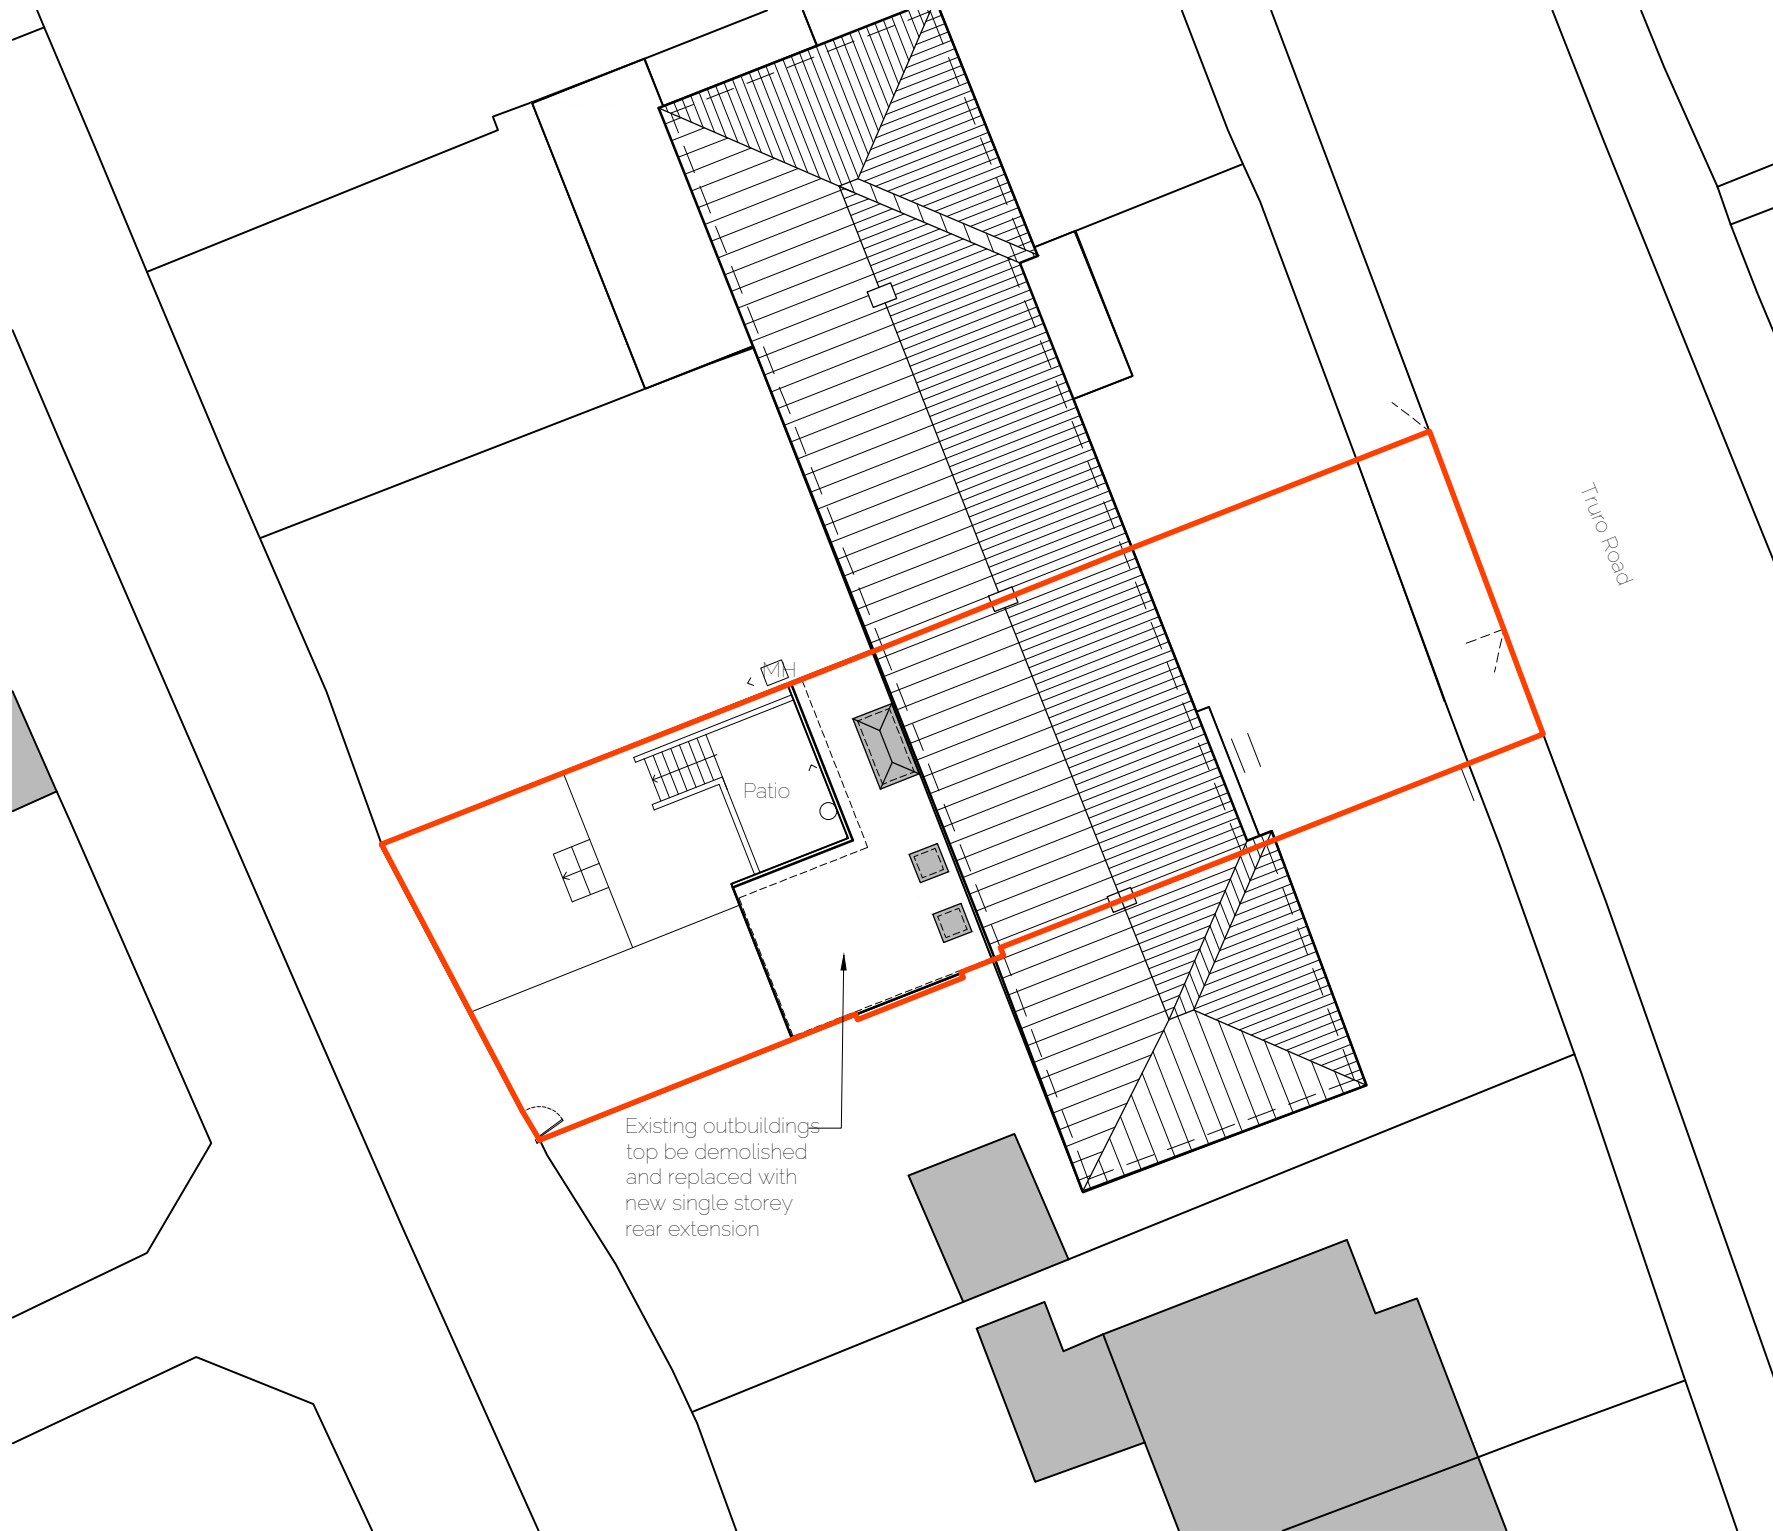

Proposed Block Plan
1:200



2 The Parade, Ash Road, Hartley
Longfield, Kent DA3 8BG
Tel: 01474 703705
www.gsplanning.uk
Email: office@gsplanning.uk

Project Title 70 Truro Road, Gravesend, DA12 5RF		Job No 4015
Drawing Title Proposed Block Plan	Drawing No 04	Revision -
Date 19.01.2024	Drawn by DA	Checked by RO
Scale 1200 @ A3	Note	

