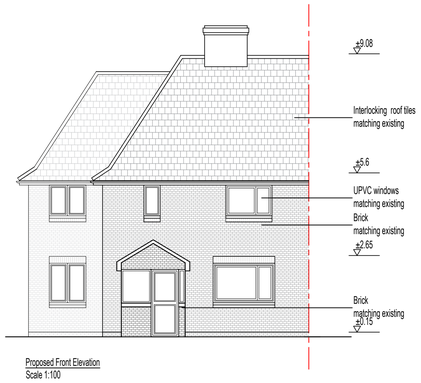

Proposed Front Elevation
Scale 1:100

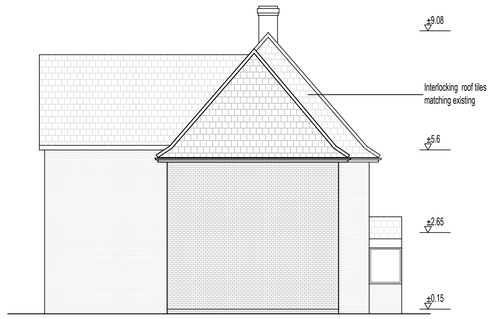

Proposed Side Elevation
Scale 1:100

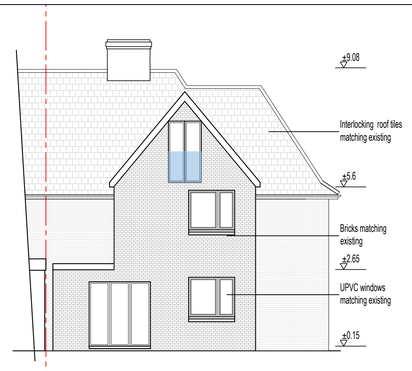

Proposed Rear Elevation
Scale 1:100

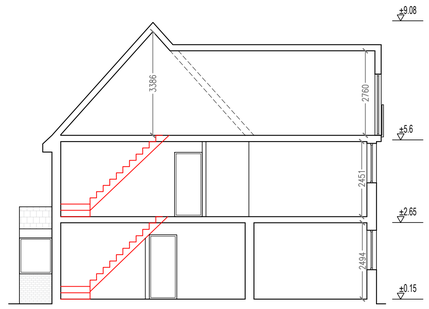

Proposed Section A-A'
Scale 1:100

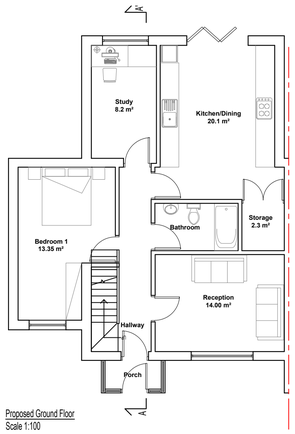

Proposed Ground Floor
Scale 1:100

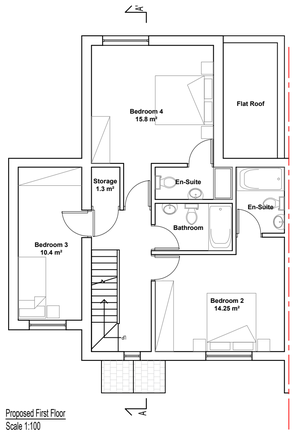

Proposed First Floor
Scale 1:100

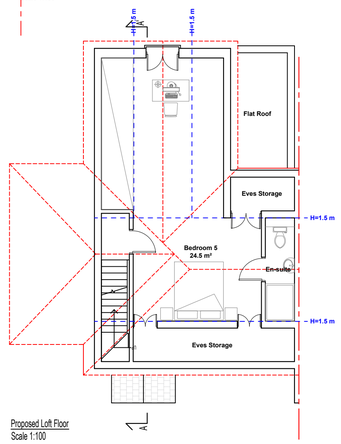

Proposed Loft Floor
Scale 1:100

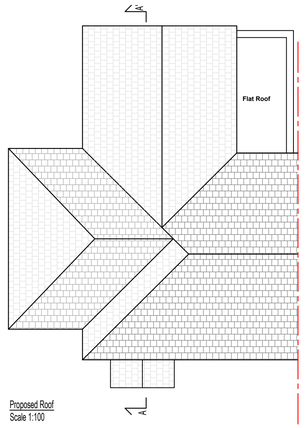

Proposed Roof
Scale 1:100

N
Site Location Plan
Scale 1:1250

No 4 Site Boundary
No 2 Site Boundary

0 10 20 30 40 50m
Scale 1:1250
5 m
Scale 1:200
Scale 1:100

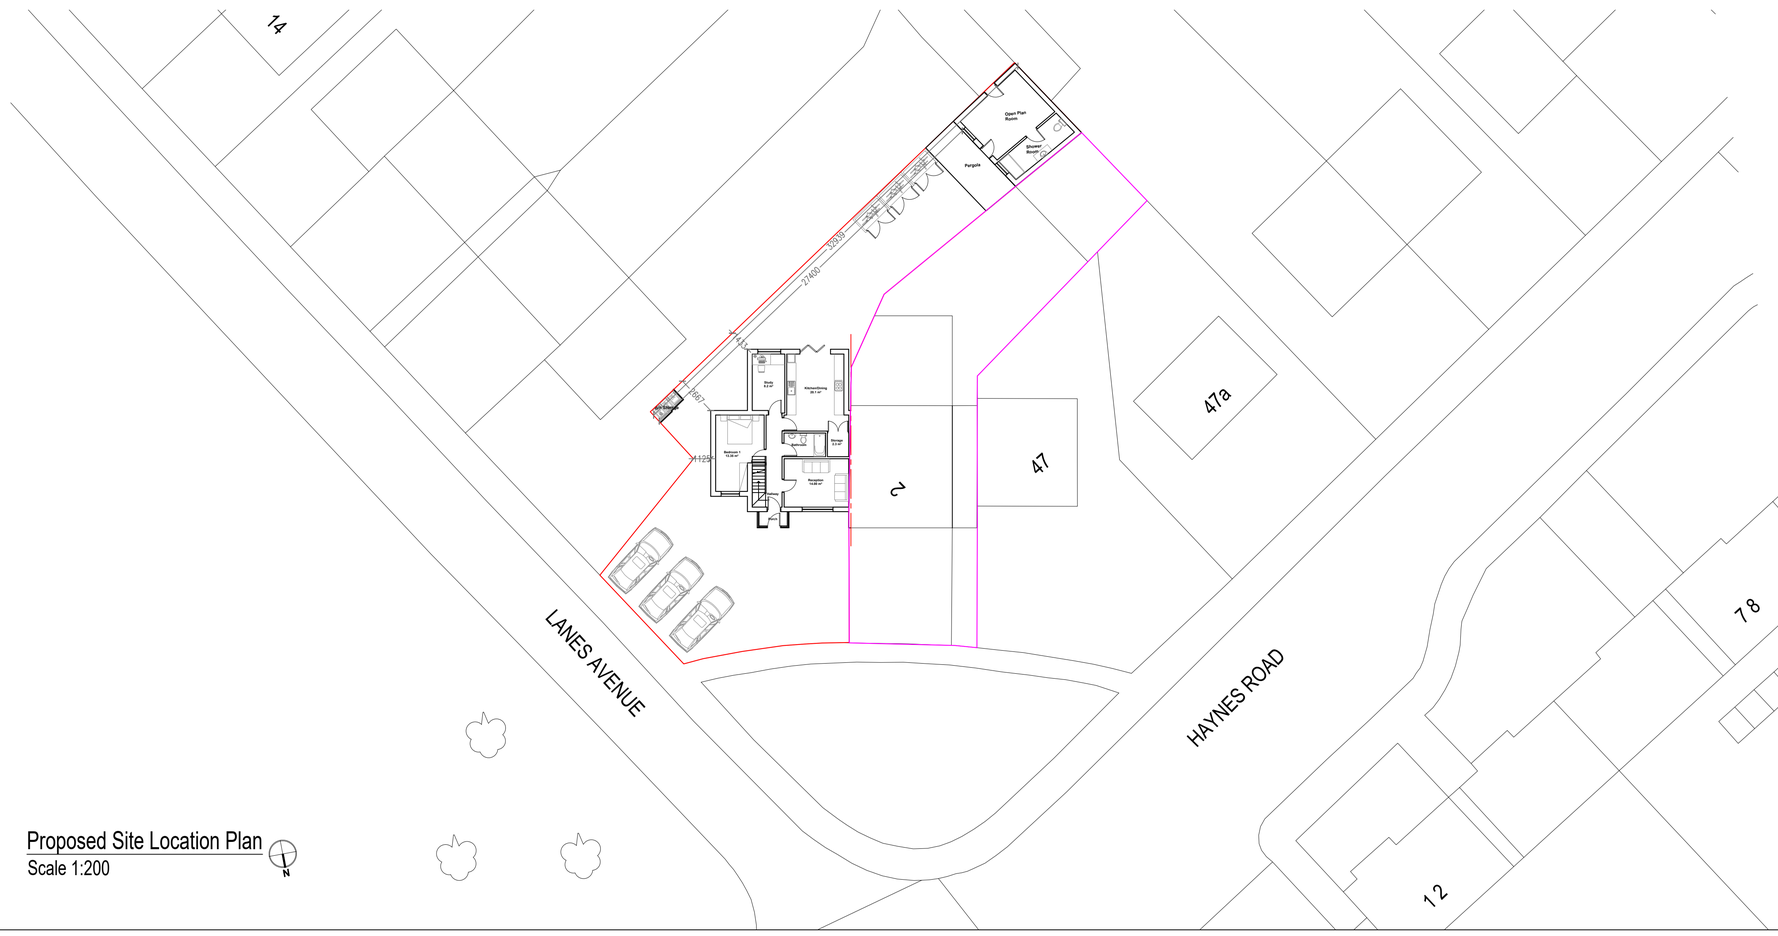

Proposed Site Location Plan
Scale 1:200

N

Kappa Planning Ltd
46-48 Ennersdale Road, London,
SE13 6JB
Tel: 02080041662
www.kappa-planning.co.uk

CLIENT
Mr Ionel John Vilciu

PROJECT
4 Lanes Avenue, Gravesend, Kent, DA11 7HR

JOB TITLE
PROPOSED 2-STOREY SIDE AND REAR EXTENSION, LOFT CONVERSION , PORCH; AND ASSOCIATED INTERNAL & EXTERNAL ALTERATIONS TO CREATE A LARGER SINGLE FAMILY DWELLING

DRAWING
PROPOSED FLOOR PLANS, ROOF PLANS, SECTION, ELEVATIONS AND PROPOSED SITE LOCATION PLAN

DRAWN BY	CHECKED BY
NR	GP

REVISION

DATE	SCALE
10.12.25	1:100 / 1:1250 @ A1

RELEASE	PROJECT No	DRAWING No
02	838	02