
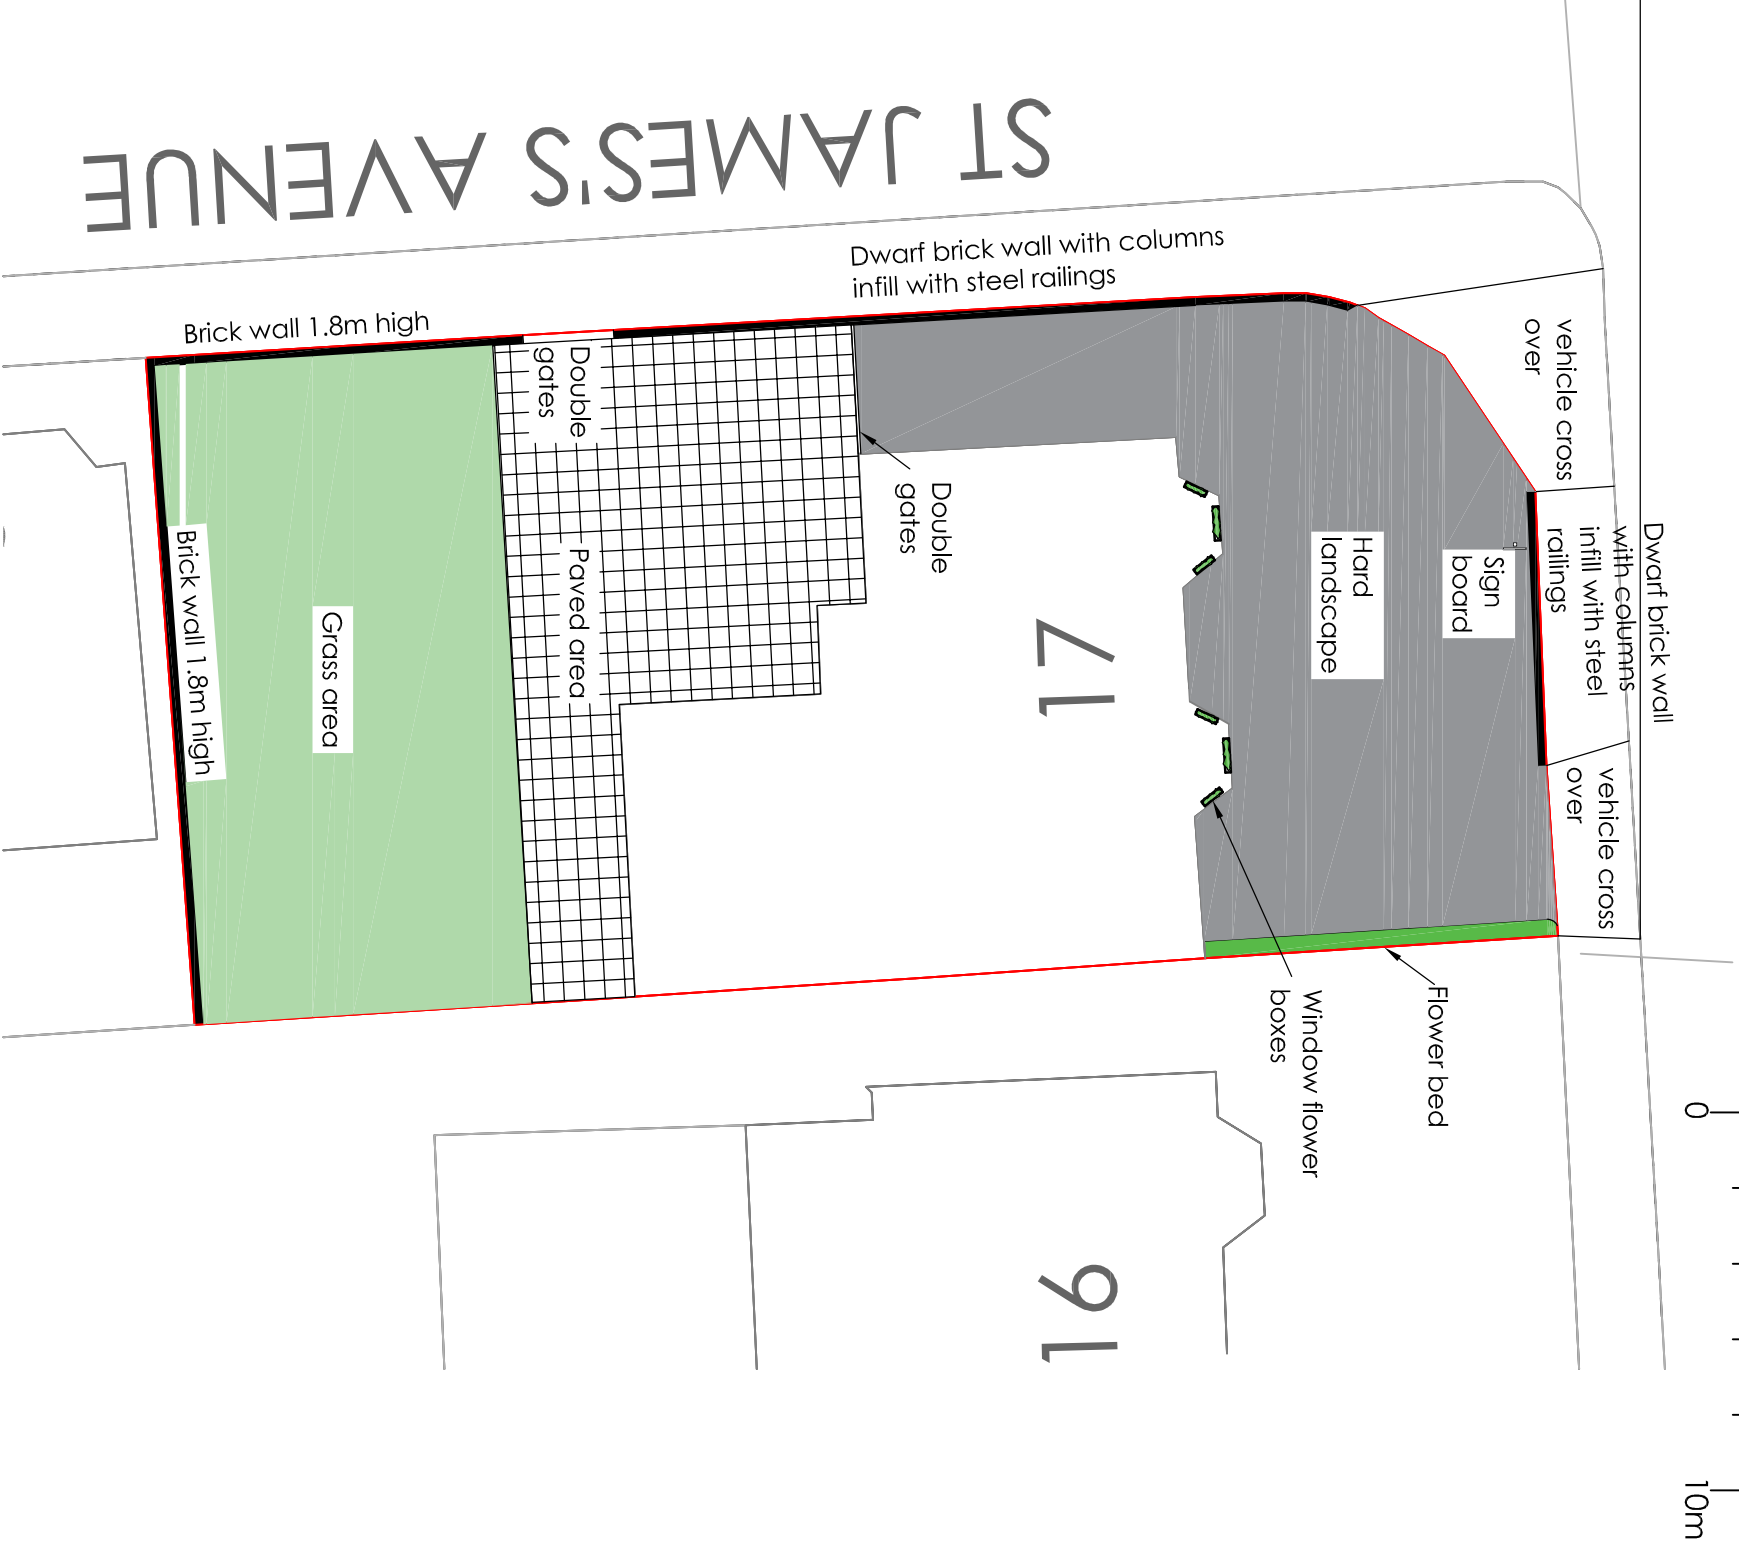


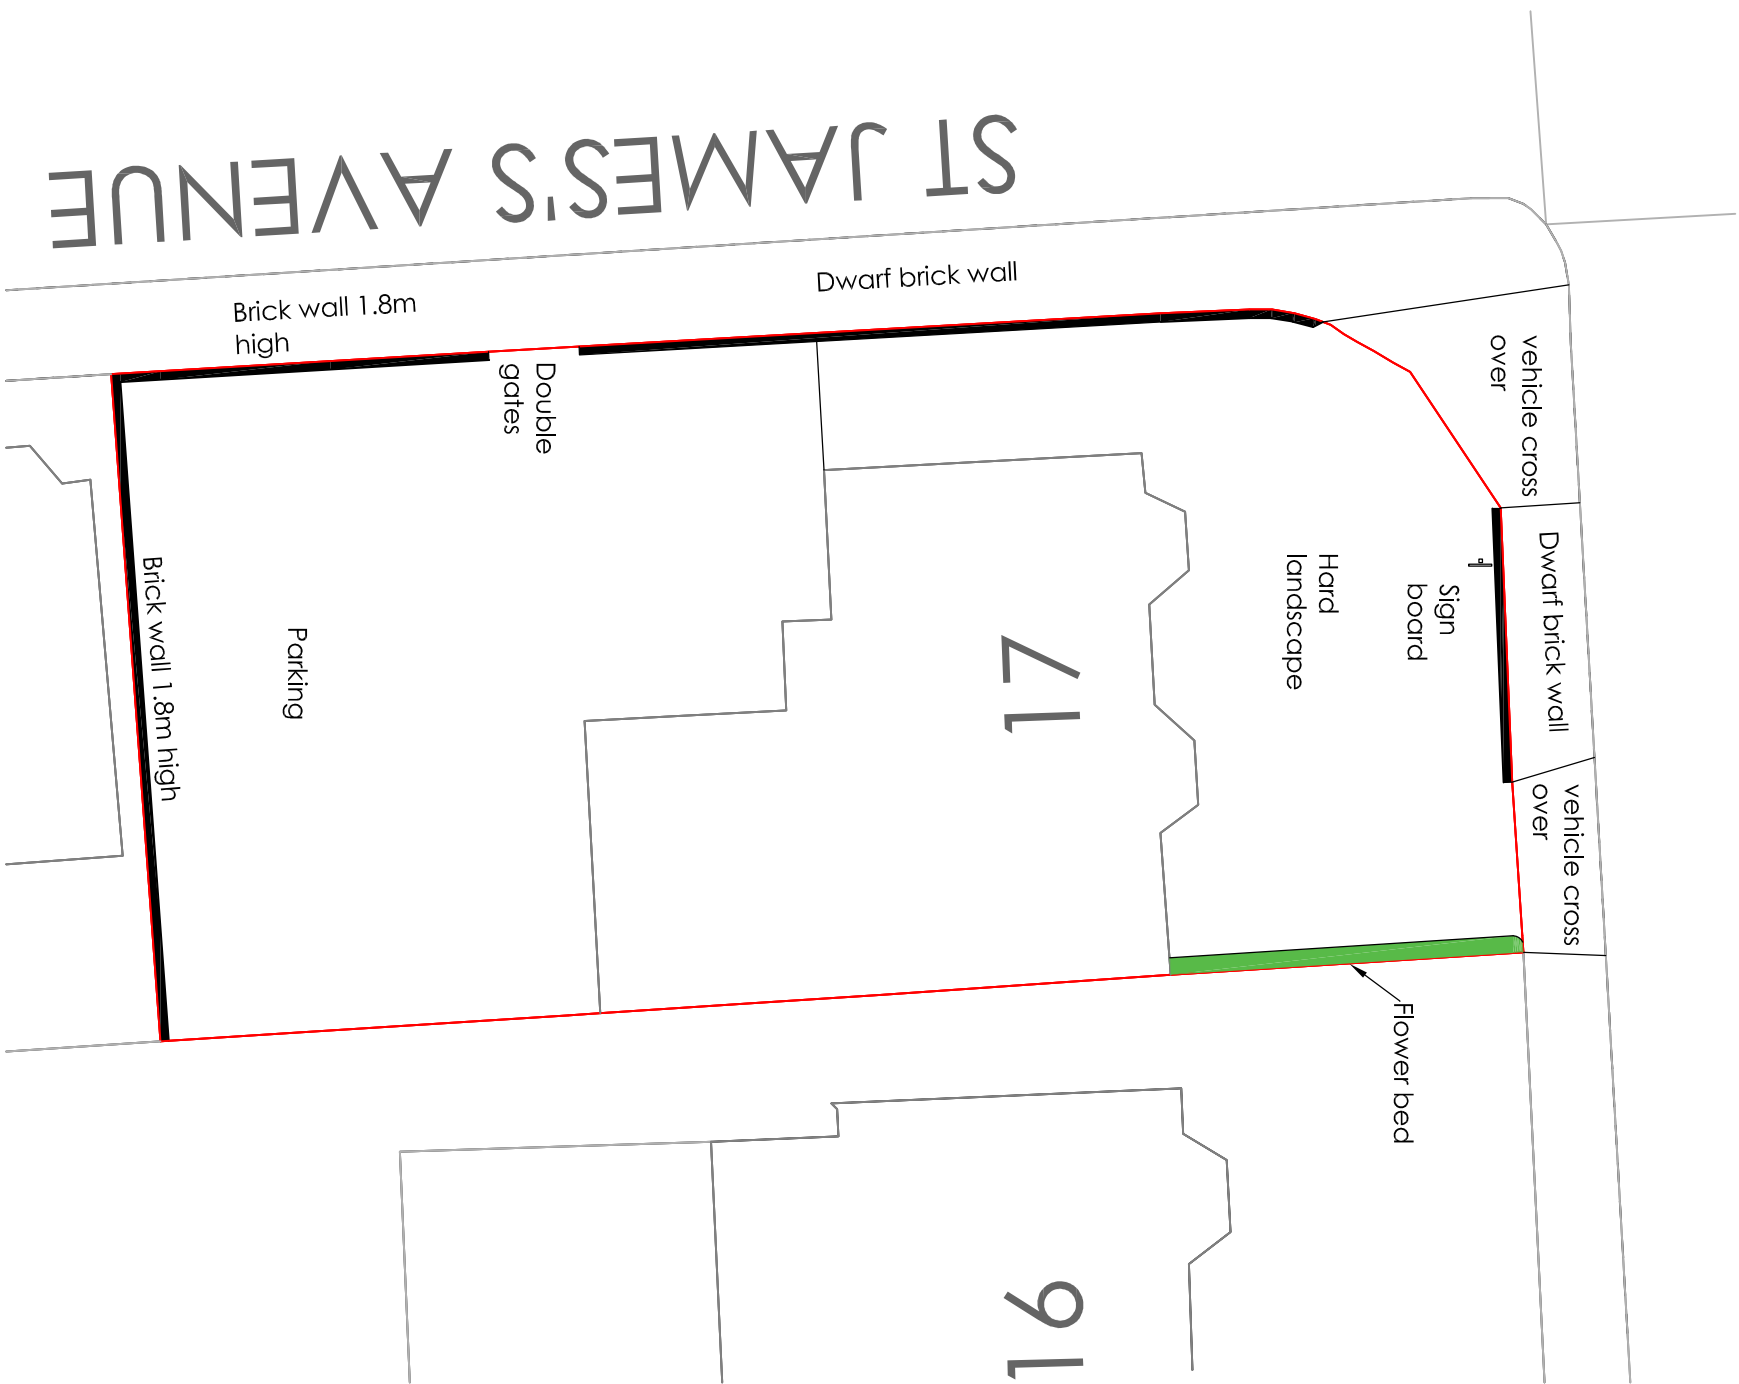

Project		Mr Anmol Katania		17 Overcliffe London Road Gravesend Kent DA11 0EF		Conversion from Restaurant to Private Dwelling	
Drawing Title		Existing and Proposed Block Plans		A		Add flower bed and window boxes	
				Rev		Description	
				Date		Oct 23	
				Drawn		Date	
		HC		May 2023		Scale	
		1:200				Drawing No.	
						170C/A3/04A	