


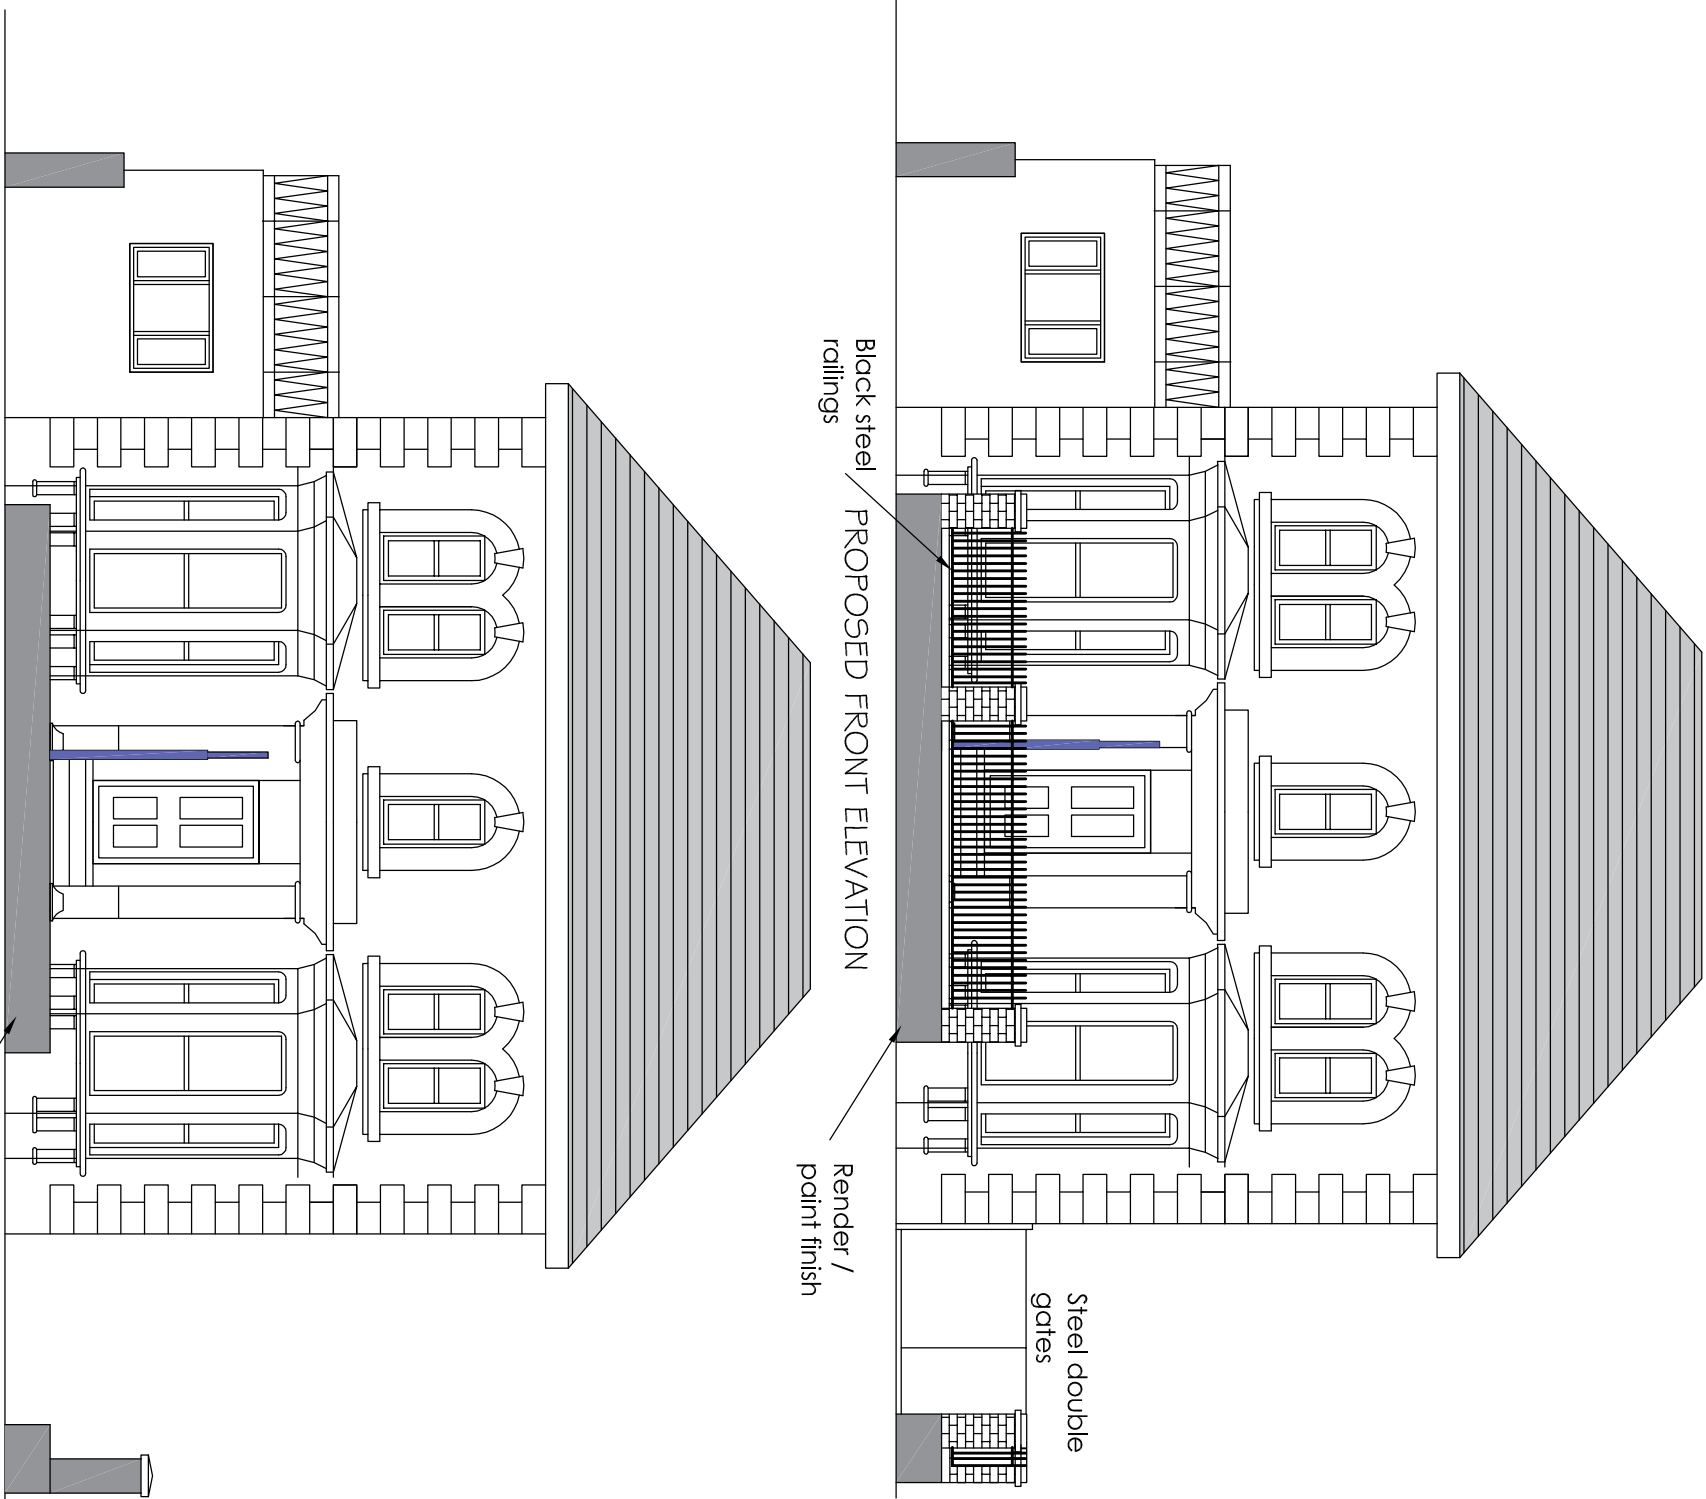

Project

Mr Anmol Katania
17 Overcliffe London Road Gravesend Kent DA11 0EF
Conversion from Restaurant to Private Dwelling

Drawing Title
Existing & Proposed Front Boundary Elevations

Rev

Description

Date

Drawn
HC

Date
Oct 2023

Scale
1:100

Drawing No.
170C/A3/06

H Channa
Picaroons Maidstone Road Platt Kent TN15 8LB
Tel: 07828277909 E-mail: hbachanna@tiscali.co.uk