



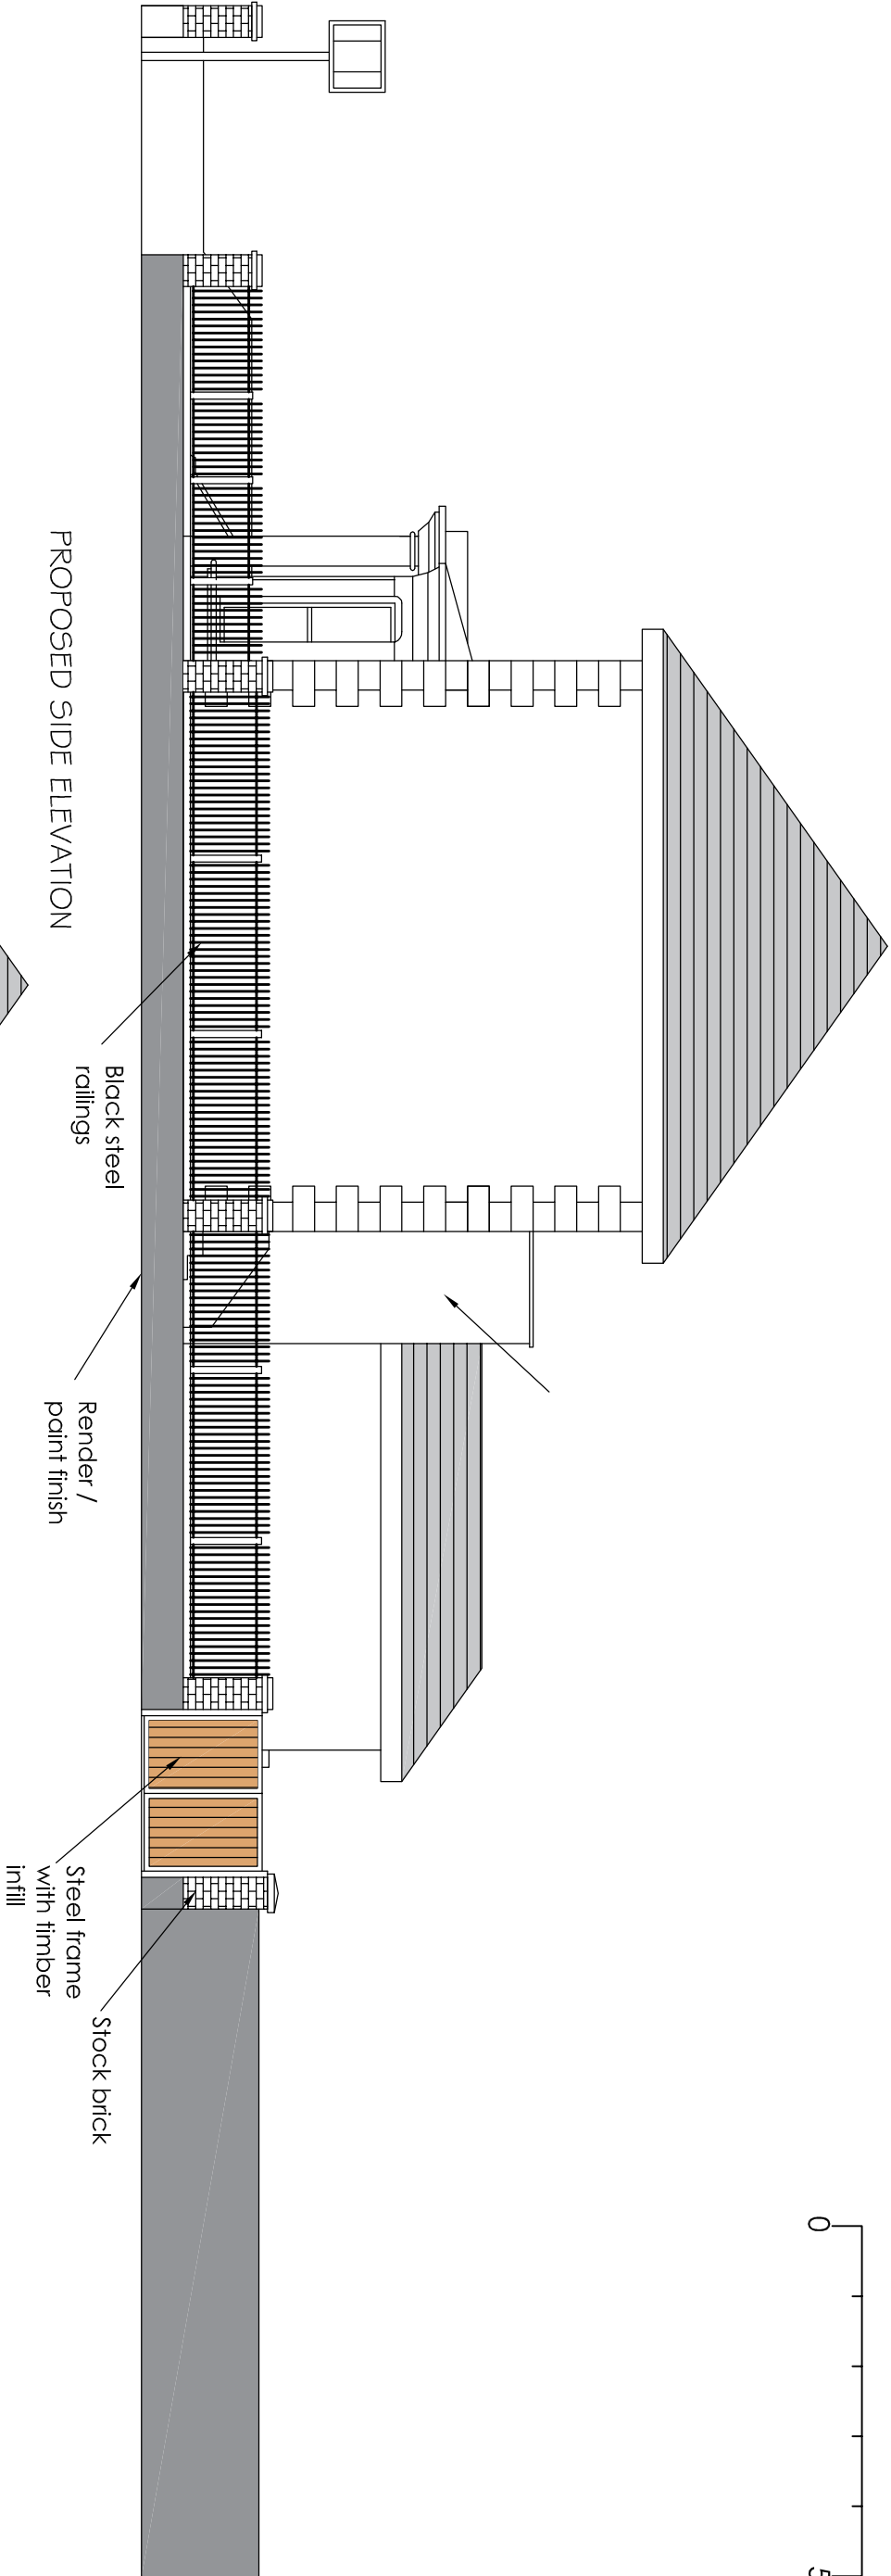

PROPOSED SIDE ELEVATION

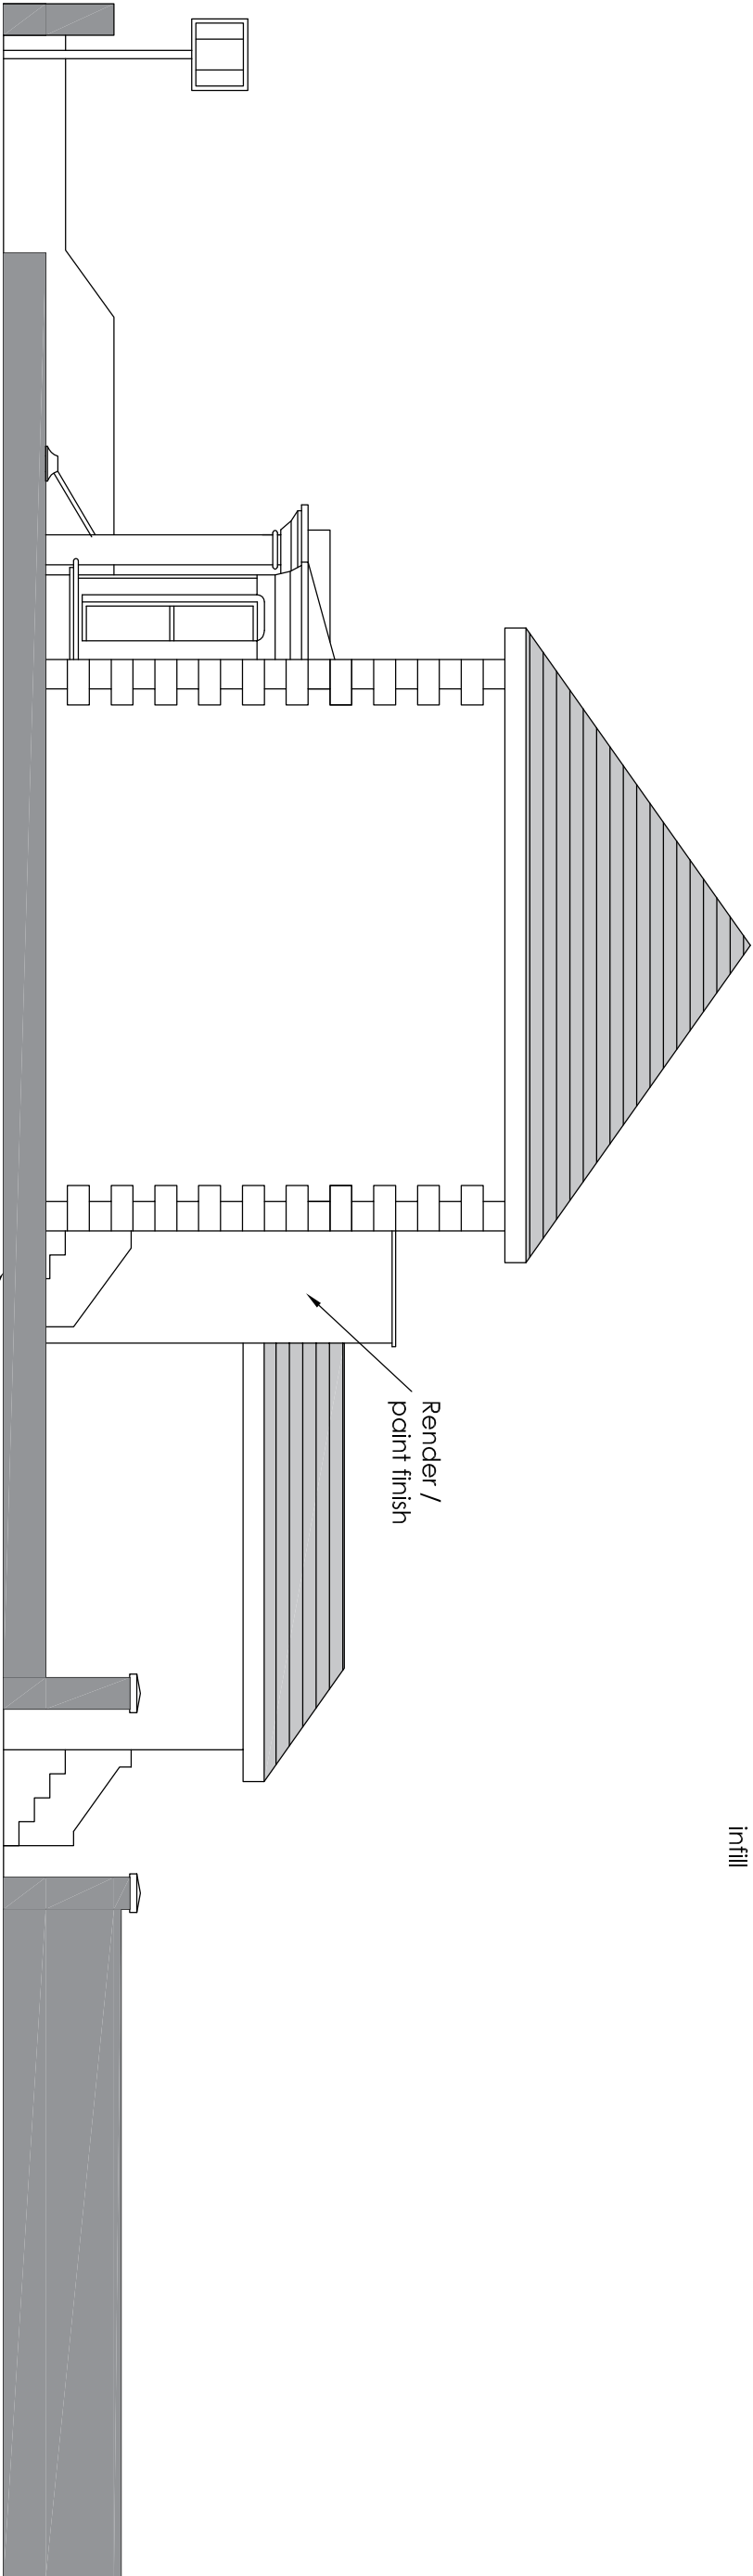

EXISTING SIDE ELEVATION

Project		Mr Anmol Katania		17 Overcliffe London Road Gravesend Kent DA11 0EF		Conversion from Restaurant to Private Dwelling			
Drawing Title		Existing & Proposed Side Boundary Elevations		Rev		Description		Date	
Drawn		Date		Scale		Drawing No.			
HC		Oct 2023		1:100		17OC/A3/07			
Tel: 07828277909		E-mail: hbchanna@tiscali.co.uk							