



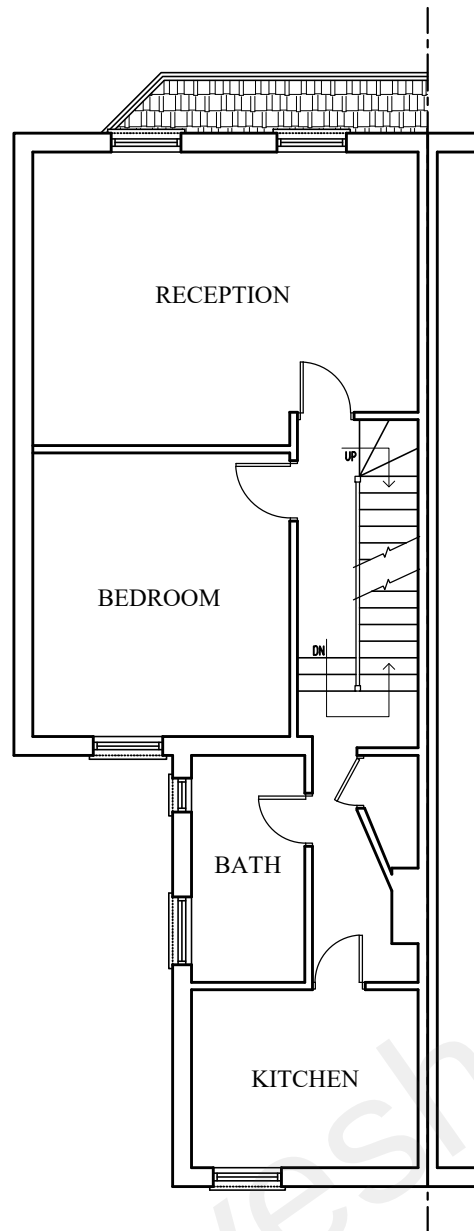


PROPOSED FIRST FLOOR

Materials used in the construction  
of the rear dormers will match  
the existing dwelling

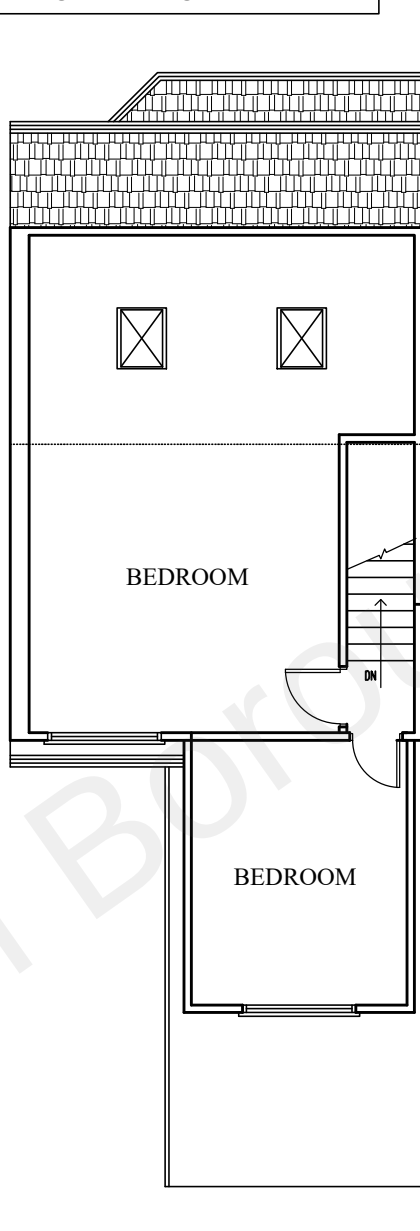


PROPOSED LOFT FLOOR

PROJECTION OF FRONT  
ROOF WINDOWS WILL NOT  
BE MORE THAN 150MM

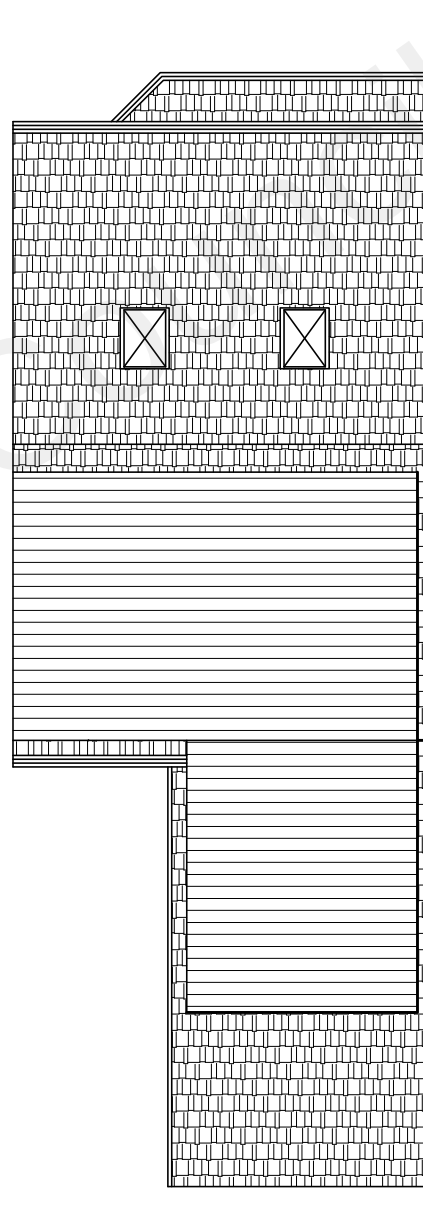

PROPOSED ROOF

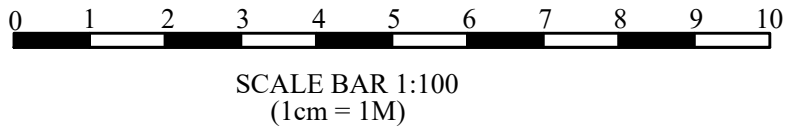

| REFERENCE | NOTES:   | CONSULTANT:                                                           | DRAWN   | CLIENT/PROJECT     | TITLE         | DRAWING NO:       |
|-----------|---|-----------------------------------------------------------------------|---------|--------------------|---------------|-------------------|
|           | ALL DIMENSIONS TO BE CHECKED ON SITE PRIOR TO COMMENCEMENT OF WORKS.   | <b>TECH ENGINEERING (UK) LTD.</b>                                     | GM      | 179A WROTHAM ROAD  | PROPOSED PLAN | L1-02             |
|           | BEFORE BUILDING WORKS COMMENCES IT IS THE RESPONSIBILITY OF THE BUILDER OR OWNER TO SERVE PARTY WALL NOTICE.                                                                                      | UNIT 4, 46 ILFORD LANE. ILFORD. IG1 2JY                               | CHECKED | GRAVESEND DA11 0QJ | (LOFT)        | SCALE: 1:100 @ A3 |
|           | CLIENT TO ENSURE ALL OF THE CONTRACTORS' WORK ON SITE TO COMPLY WITH AND MEET APPROVAL OF THE RELEVANT BRITISH STANDARDS AND LOCAL AUTHORITY INCLUDING PLANNING AND BUILDING CONTROL DEPARTMENTS. | Ph: 020 8478 8840, Mob: 078 8885 0200<br>tech.engineering@yahoo.co.uk | FH      |                    |               | DATE: 24-05-2022  |