



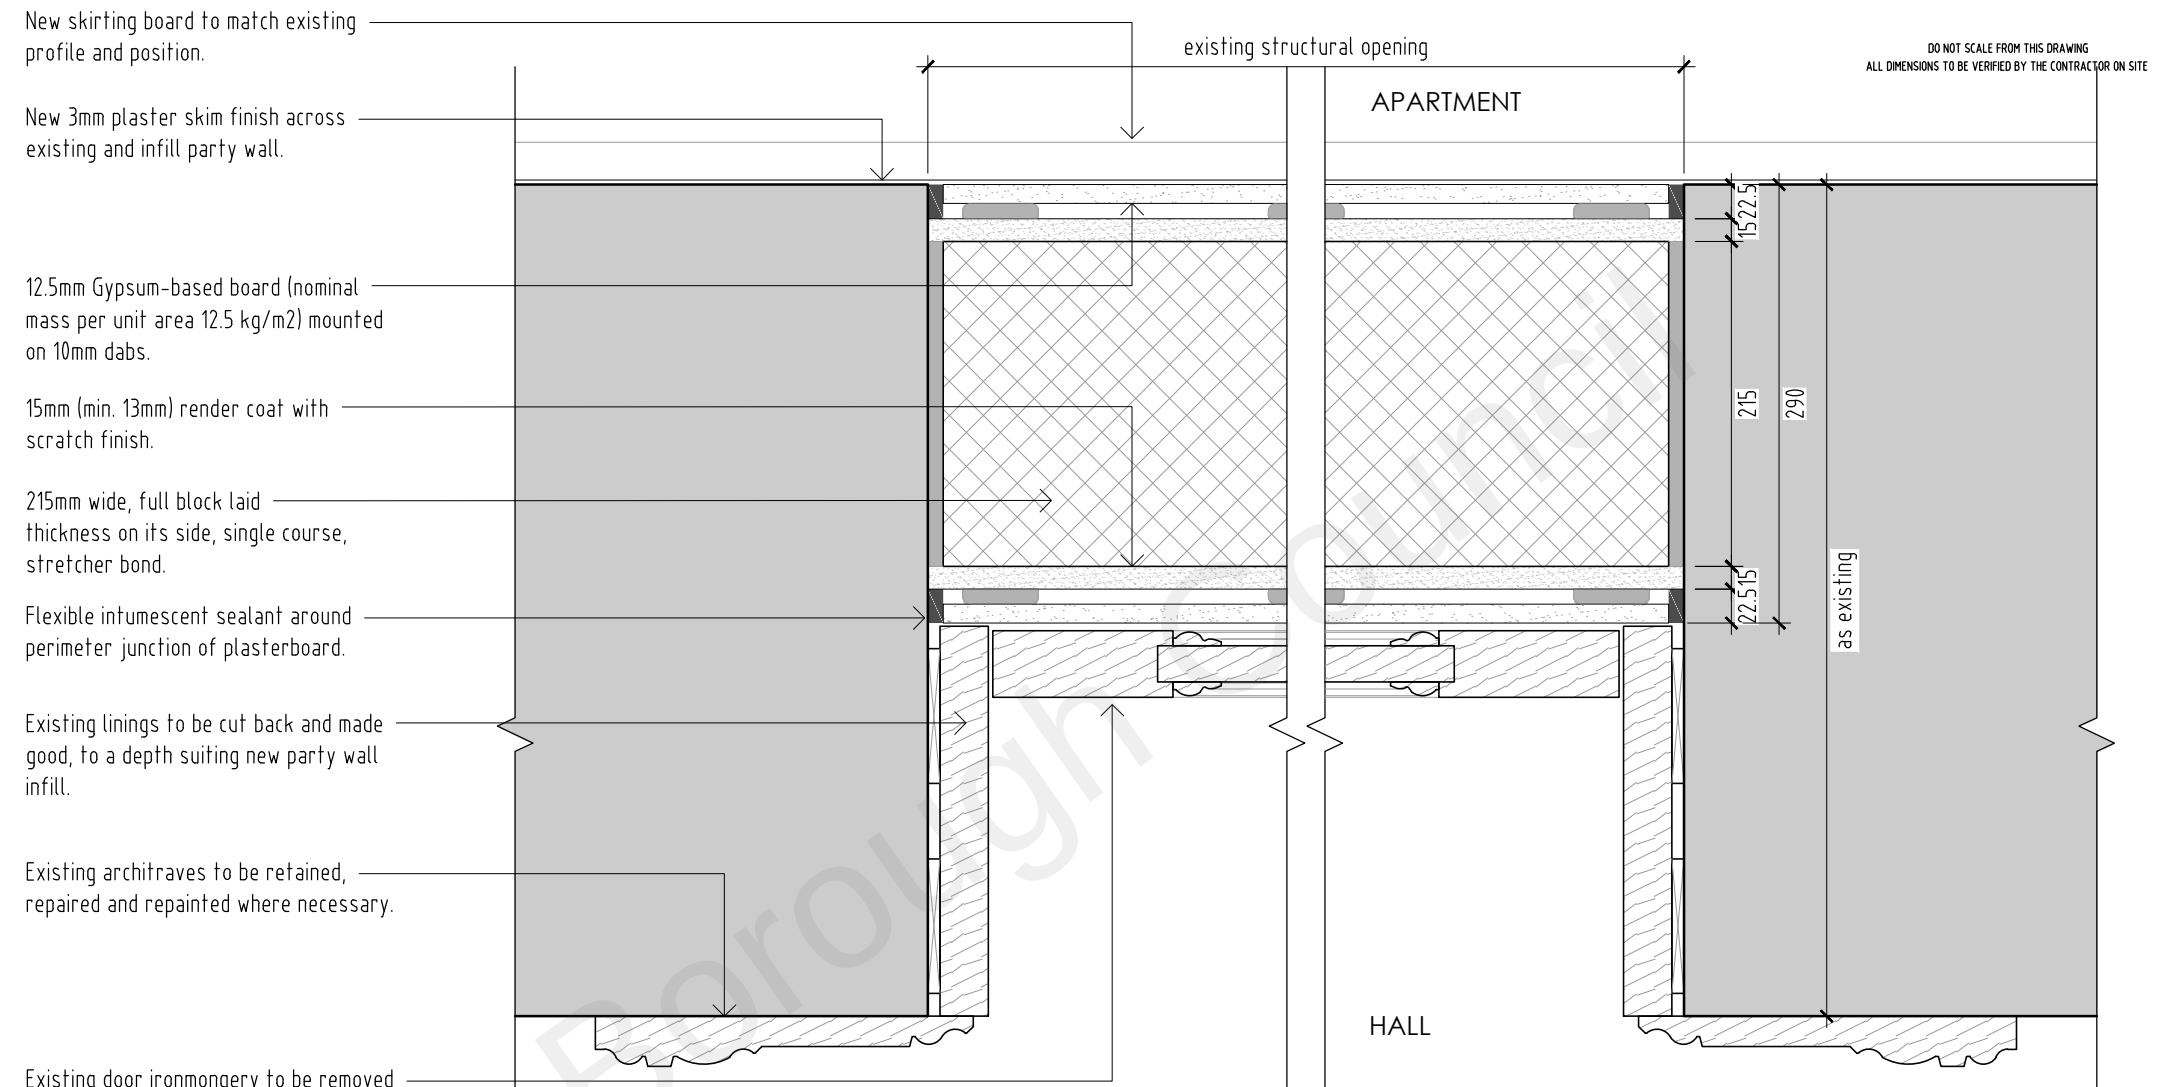

Plan scale 1:5

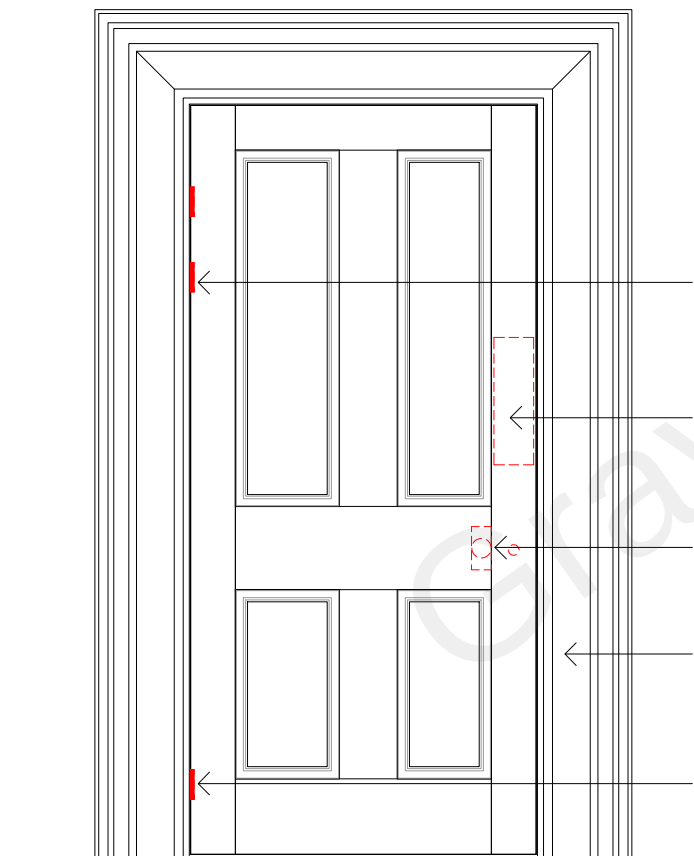

Elevation scale 1:20

Existing door ironmongery to be removed and door finish made good.
Door to be secured back to party wall infill, maintaining aesthetic of original opening.


Existing hinges to be removed and door finish made good.

Existing ironmongery to be removed and door finish made good.

Existing ironmongery to be removed and door finish made good.

Existing architraves to be retained, repaired and repainted where necessary.

Existing hinges to be removed and door finish made good.

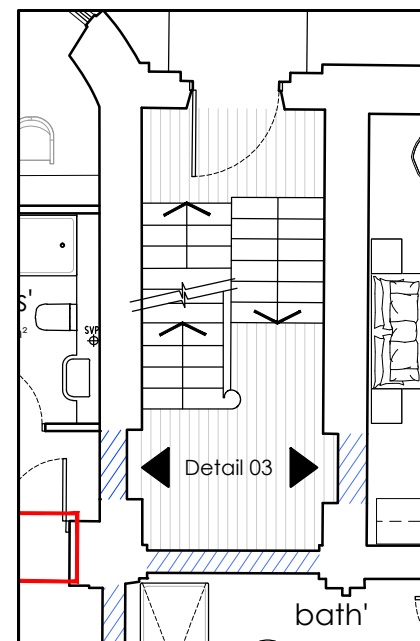

Plan scale 1:100

1:5 10 20 30mm

1:20 0.4 0.8 1.2m

1:100 2 4 6m

REV	DESCRIPTION	DATE	BY	CHKD
TURNER JACKSON+DAY ASSOCIATES 125 John Wilson Business Park Whitstable Kent CT15 3QT t: 01227 261453 e: enquiries@tjda.co.uk www.turnerjacksonday.co.uk				
client details				
Mile Property Group Ltd				
project details				
Custom House The Terrace, Gravesend, DA12 2DE				
drawing title				
DETAIL 03				
Opening to be closed retaining door.				
date	scale	drawn by	checked by	
Apr'21	As In'd @A3	AR		
project no:		drawing no.	revision	
1735		102		