

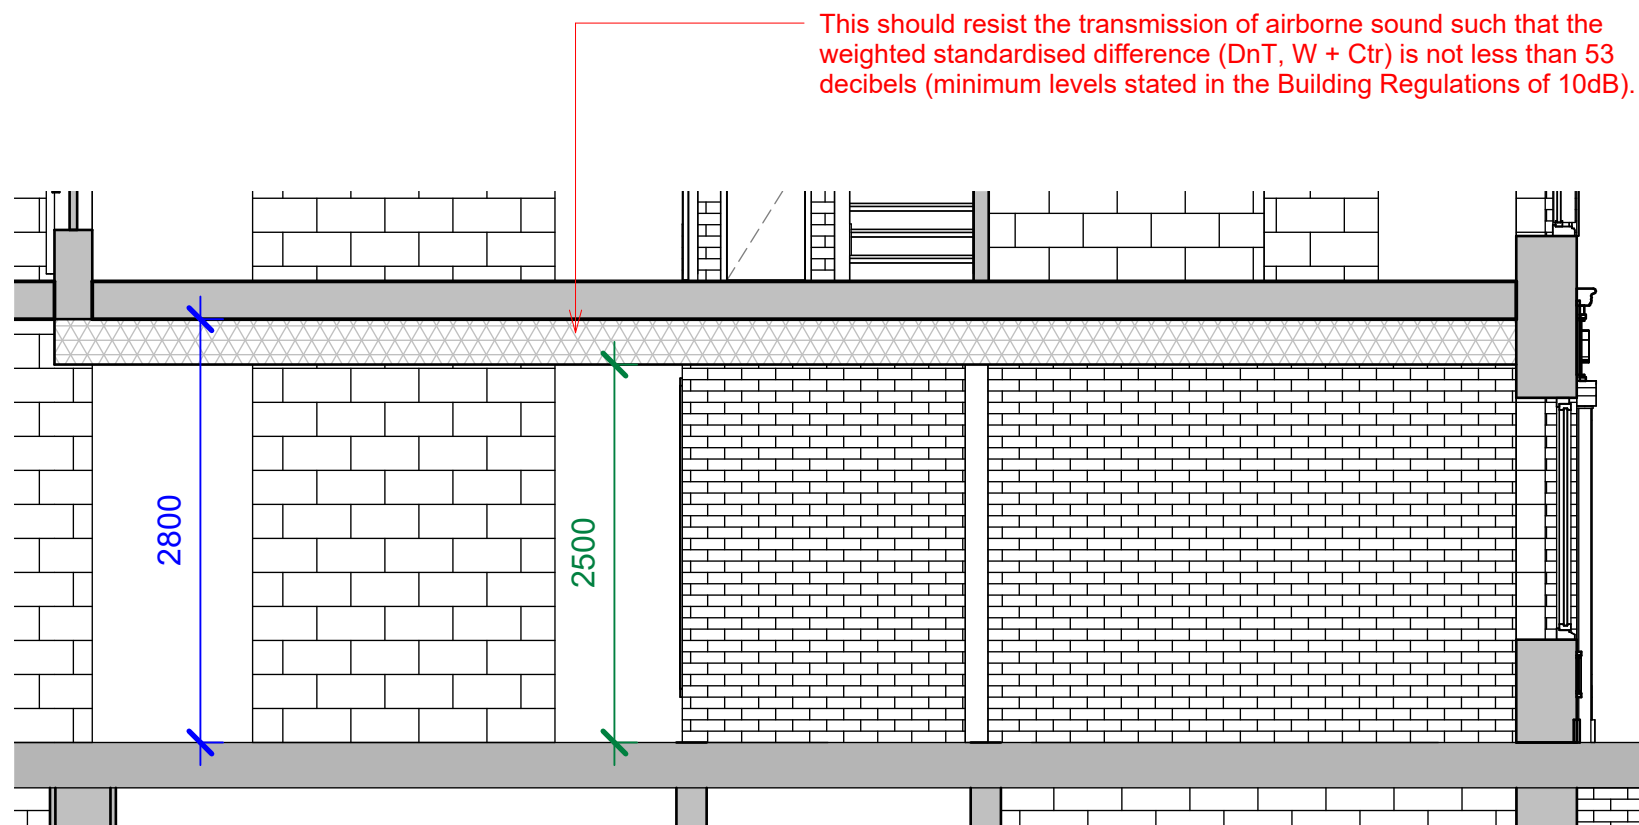


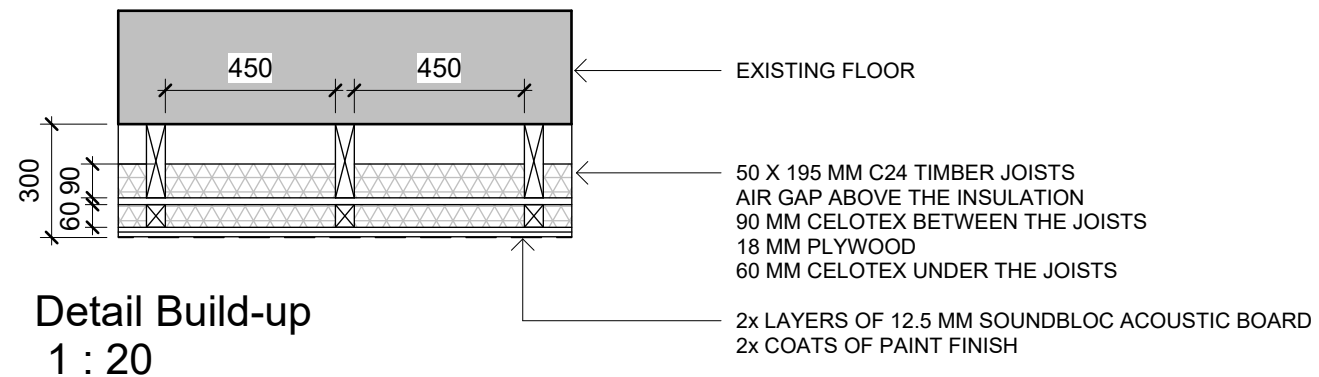

Section AA - Ceiling Detail
1 : 50

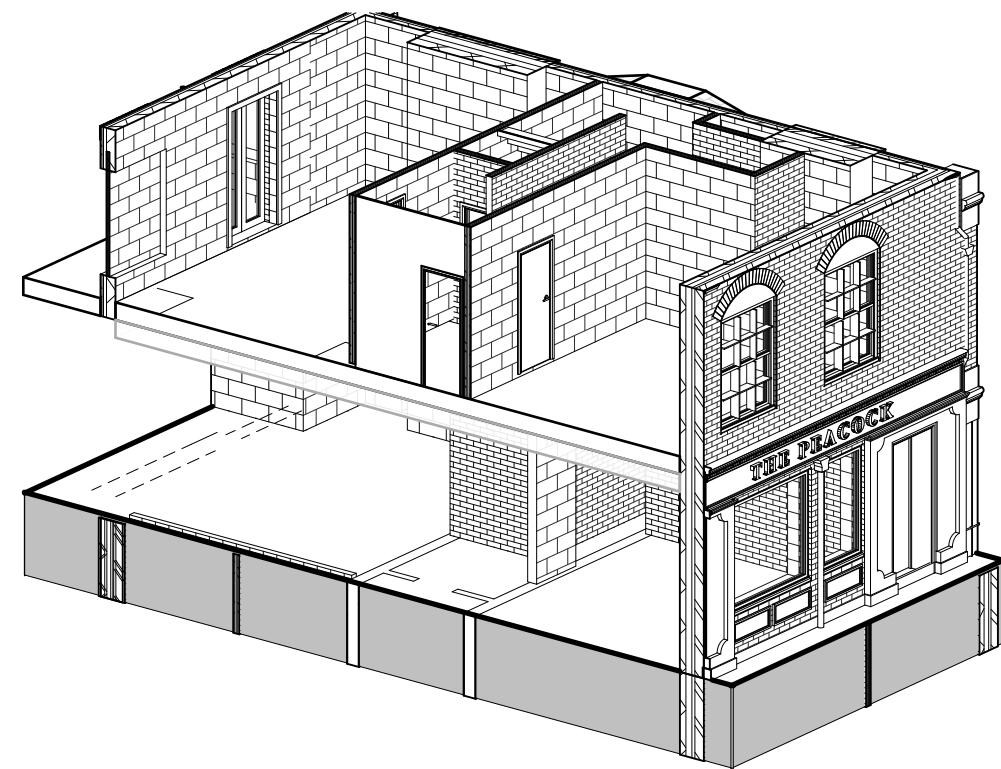

3D Isometric NTS

General Notes:		Notes:	Project Status	Rev	Date	Description / Comments	Drn	Chk	Project Name	Drawing Title.			
- Do not scale from the drawing. - All dimensions must be verified on site before the commencement of work of the fabrication of any item. - Any discrepancies must be reported to the Architectural Designer. - The drawing is to be read with all related information.			Pre-Application						78 Peacock street Gravesend DA12 1EG	Proposed Section Detail			
											Client AH Academy	Drawing No. PA - 644 - 400	Rev.
								</					