



SHED ACCESS ROAD

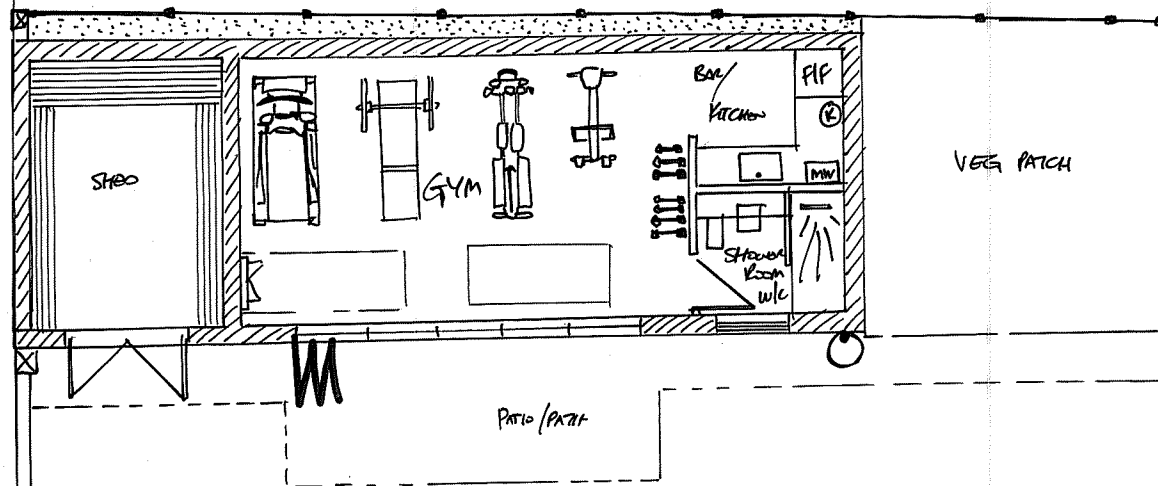


PROPOSED GROUND FLOOR GA GYM/SHED


SHED ACCESS ROAD

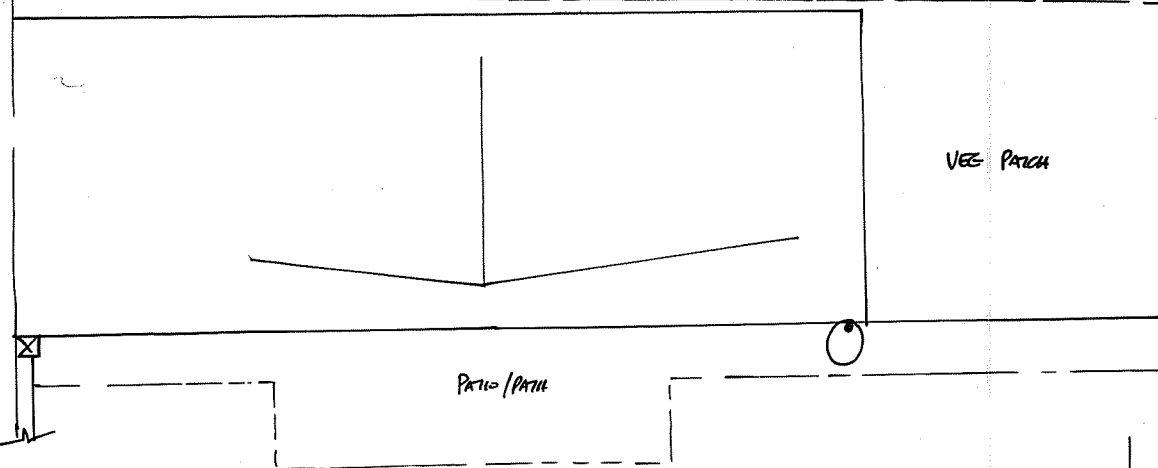


PROPOSED ROOF PLAN GA GYM/SHED

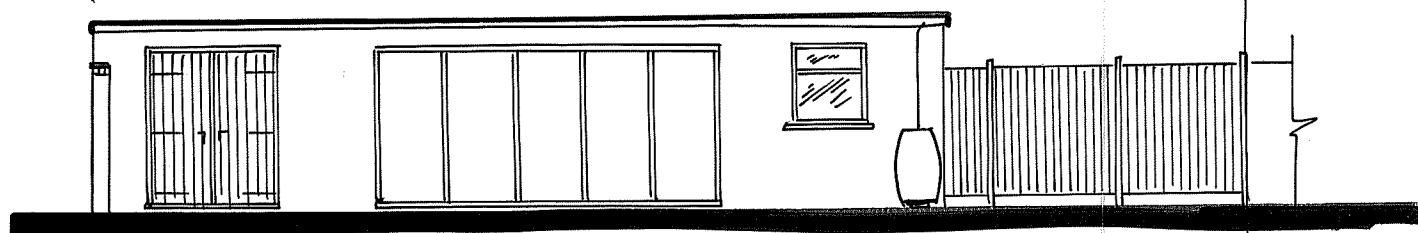


PROPOSED FRONT ELEVATION

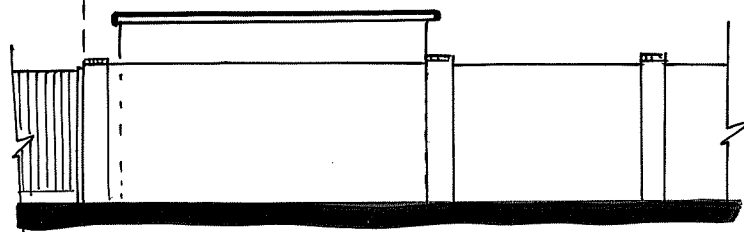

PROPOSED SIDE ELEVATION

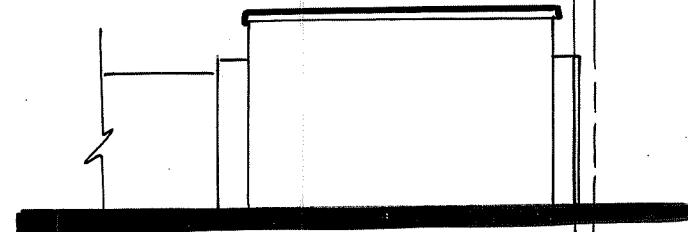


PROPOSED SIDE ELEVATION

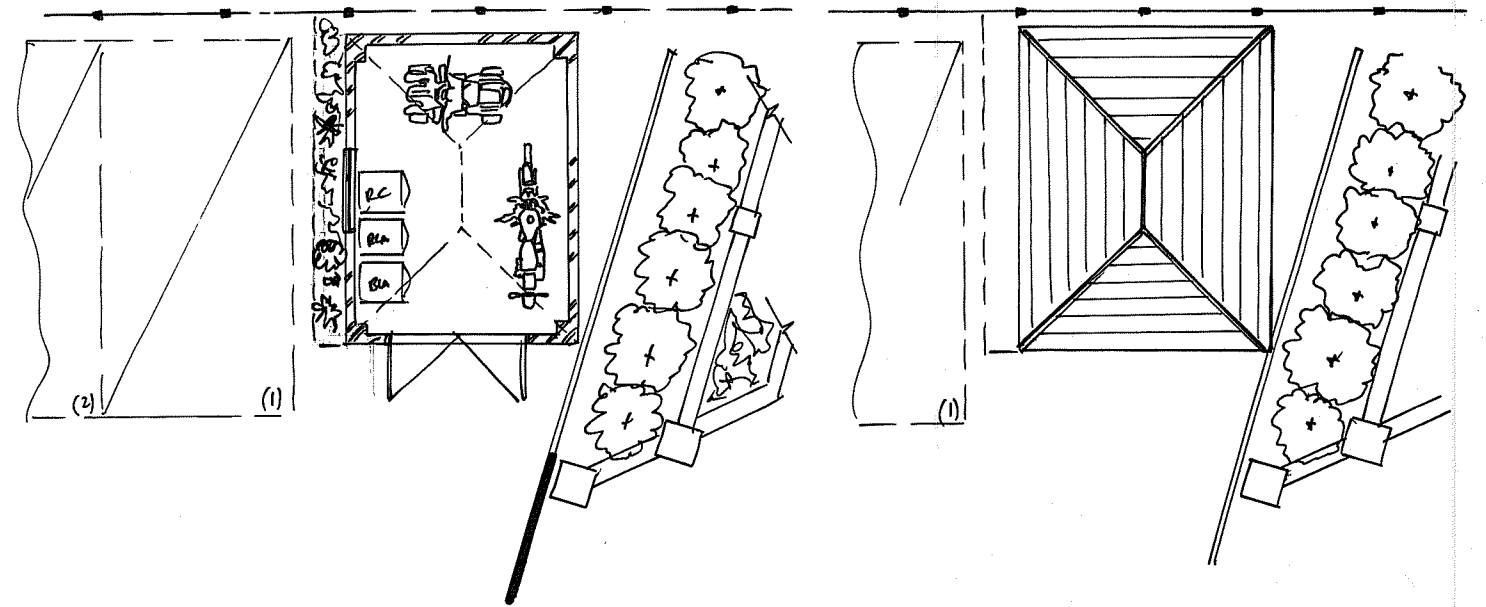


PLAN OF BIN/BIKE SHED


ROOF PLAN BIKE/BIN STORE/SHED

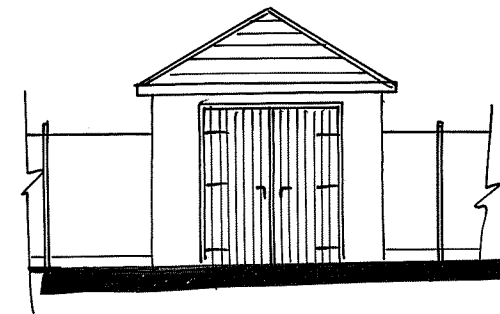


PROPOSED FRONT ELEVATION

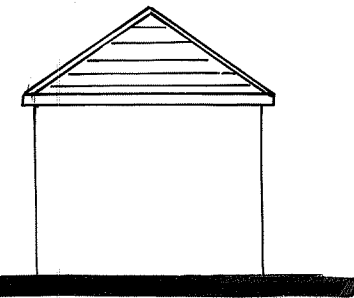

PROPOSED BACK ELEVATION

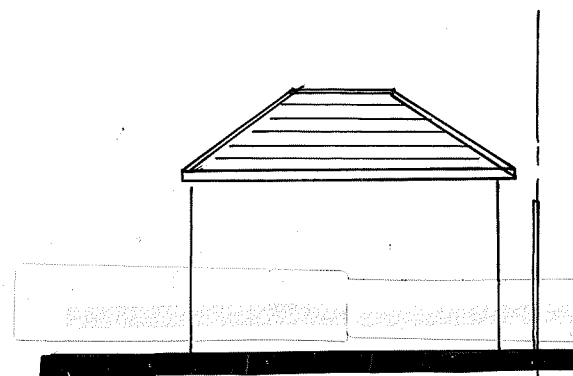

PROPOSED SIDE ELEVATION

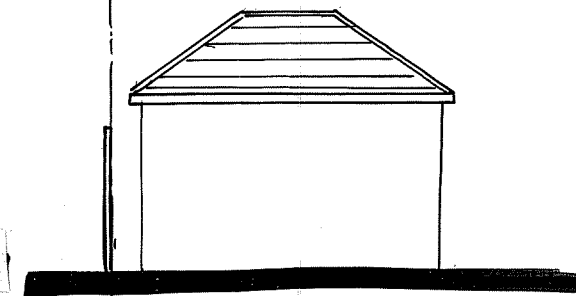

PROPOSED SIDE ELEVATION



ROW 03 - MINOR CHANGES
ROW 02 - CHANGES TO OUTBUILDING
ROW 01 - BIN/BIN PROPOSED
ROW 0 - DRAFT
PROJECT
63 OLD WATLING STREET
GENESSEND
KENT

DATE
JUNE / 2025

SCALE
1:100 @ A3

TITLE
CONDUITS (BIKE + BIN
STORE)
P.O. OUTBUILDING AREA

DRAWING
DKM / 8815 / 02 03