


SITE LOCATION PLAN
Applicant: Jonathan and Pippa Booth
Address: Tudor Cottage, Nash Street, Meopham DA13 9AA
Project: New Stable Block

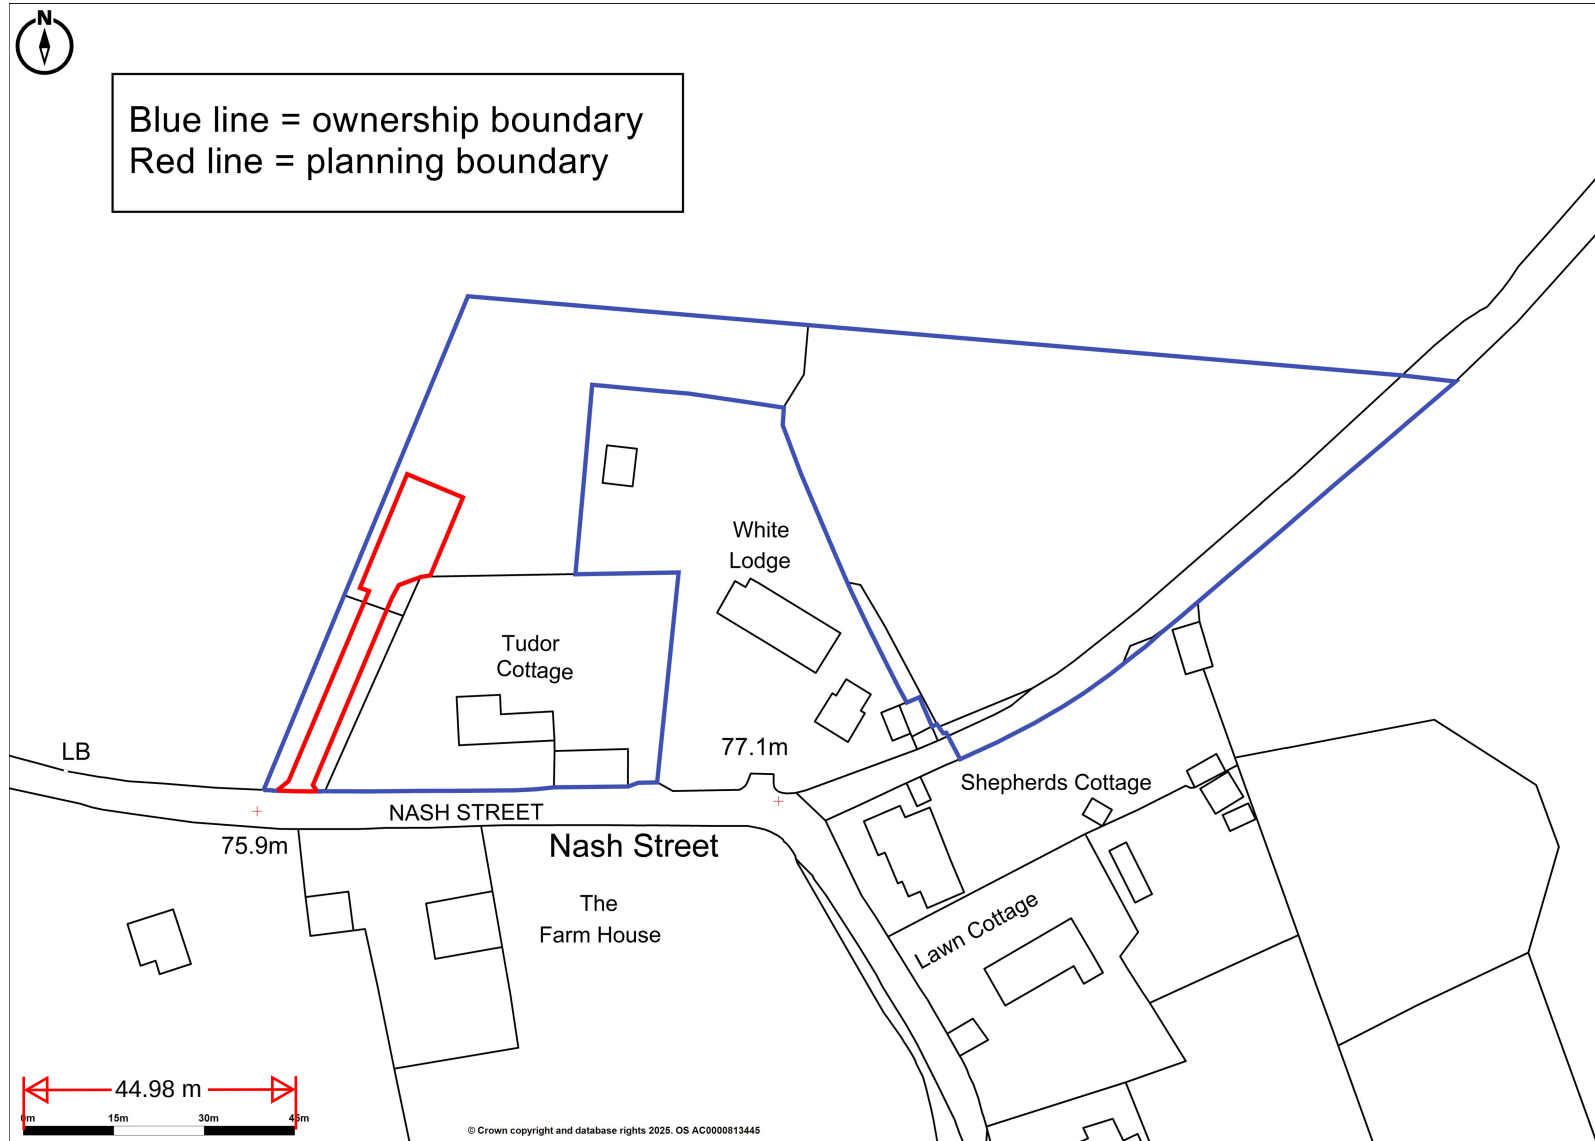

Promap
LANDMARK INFORMATION

© Crown copyright and database rights 2025. OS AC0000813445
Plotted Scale - 1:1250. Paper Size - A4

Revision: v1
Date: 21.6.2025
Scale: 1:1250 @ A4