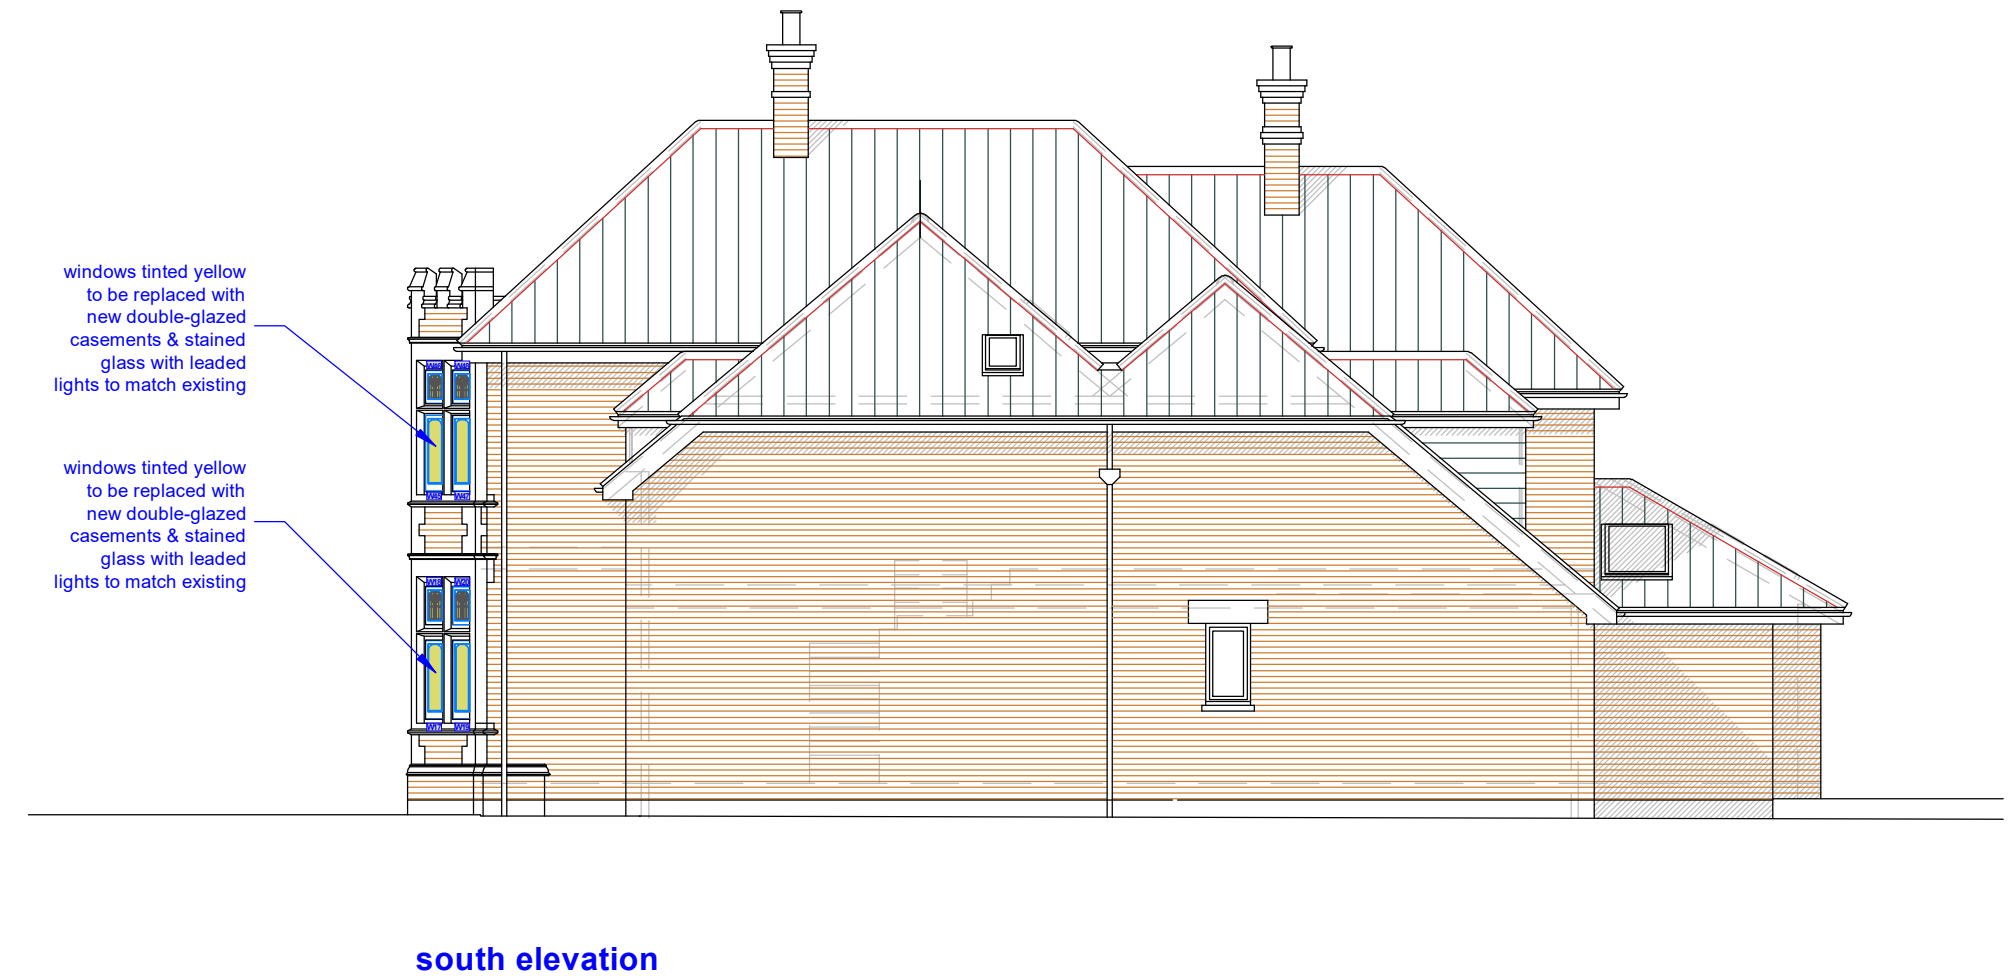
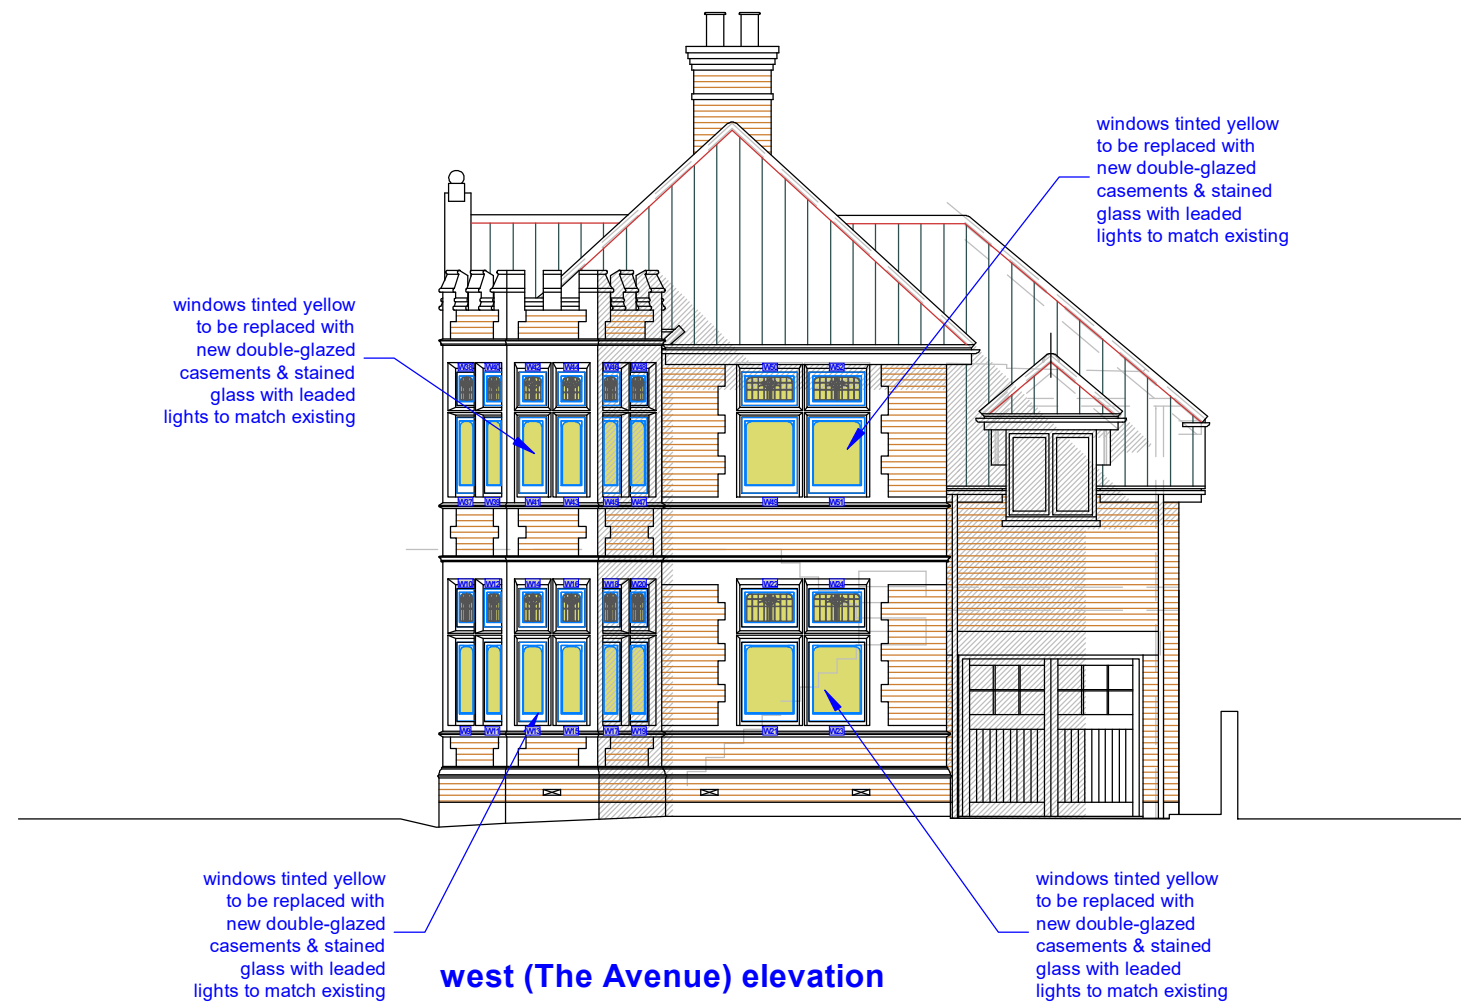


SCHEME / SHEET			JEREMY S. ISHERWOOD B. Sc. (hons), B. Arch. (Wales), R.I.B.A. Chartered Architect 34 Chalky Bank, Gravesend, Kent, DA11 7NY Telephone / Fax: 01474-533793
SCALE 1:100	DATE March 2023	DRAWING NUMBER 540/PL03	
1 The Avenue, Gravesend, DA11 0NA: Mr & Mrs R. Basra Replacement Windows Elevations As Proposed			
© This drawing remains the property of the Architect and may not be reproduced in whole or part without his written permission.			