



Replacement leaded lights with stained glass to match existing


NB Window frames will be retained. The casements will be replaced.

NB Casement window sizes shown are approximate. Actual sizes are to be determined from on-site measurements.

Replacement casements to match existing profiles. Casements to be manufactured from Sapele. White gloss paint finish.



This drawing prints A2 @ 1:20

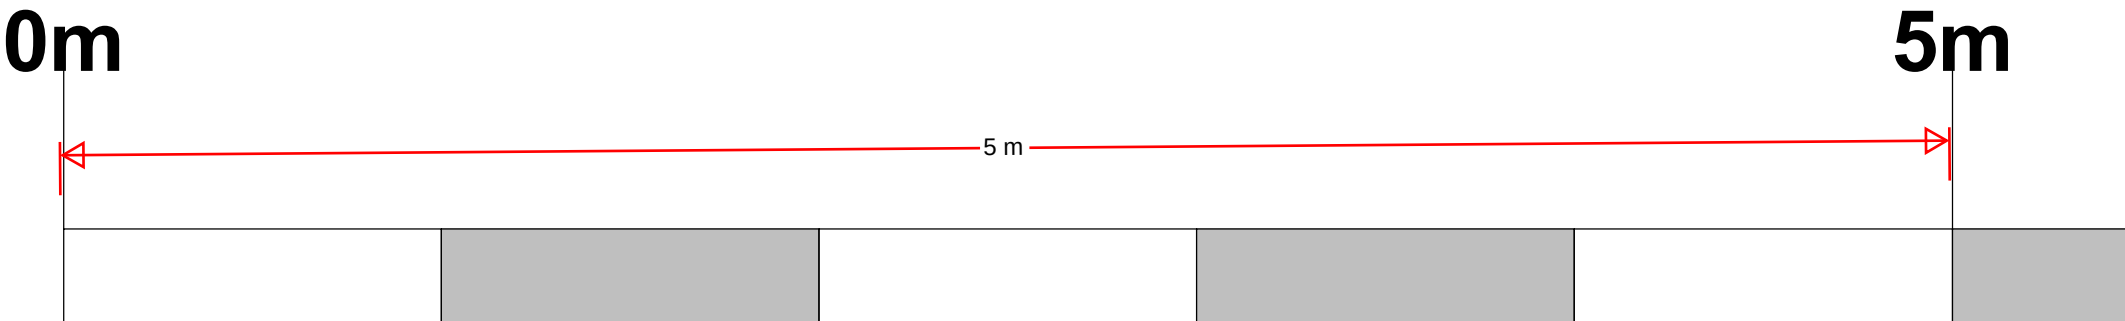

SCHEME / SHEET			1 The Avenue, Gravesend, DA11 0NA: Mr & Mrs R. Basra Replacement Windows Elevations As Proposed JEREMY S. ISHERWOOD B. Sc. (hons), B. Arch. (Wales), R.I.B.A. Chartered Architect 34 Chalky Bank, Gravesend, Kent, DA11 7NY Telephone / Fax: 01474-533793
SCALE	DATE	DRAWING NUMBER	
1:20	March 2023	540/PL04	
© This drawing remains the property of the Architect and may not be reproduced in whole or part without his written permission.			