



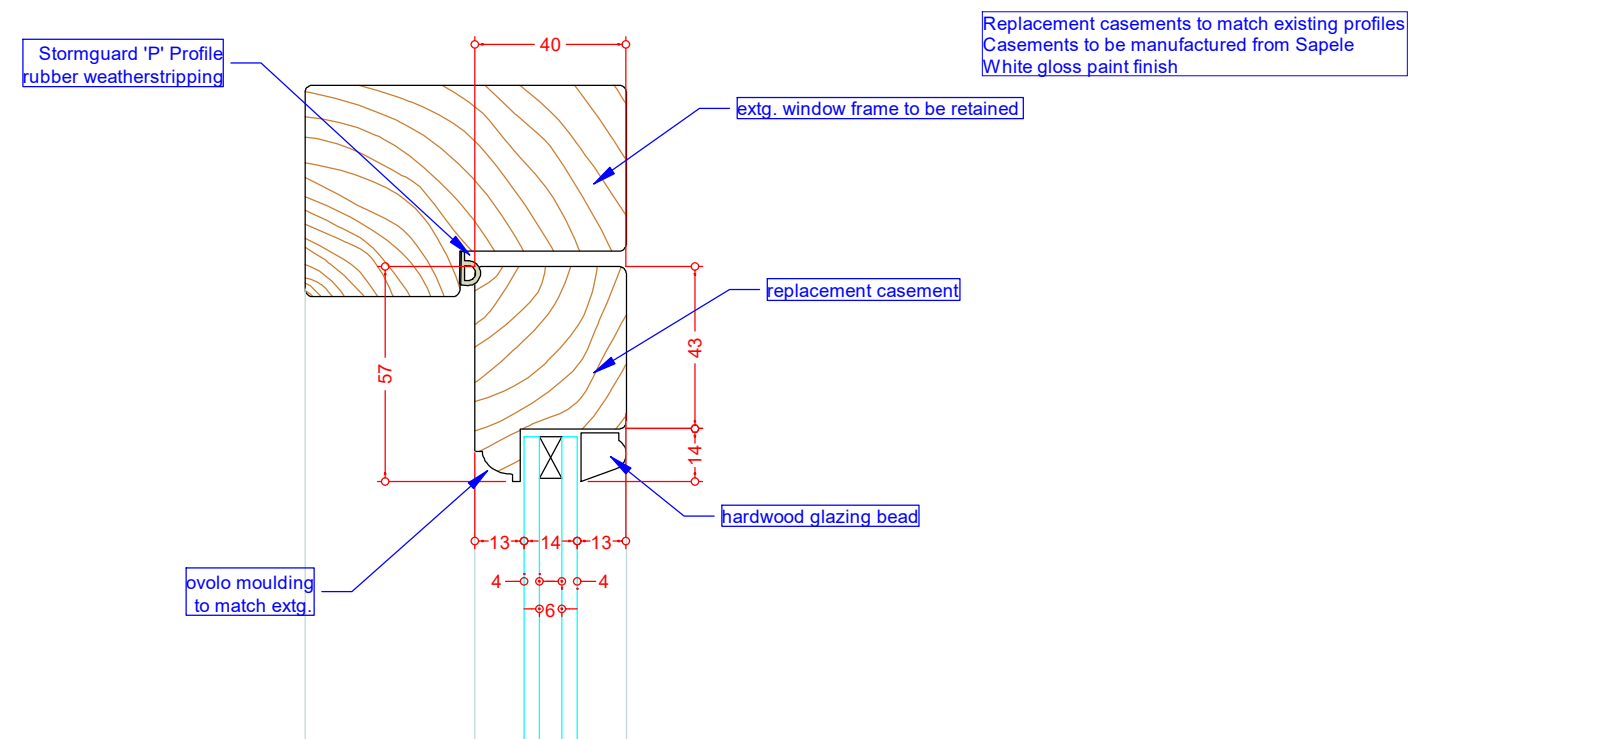


**casement head detail
scale 1:2**

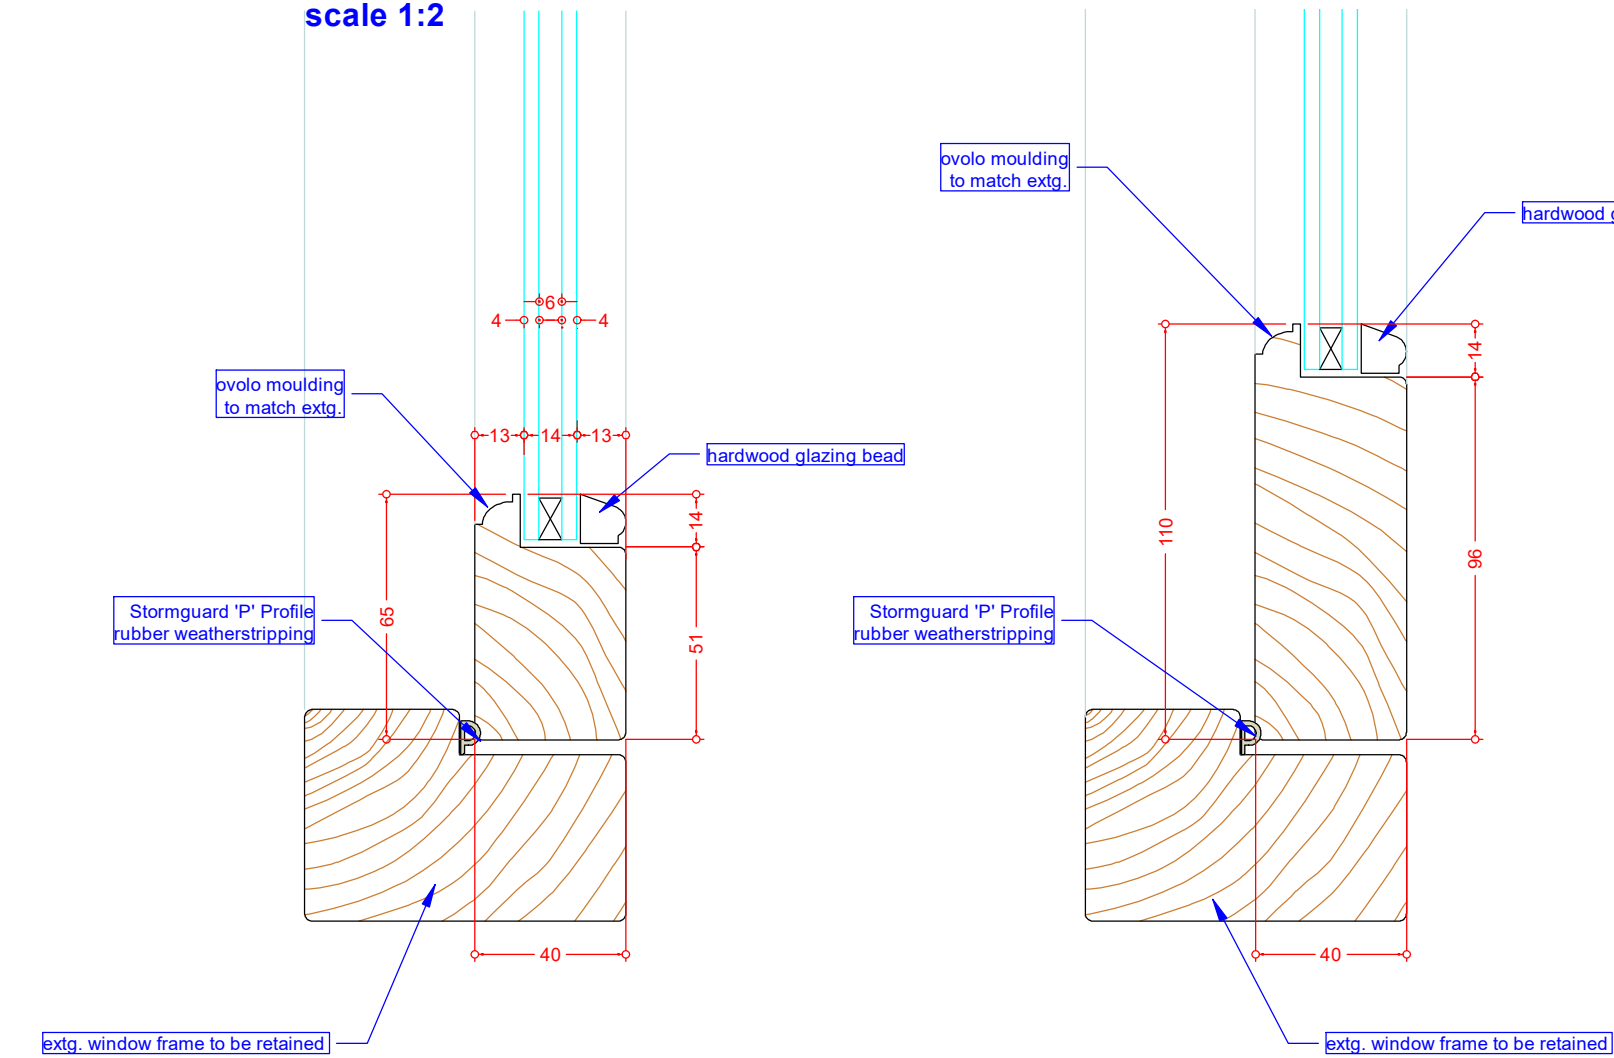


**fanlight casement
cill level detail
scale 1:2**


**main casement
cill level detail
scale 1:2**

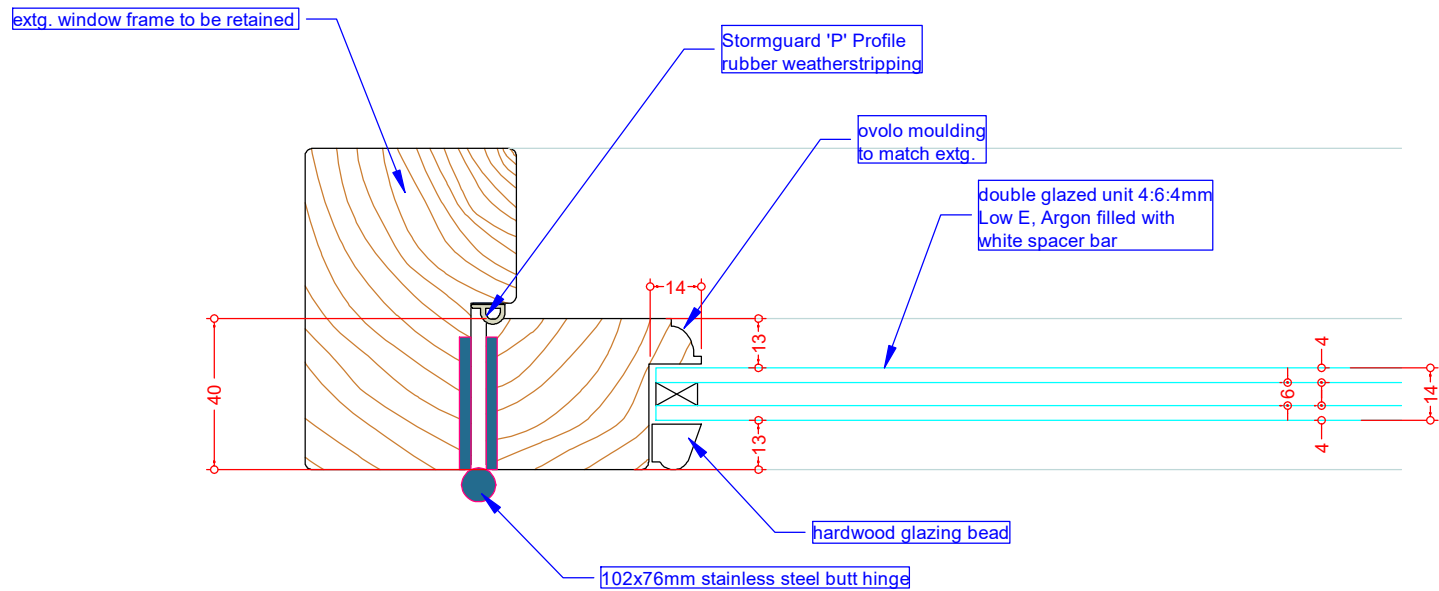


**jamb detail
scale 1:2**

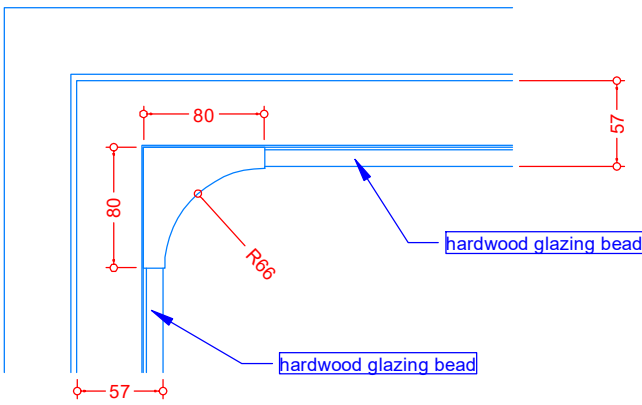


**top corner of first floor casement
scale 1:5**

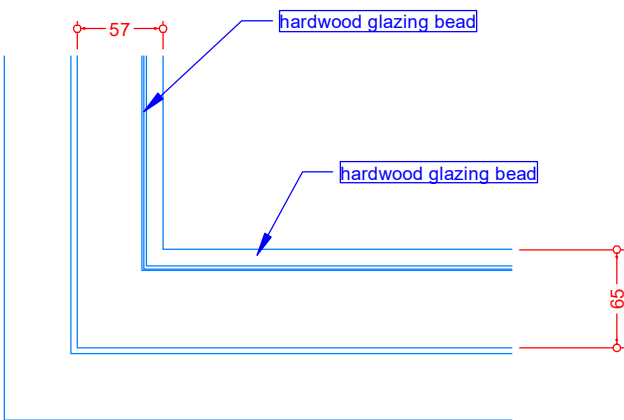

**bottom corner of fanlight casement
scale 1:5**

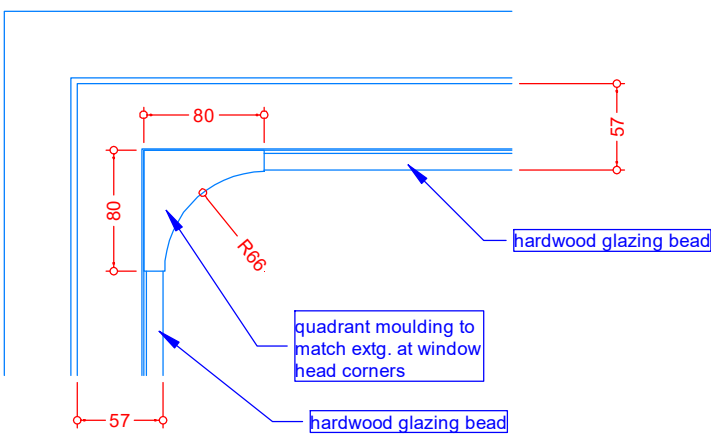

**top corner of ground floor casement
scale 1:5**

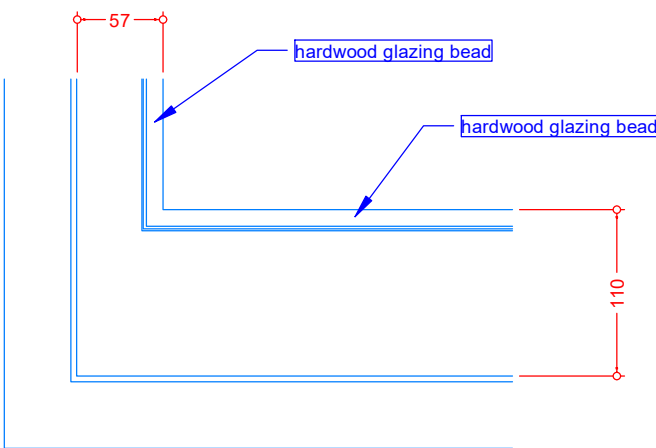

**bottom corner of ground floor casement
scale 1:5**

SCHEME / SHEET			
1 The Avenue, Gravesend, DA11 0NA: Mr & Mrs R. Basra Replacement Windows Profiles As Proposed			
SCALE	DATE	DRAWING NUMBER	JEREMY S. ISHERWOOD B. Sc. (hons), B. Arch. (Wales), R.I.B.A. Chartered Architect 34 Chalky Bank, Gravesend, Kent, DA11 7NY Telephone / Fax: 01474-533793
1:5, 1:2	February 2025	540/PL05	
© This drawing remains the property of the Architect and may not be reproduced in whole or part without his written permission.			