


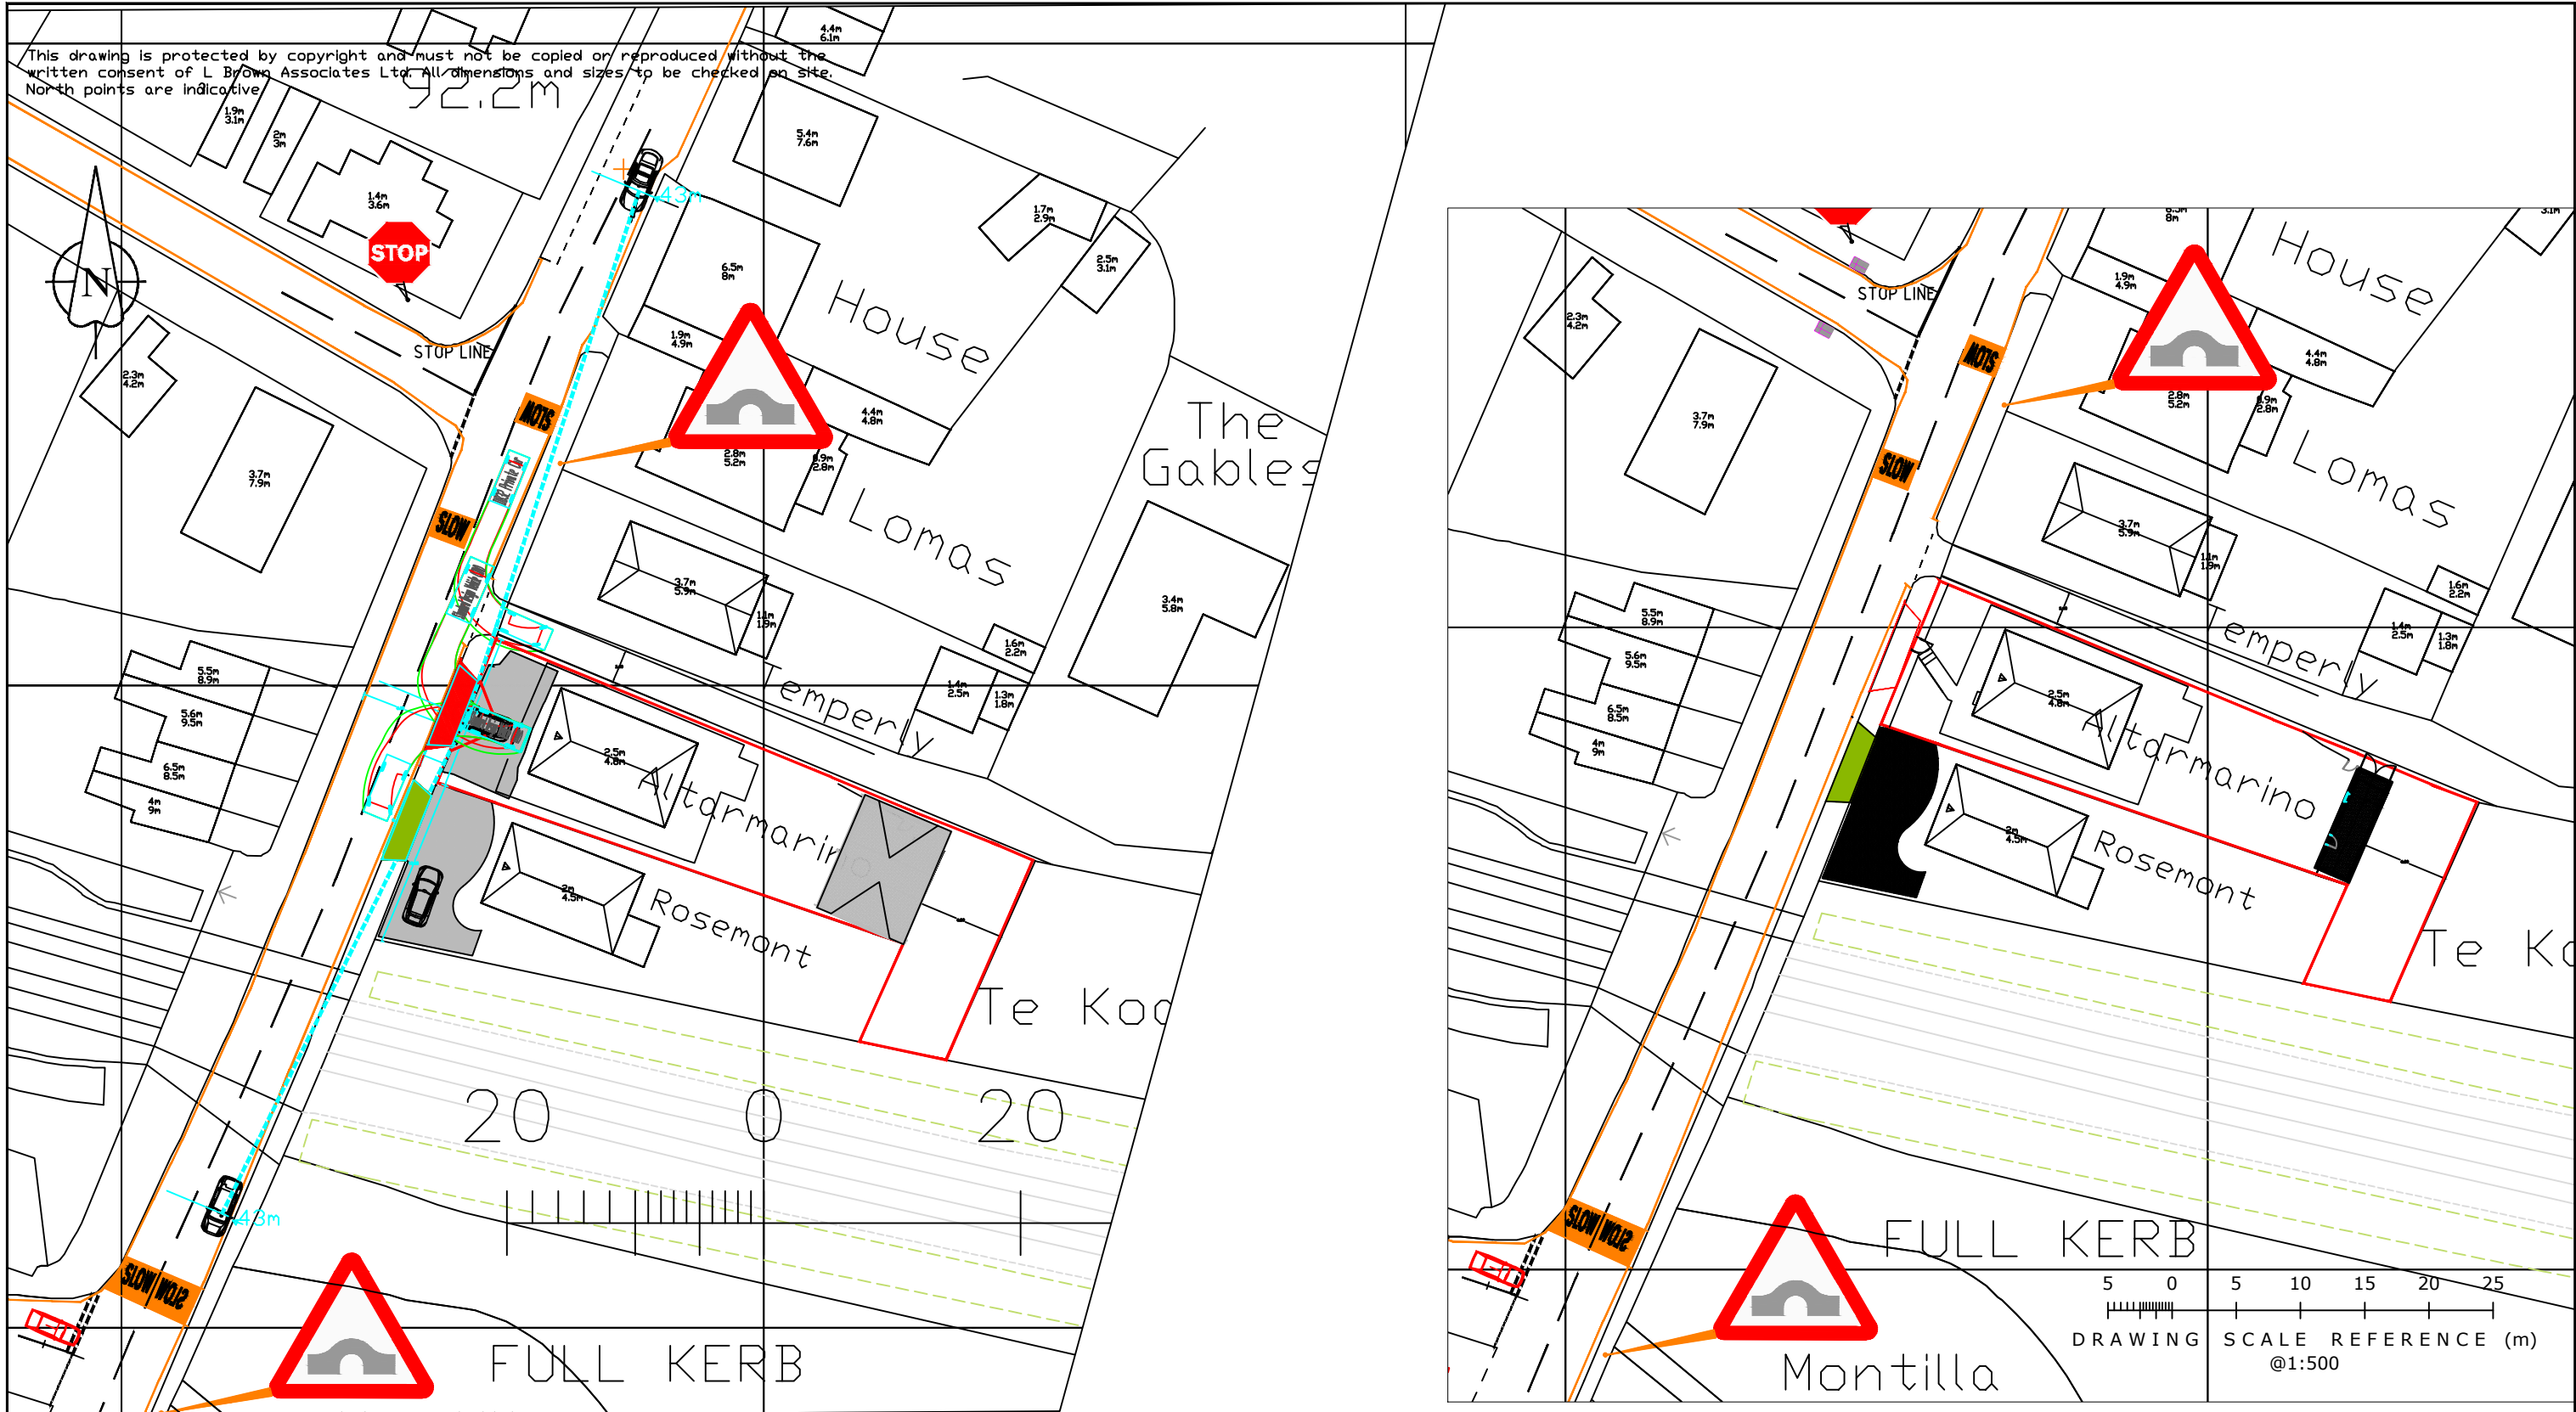

PROPOSED SCALE 1:500

EXISTING LAYOUT SCALE 1:500

					L B A L BROWN ASSOCIATES LTD DEVELOPMENT PLANNING, HIGHWAY AND TRANSPORTATION ENGINEERS 34 Fallowfield, Chatham, Kent, ME5 0DX Telephone 01634 301082.	Drawing Status:		INFORMATION		Drg Title						
						Client		MS C MUNN & MR C PARRETT		BLOCK PLANS						
						Project		ALTAMIRANO, SOLE STREET, COBHAM, DA12 3AX		Drawn/Design LAB		Checked LAB		Approved LAB		Date 07.07.2025
					A	OCT 25	AMENDED CROSSOVER	LAB	LAB			Scales 1:500 @ A3		Drg No. 1461- SK02		
Rev	Date	Description		Made	Ckd											