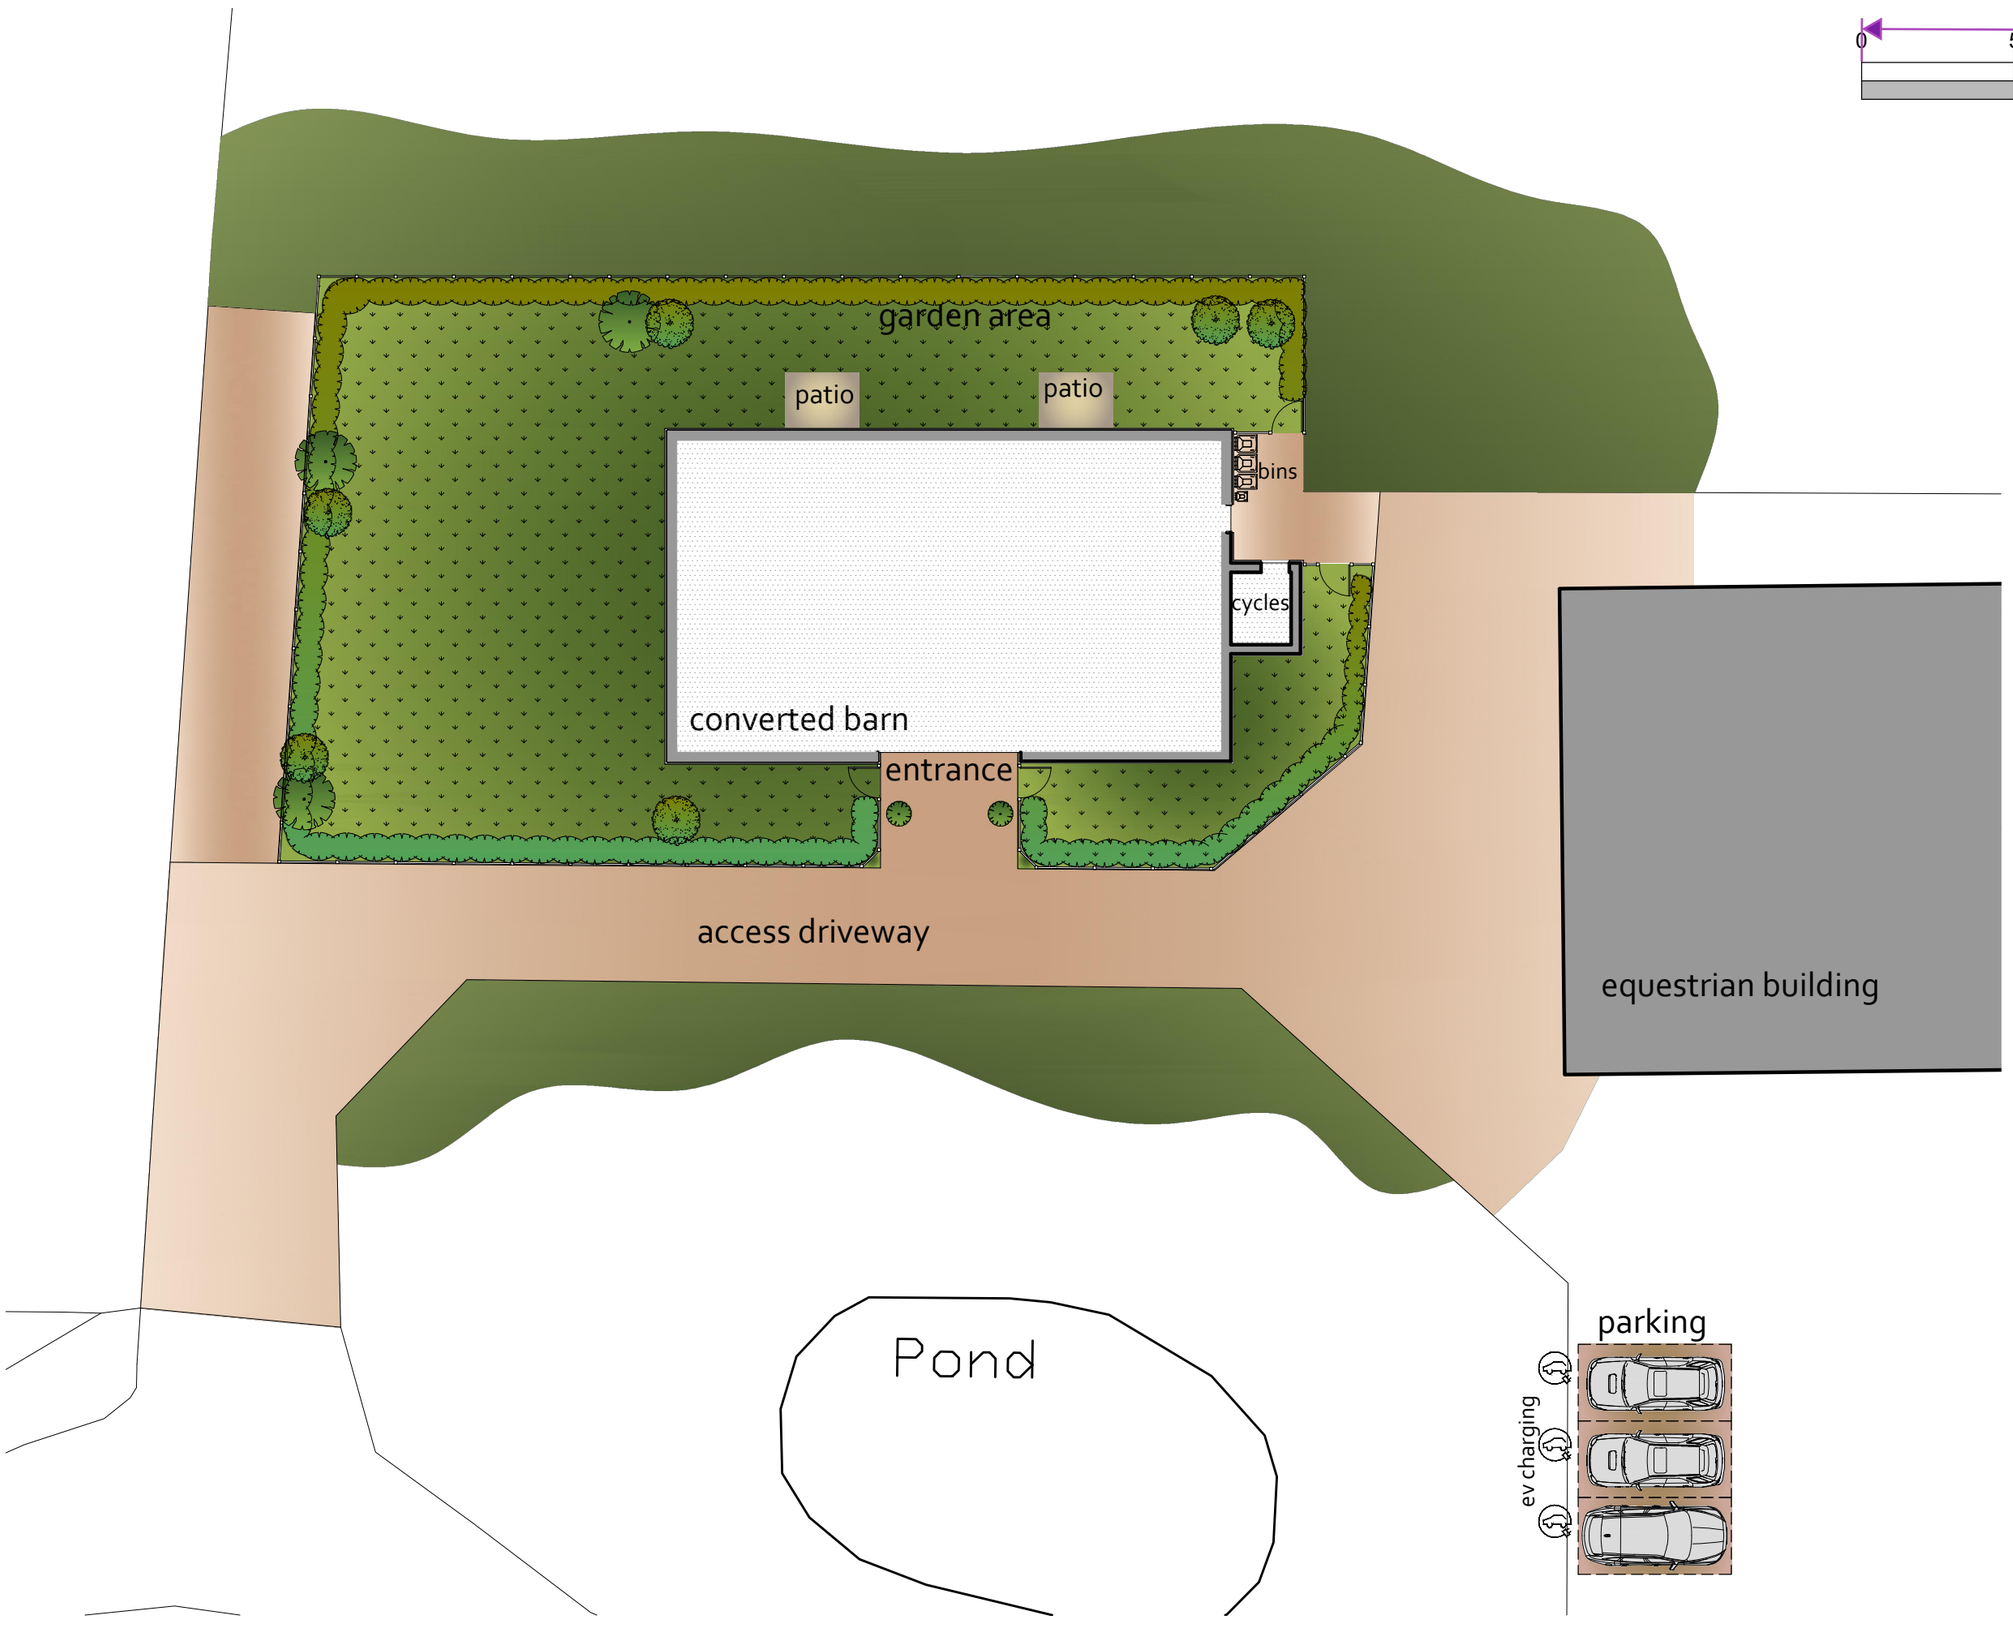

PROPOSED BLOCK PLAN

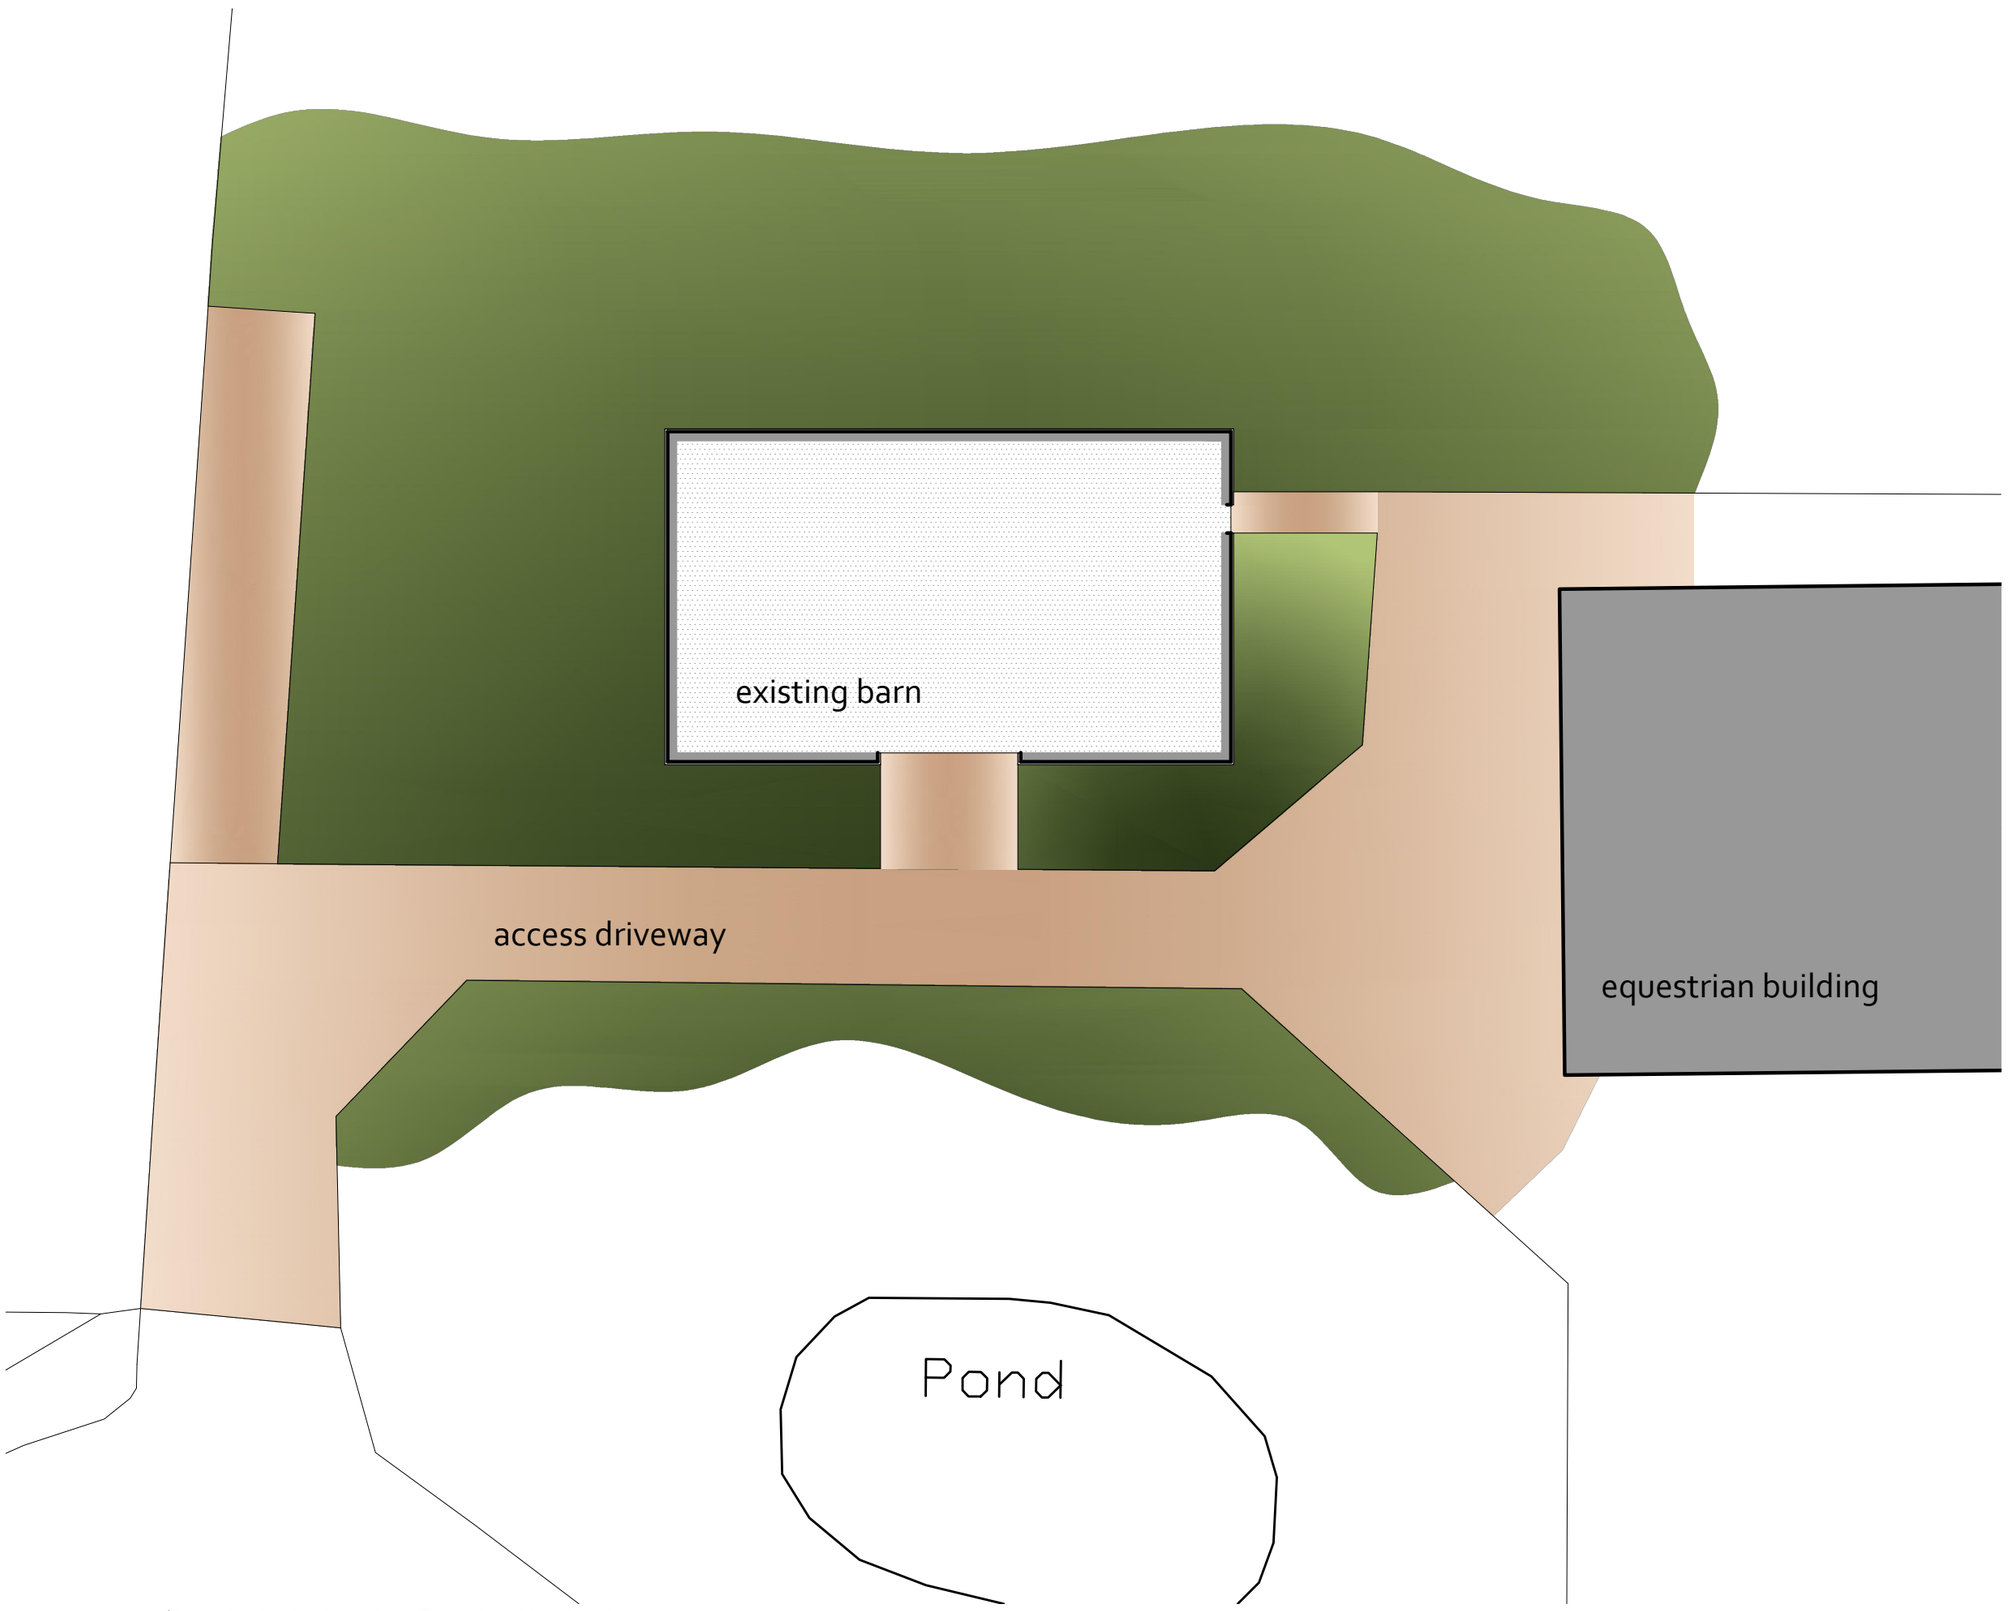

EXISTING BLOCK PLAN

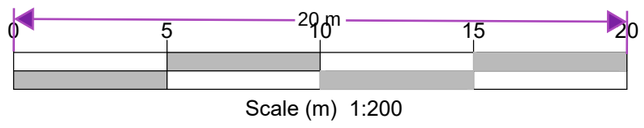

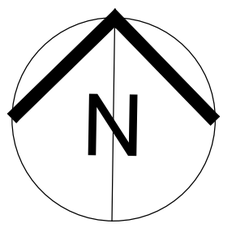

Although PDF files provide accurate printouts of what is on screen, small discrepancies can occur which may affect the sizes of scale drawings; check the size against the scale below and contact D+GP if you require a paper original

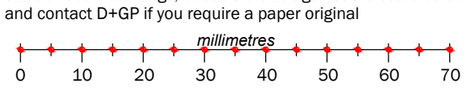

Figured dimensions are to be taken in preference to scaled dimensions, no work is to be put in hand until site dimensions have been checked and any discrepancies reported to the Architects.

The copyright of this drawing and design remains with The Duncan+Graham Partnership.

Revisions

.

Job title

Conversion of Coachfields Northfleet Green Road

for

Mrs R Arnold

Drawing title

BLOCK PLAN

existing and proposed block plans

the duncan+graham partnership
chartered architects
8 Cecil Square Margate Kent CT9 1BD
tel 01843 223488
email margate@duncan-graham.co.uk
web www.duncan-graham.co.uk

Scale 1 : 200

Date Sept 2025

Drawn pg

Job no 25.001

Dwg no 13

Rev /

Original drawing size: A0 ☐ A1 ☐ A2 ☐ A3 ☐ A4 ☐ Other ☐