


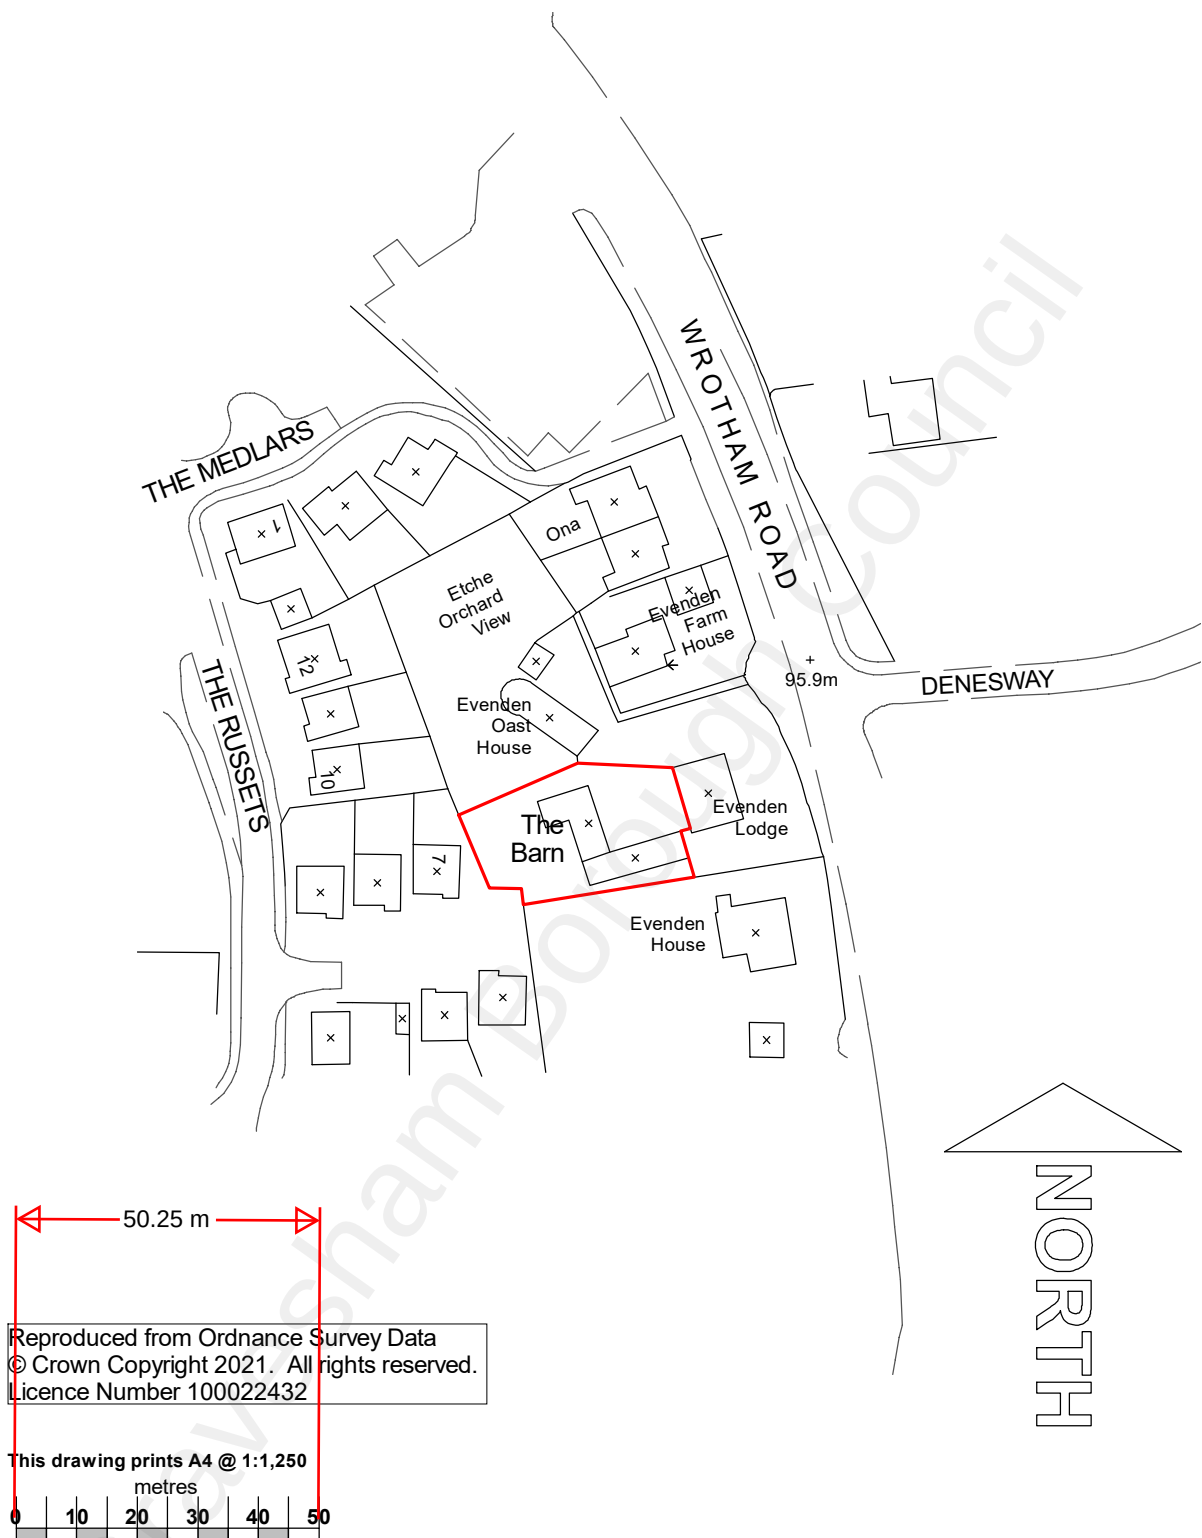

SCHEME / SHEET

**The Barn, Evenden Farm, Wrotham Road, Meopham, DA13 0JE: Mr & Mrs I. Falconer
Location Plan**

SCALE

1:1,250

DATE

September 2021

DRAWING NUMBER

526/01

JEREMY S. ISHERWOOD

B. Sc. (hons), B. Arch. (Wales), R.I.B.A.

Chartered Architect



34 Chalky Bank, Gravesend, Kent,

DA11 7NY Telephone / Fax: 01474-533793



This drawing remains the property of the Architect and may not be reproduced in whole or part without his written permission.