



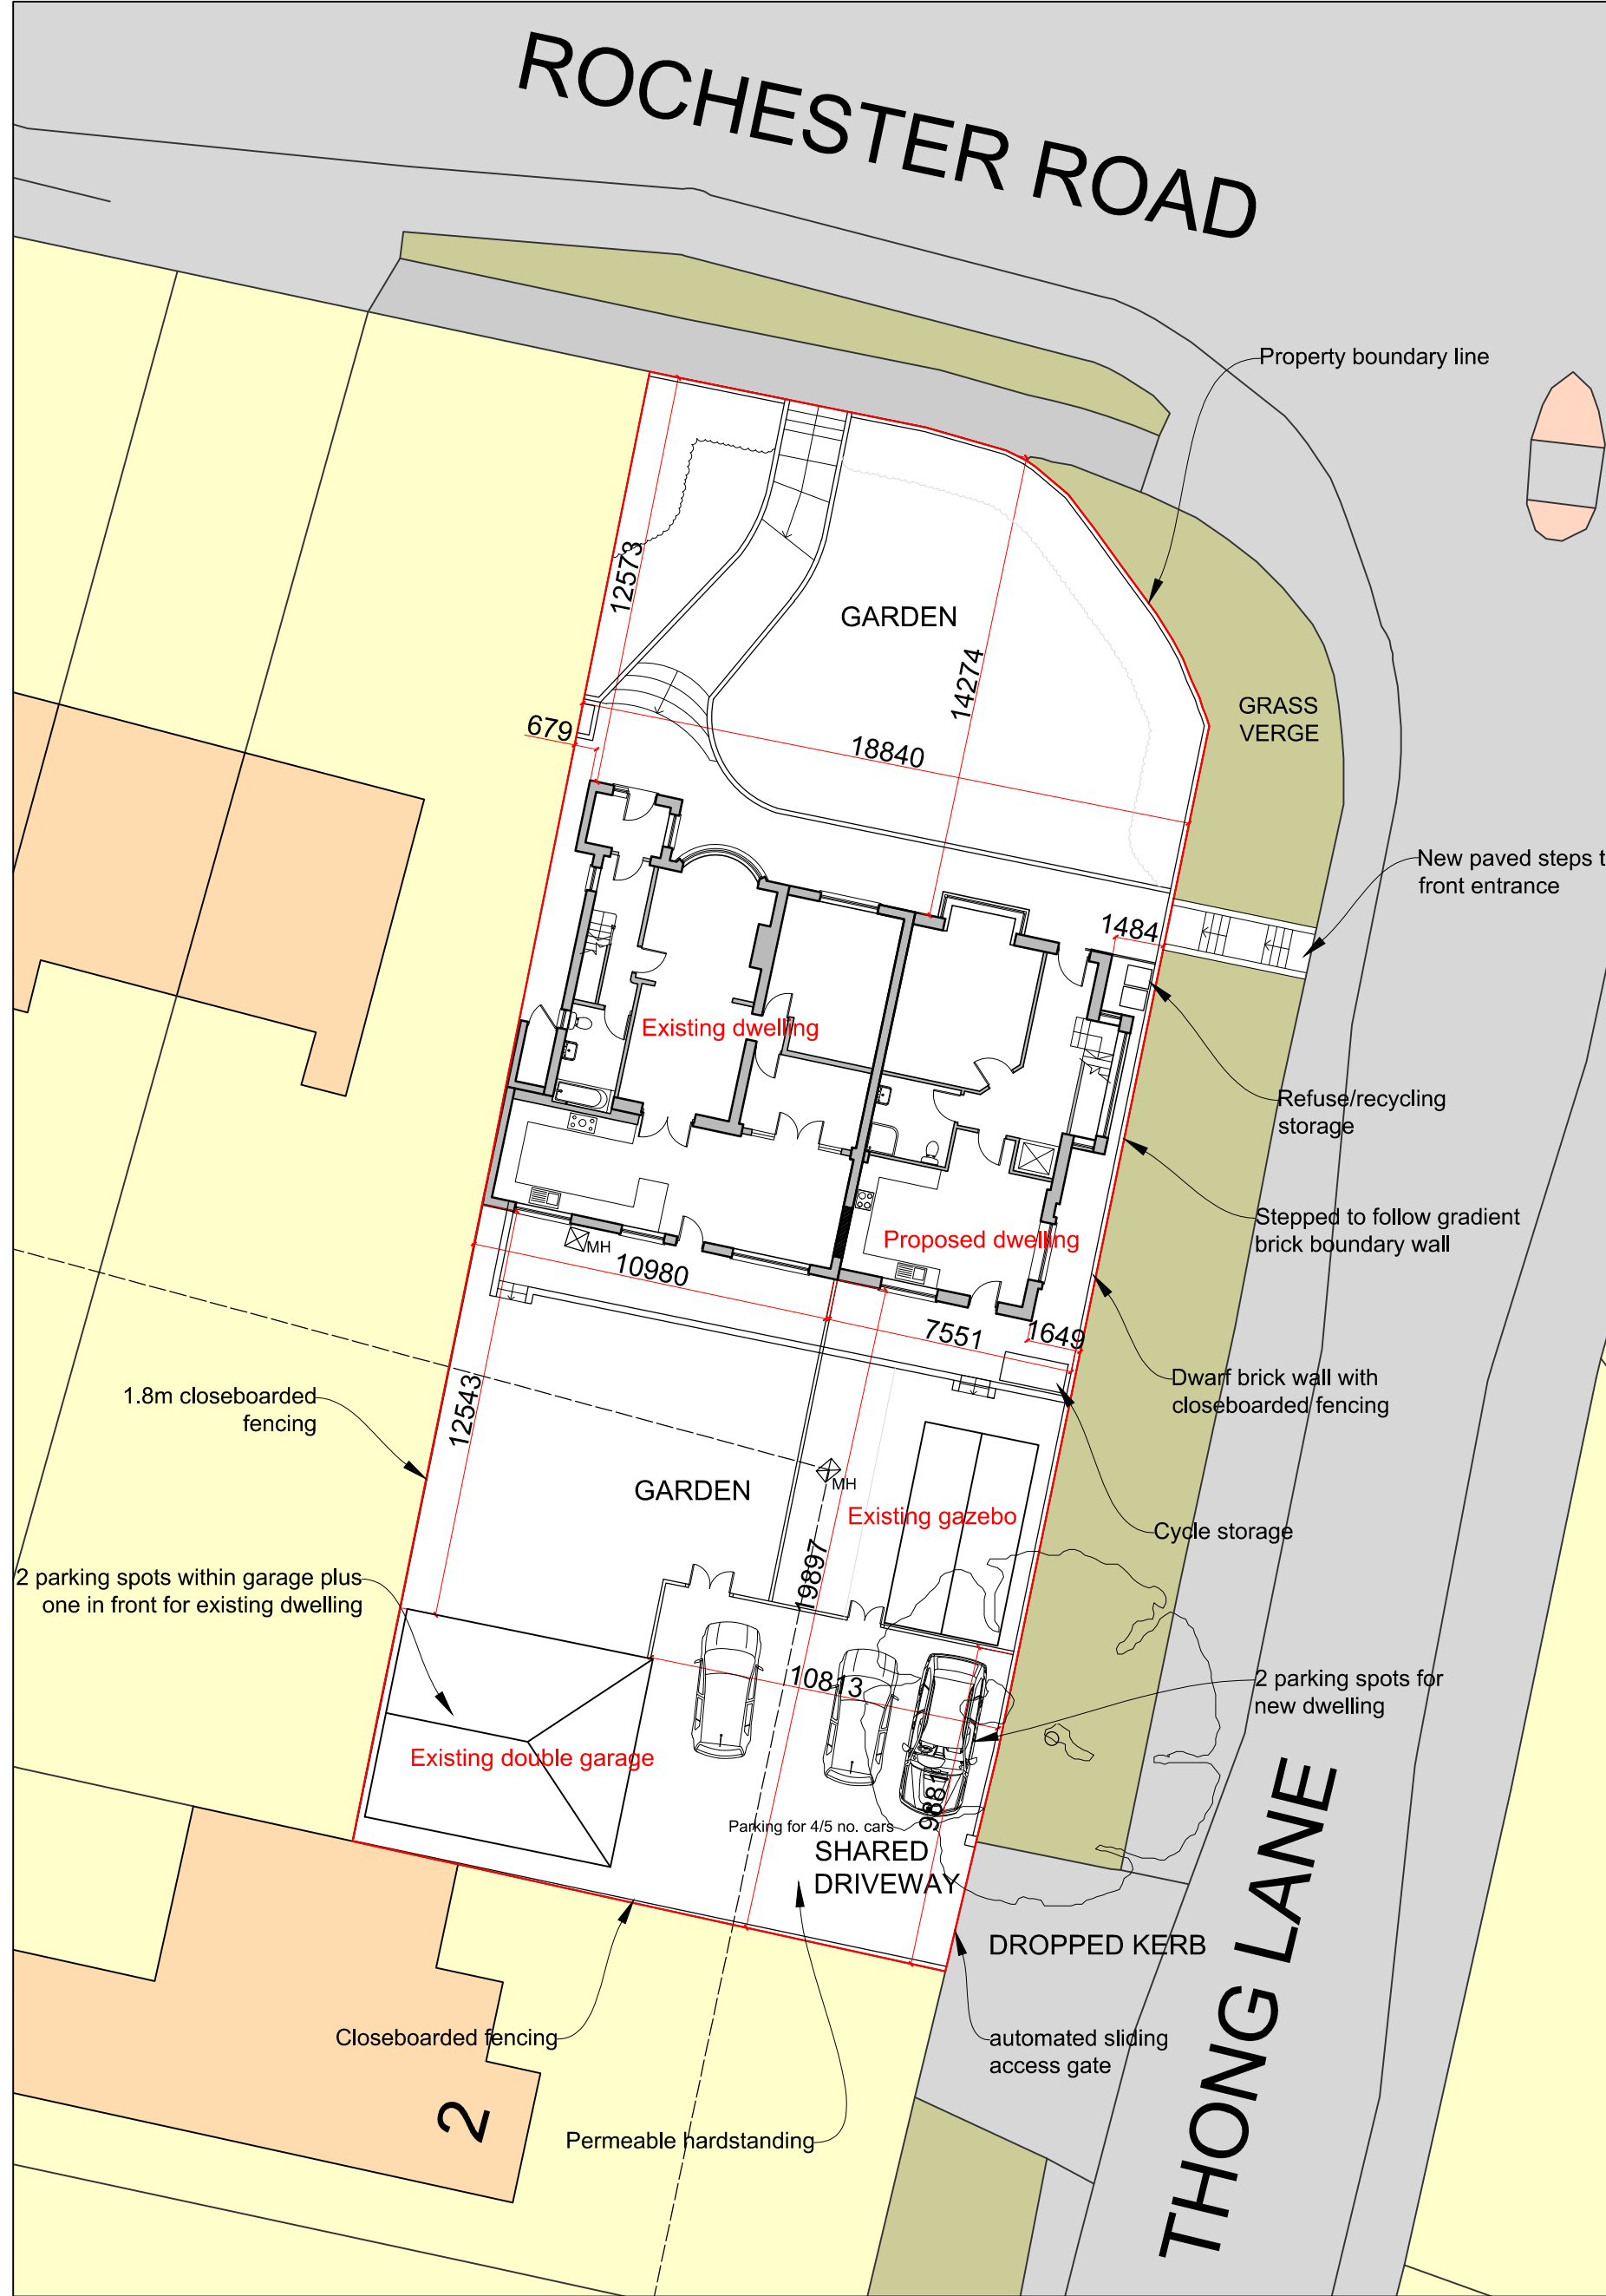


EXISTING

SCALE 1:200

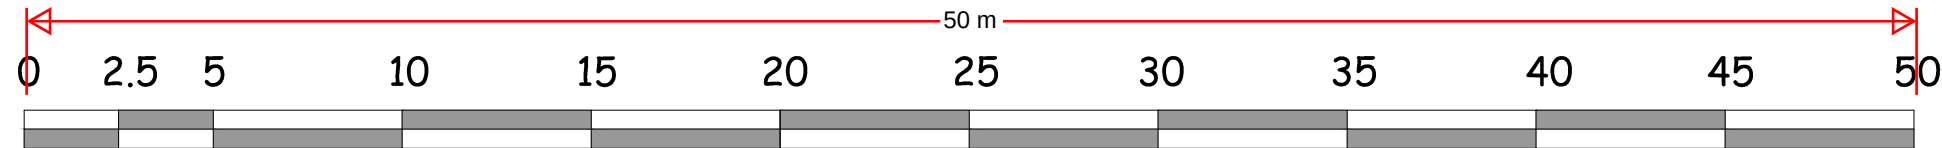

PERMITTED

PROPOSED

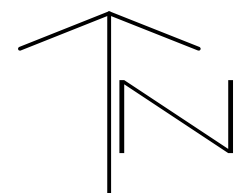

| SAHOTA ARCHITECTURAL SERVICES |             |                                                     |          |
|-------------------------------|-------------|-----------------------------------------------------|----------|
| CLIENT                        |             | Mr & Mrs Bhangle                                    |          |
| SITE                          |             | 388 Rochester Road<br>Gravesend<br>Kent<br>DA12 4TT |          |
| DRAWING TITLE                 |             | Existing & Proposed Block Plans                     |          |
| SCALE                         |             | 1:200 @A1                                           |          |
| DATE                          | August 2024 | DRAWING NO.                                         | 25/01/09 |

All dimensions to be verified on site before works