
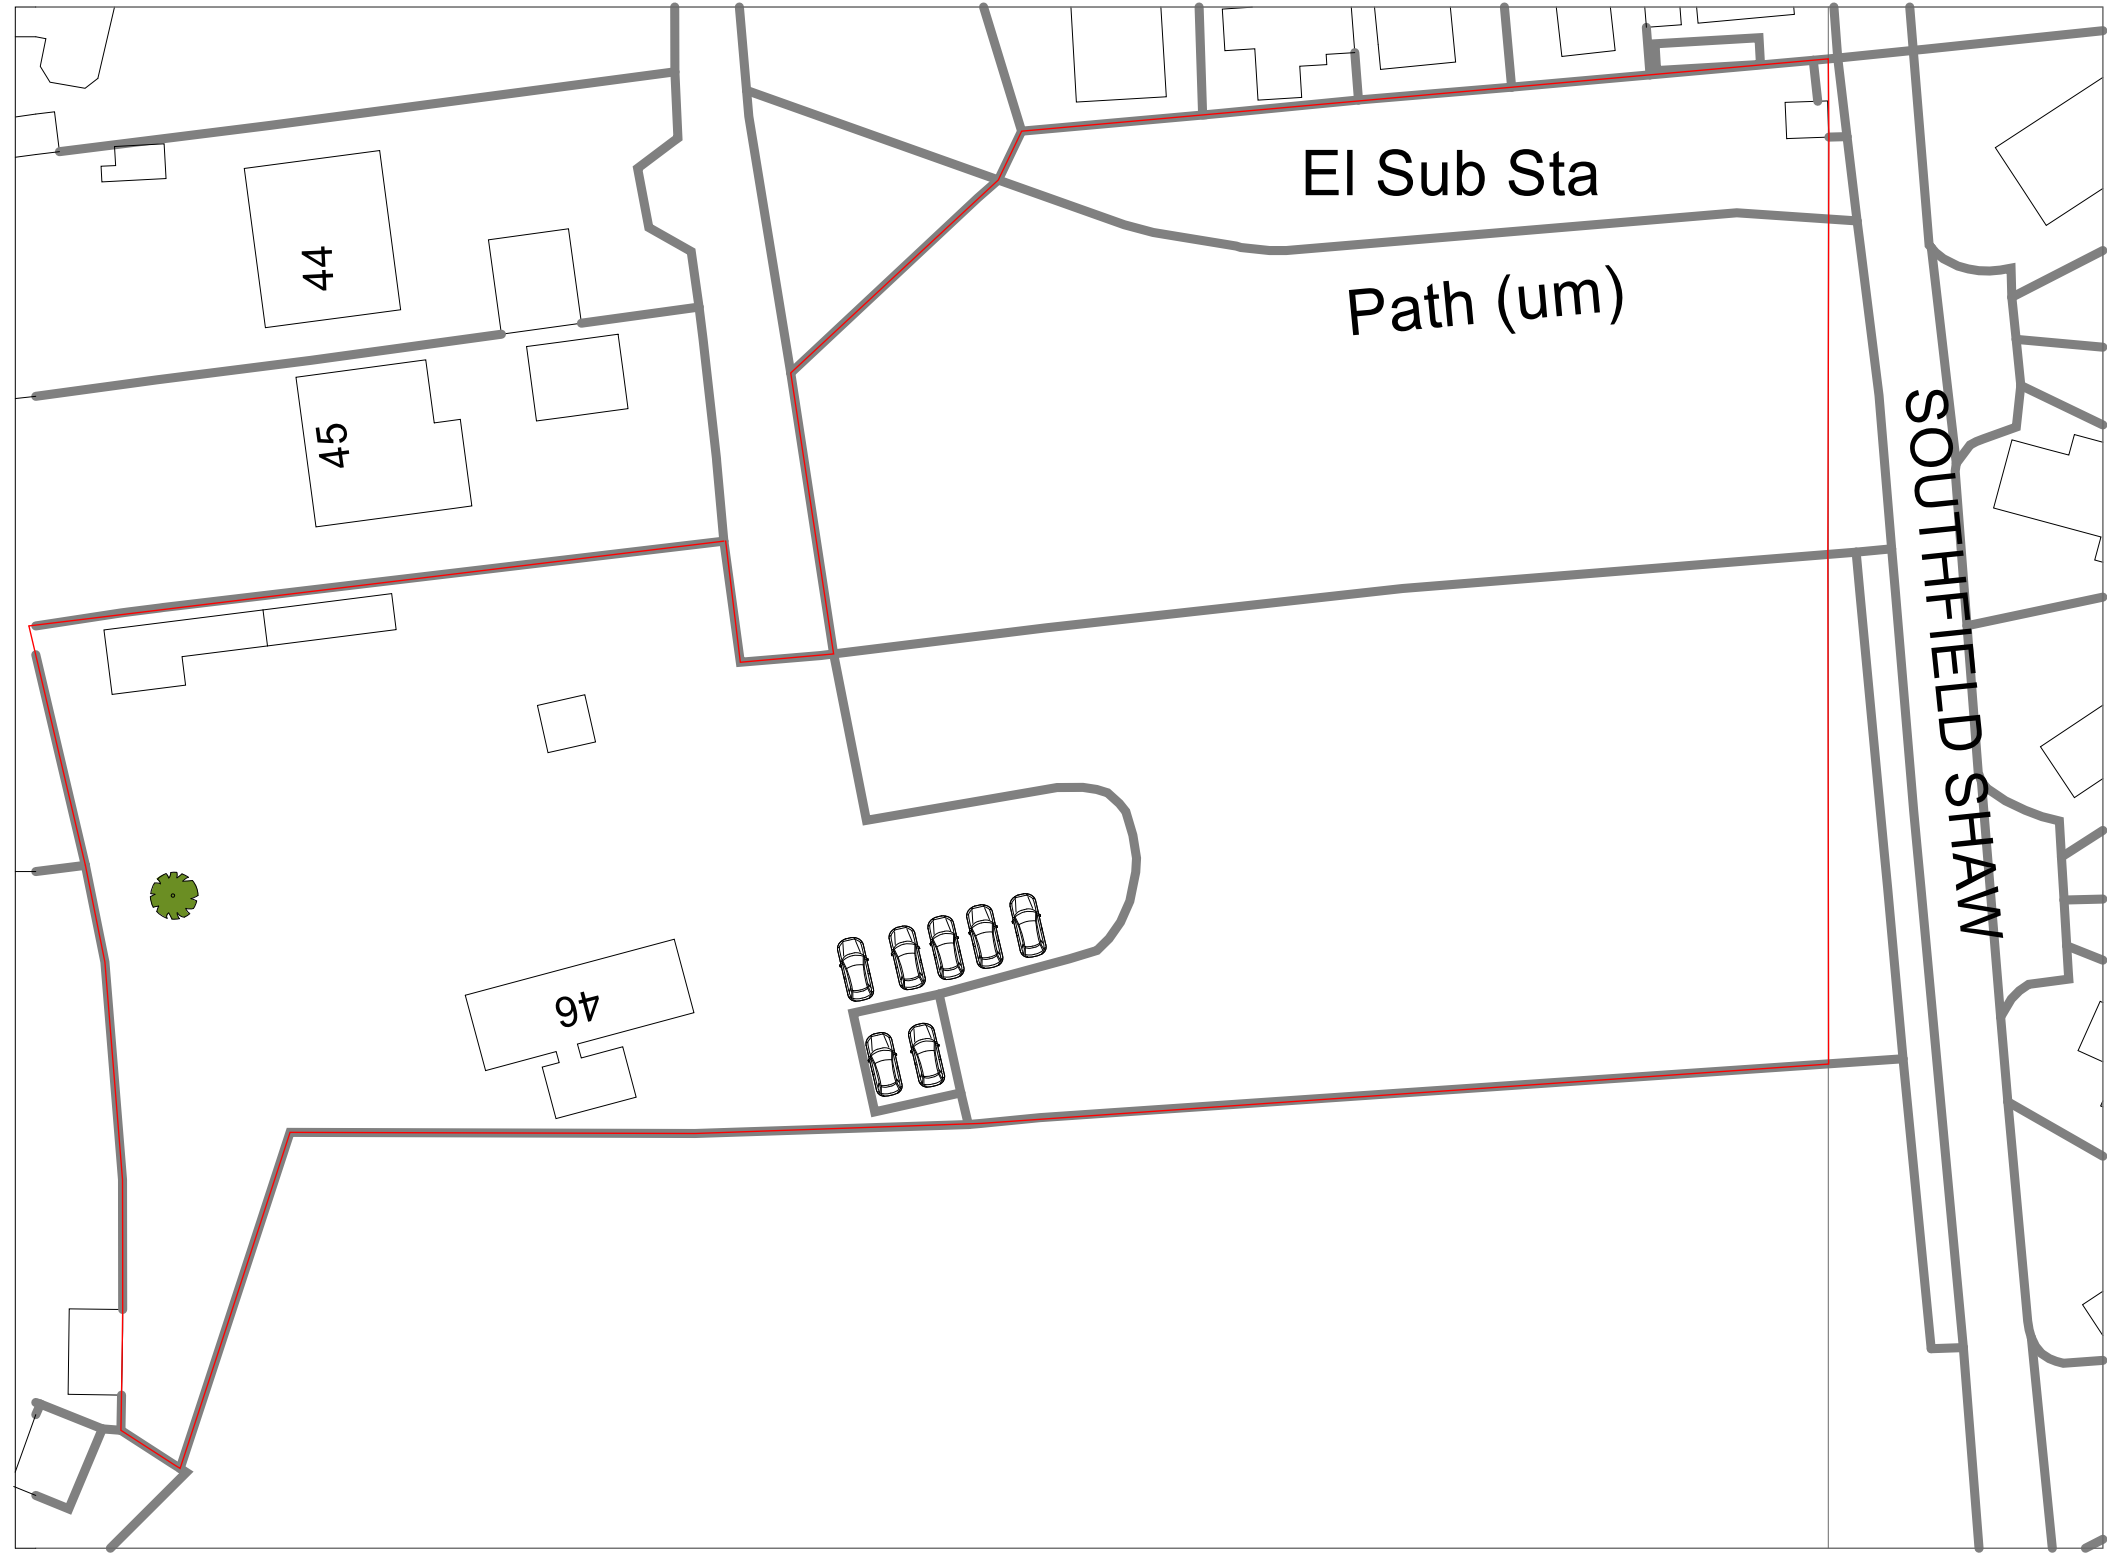
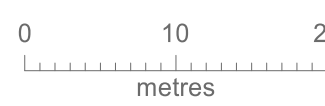


EXISTING

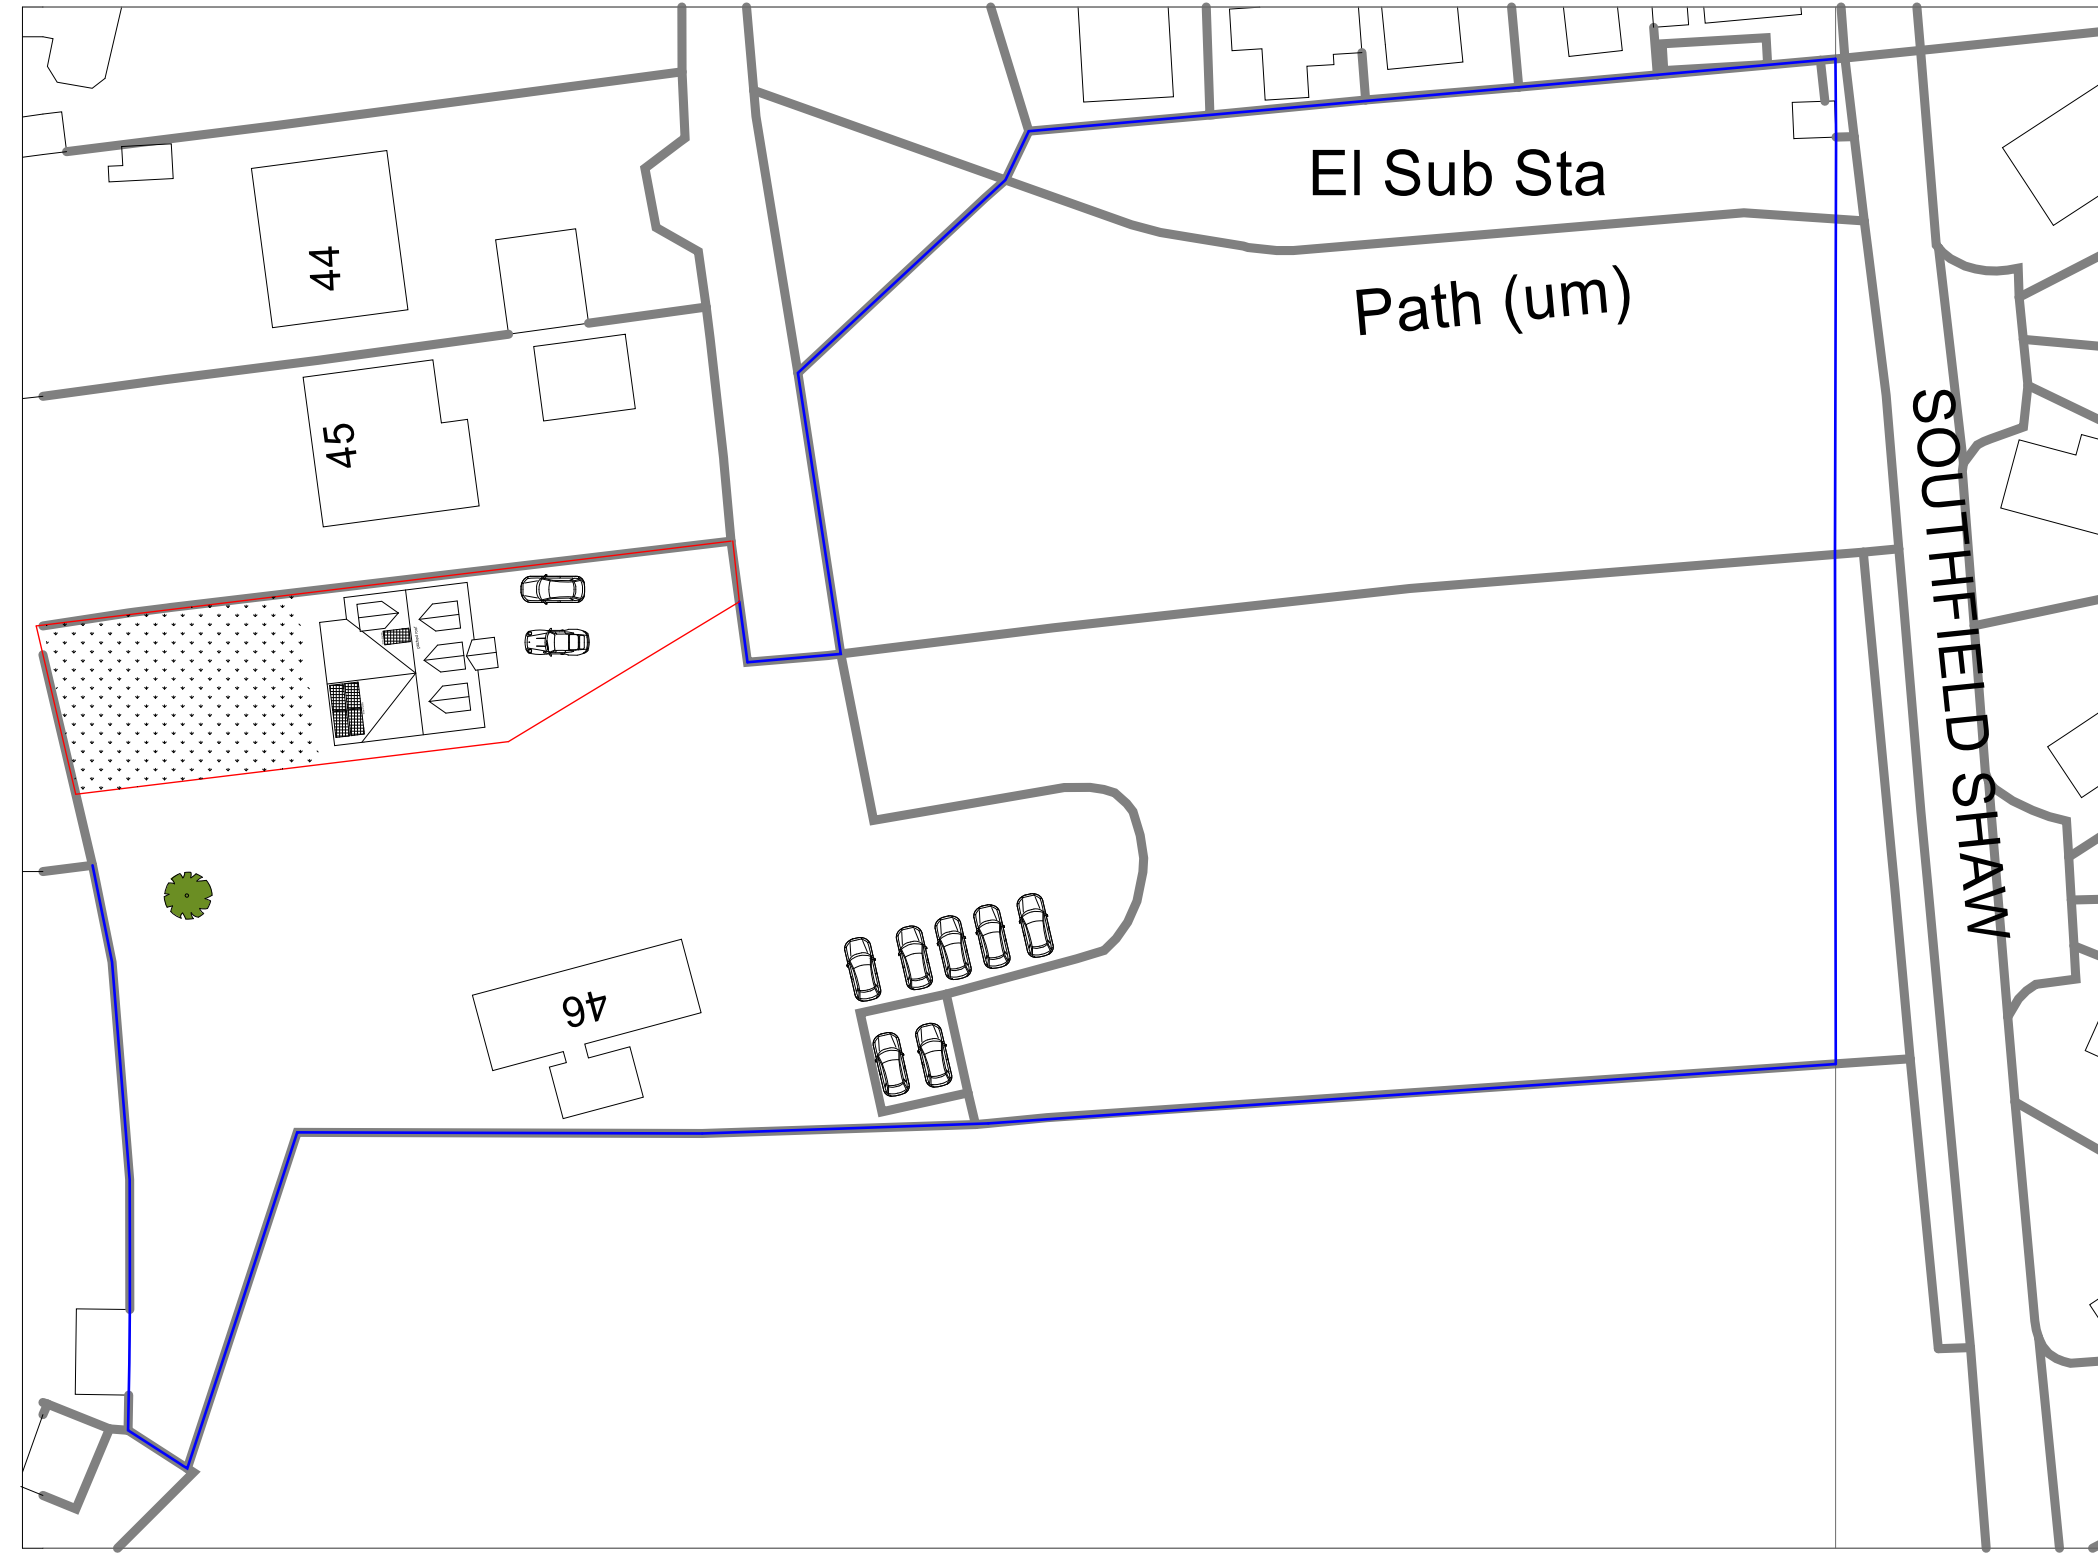

PROPOSED

TBT DESIGN SERVICE		
client Land adjacent to Meadow Cottage, Beechwood Drive, Meopham		
project New Build 3-Bed Dwelling		
drawing title BLOCK PLAN		
drawing scales 1:500	drawing no. 2187 BLOCK PLAN	
date JUNE 2025	revision A	RC
PLANNING		