


Notes / Specification


1. DRAWINGS ARE FOR PLANNING PURPOSES ONLY.
2. ALL MEASUREMENTS WITHIN THIS DOCUMENT ARE FOR DESIGN PURPOSES ONLY TO DETERMINE BEAM SIZE.
3. THE BUILDER IS ADVISED TO DOUBLE CHECK MEASUREMENTS ON SITE AND REPORT ANY DISCREPANCIES TO THE DESIGN ENGINEER PRIOR TO ORDERING MATERIALS.
4. THE DESIGN ENGINEER DOES NOT ACCEPT ANY RESPONSIBILITY FOR MATERIALS INCORRECTLY ORDERED.
5. DO NOT SCALE FROM THIS DRAWING.
THESE DRAWINGS ARE THE COPYRIGHT OF RICHARD CAINE LIMITED

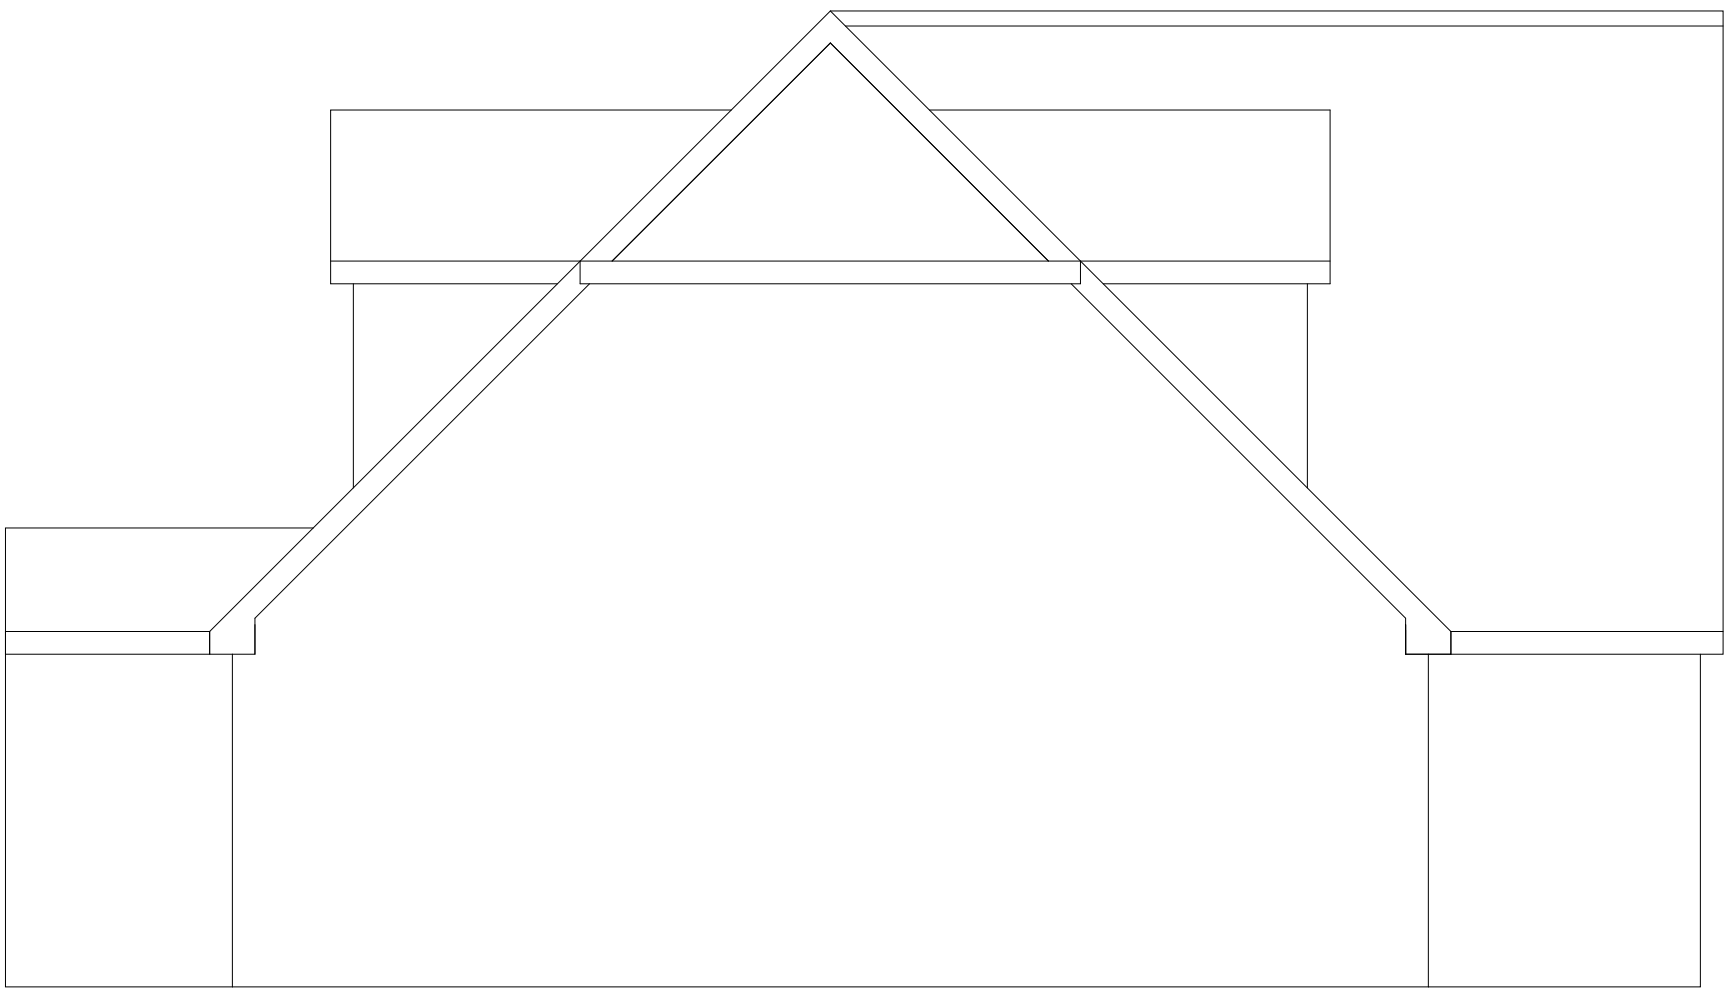


FRONT (EAST) ELEVATION




SIDE (NORTH) ELEVATION

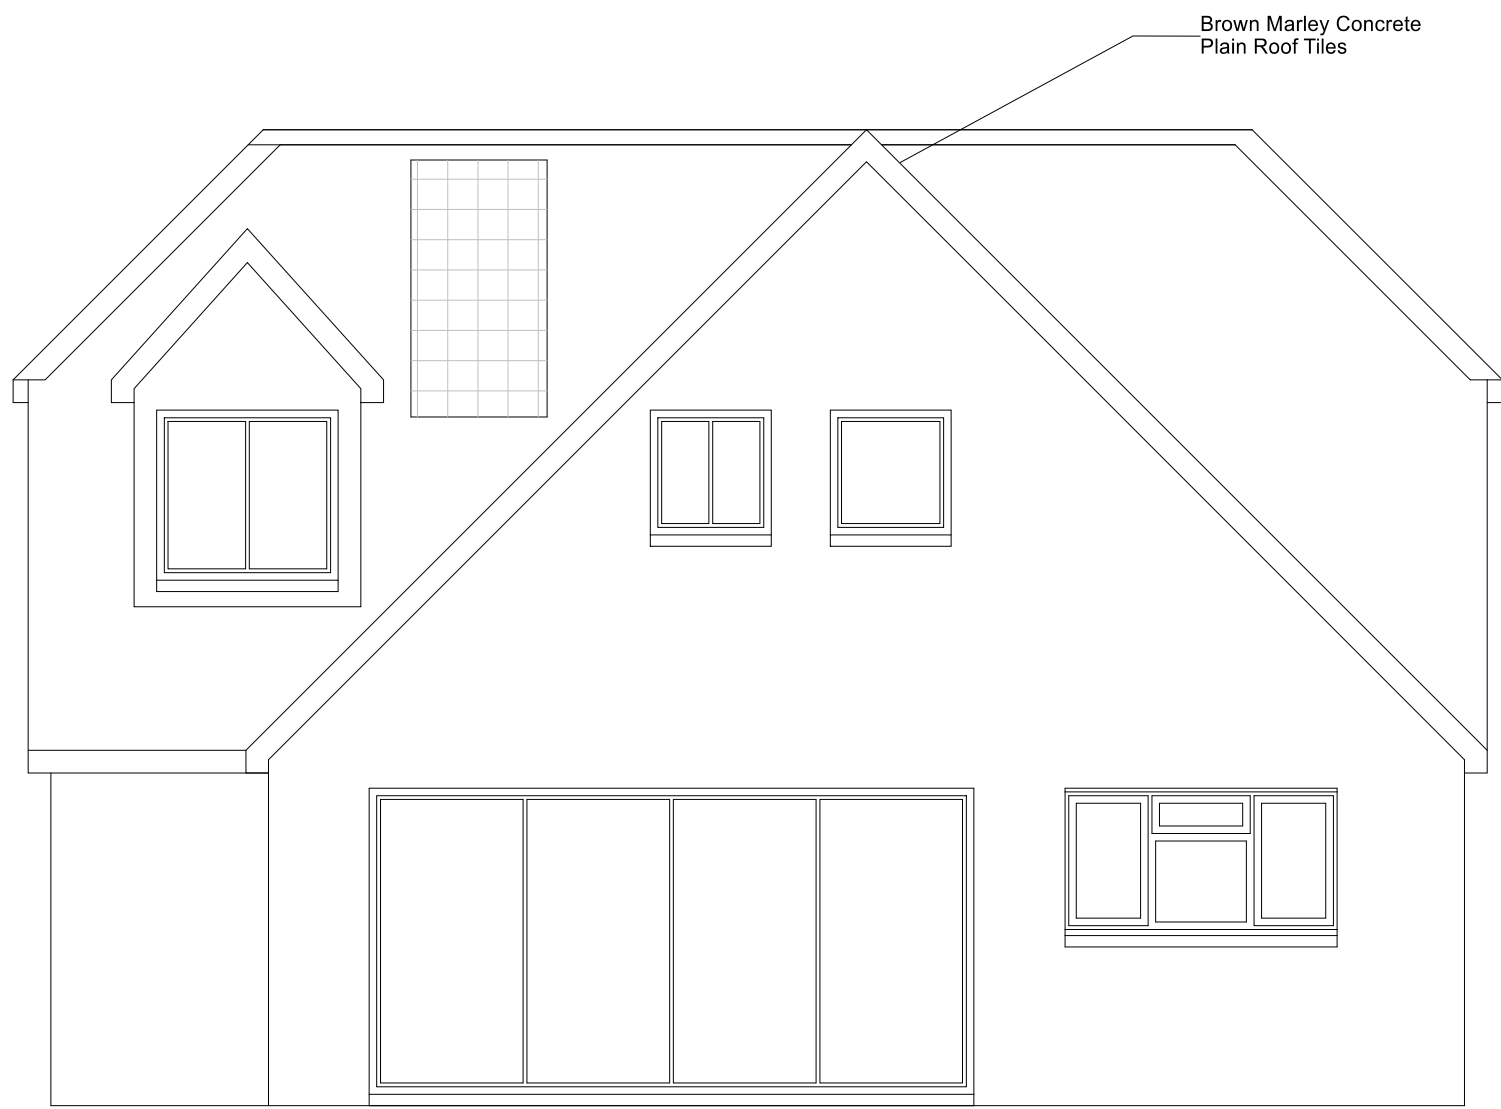

REAR (WEST) ELEVATION

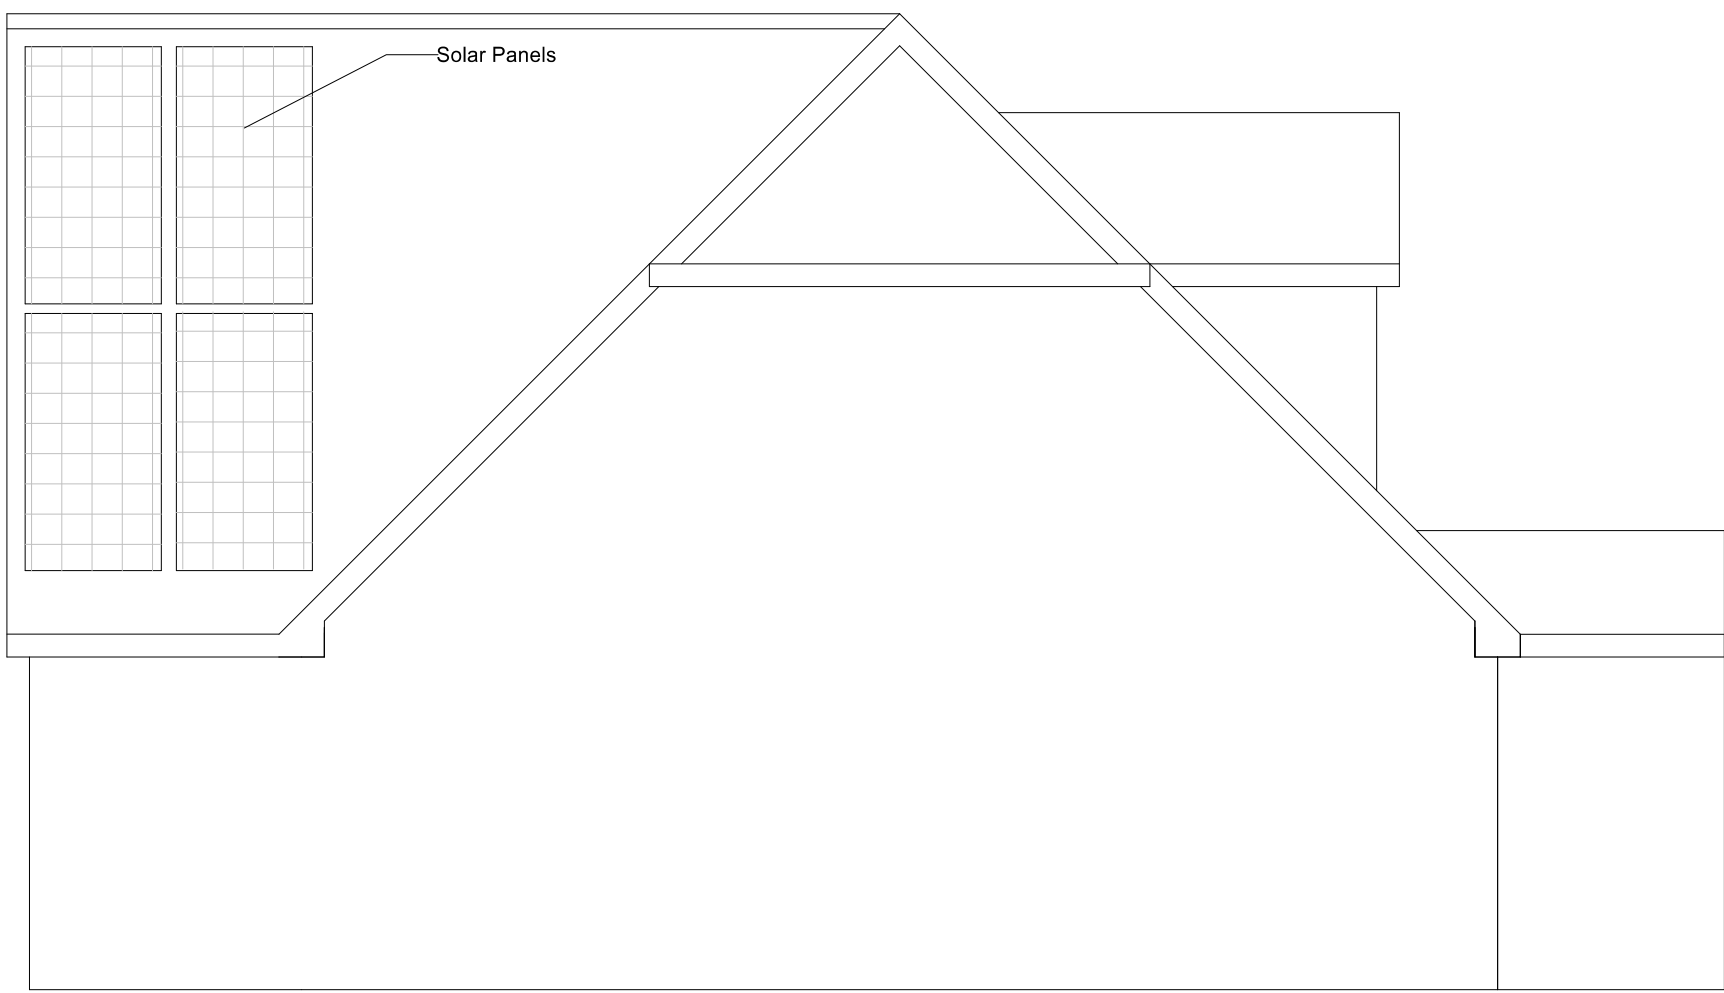

SIDE (SOUTH) ELEVATION

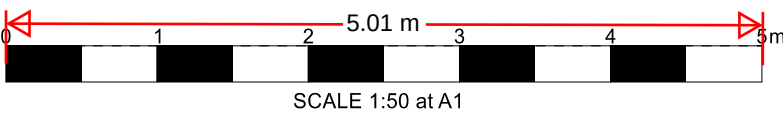

TBT DESIGN SERVICE

97 Primrose Drive, Aylesford, Kent, ME20 6EH

T: 07916693573 E: designservice2017@outlook.com

client Land adjacent to Meadow Cottage, Beechwood Drive, Meopham

project New Build 3- Bed Dwelling

drawing title PROPOSED ELEVATIONS drawing no. 2187 PROPOSED ELEVATIONS

drawing scales 1:50 - A1 RC

date JUNE 2025 A

PLANNING