



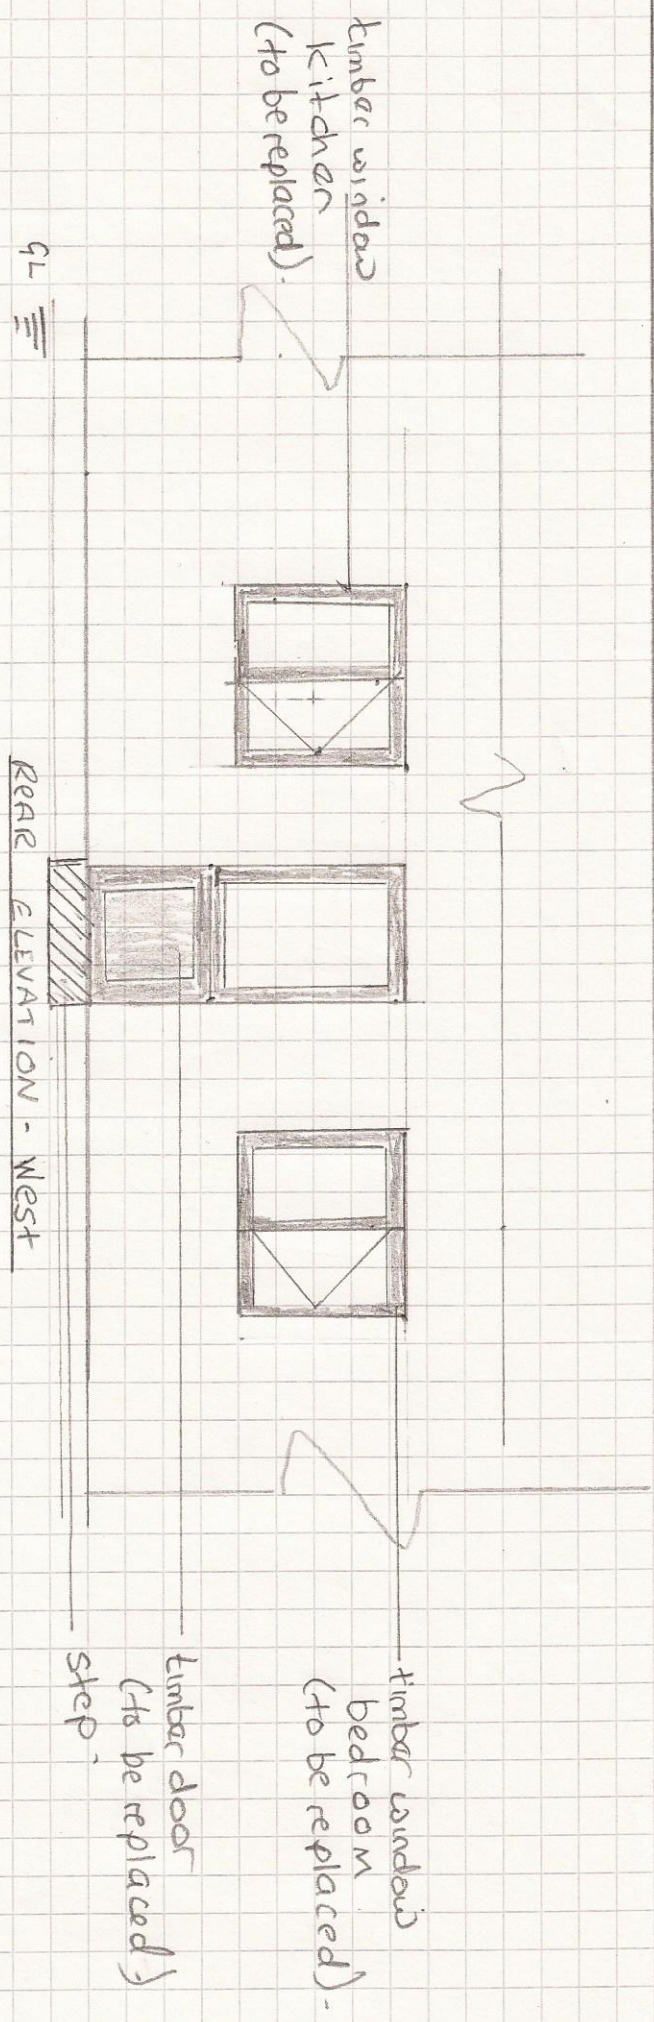

scale 1:50

3 m

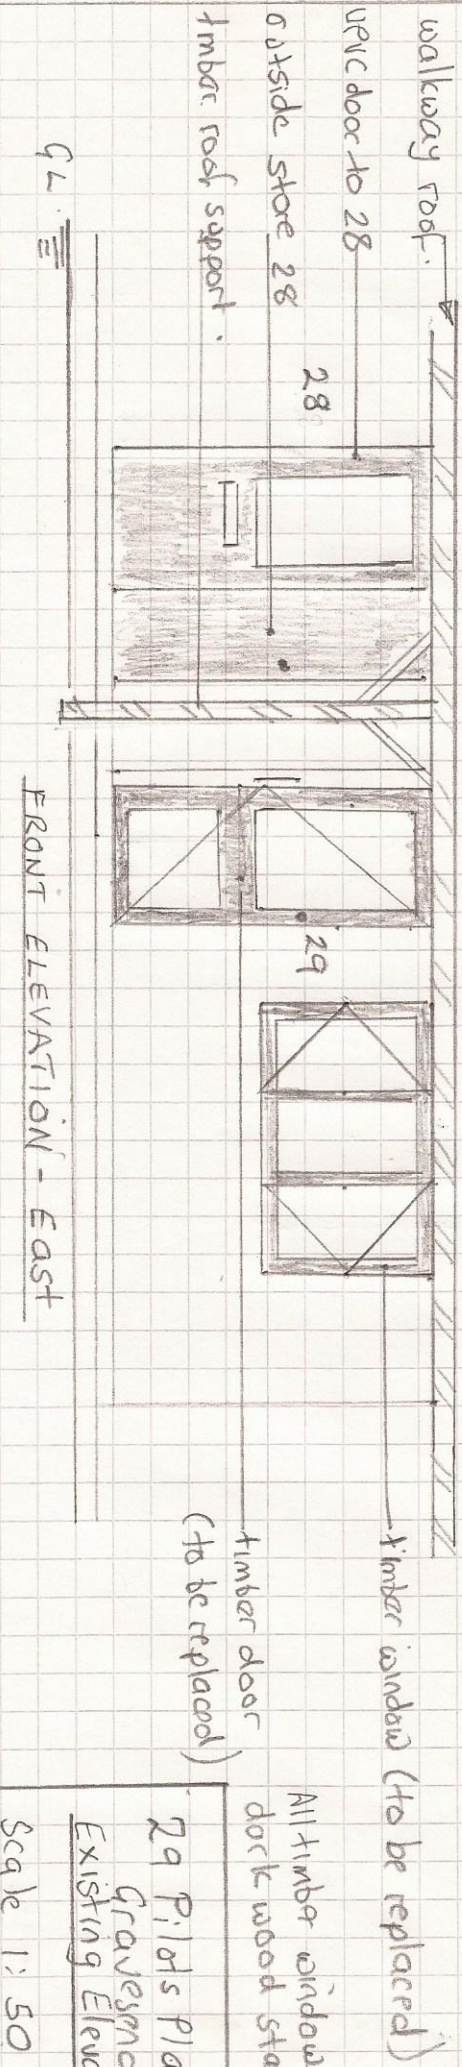

All timber windows
dark wood stained

29 Pilots Place
Gravesend..
Existing Elevations

Scale 1:50

27/06/25 DM.