

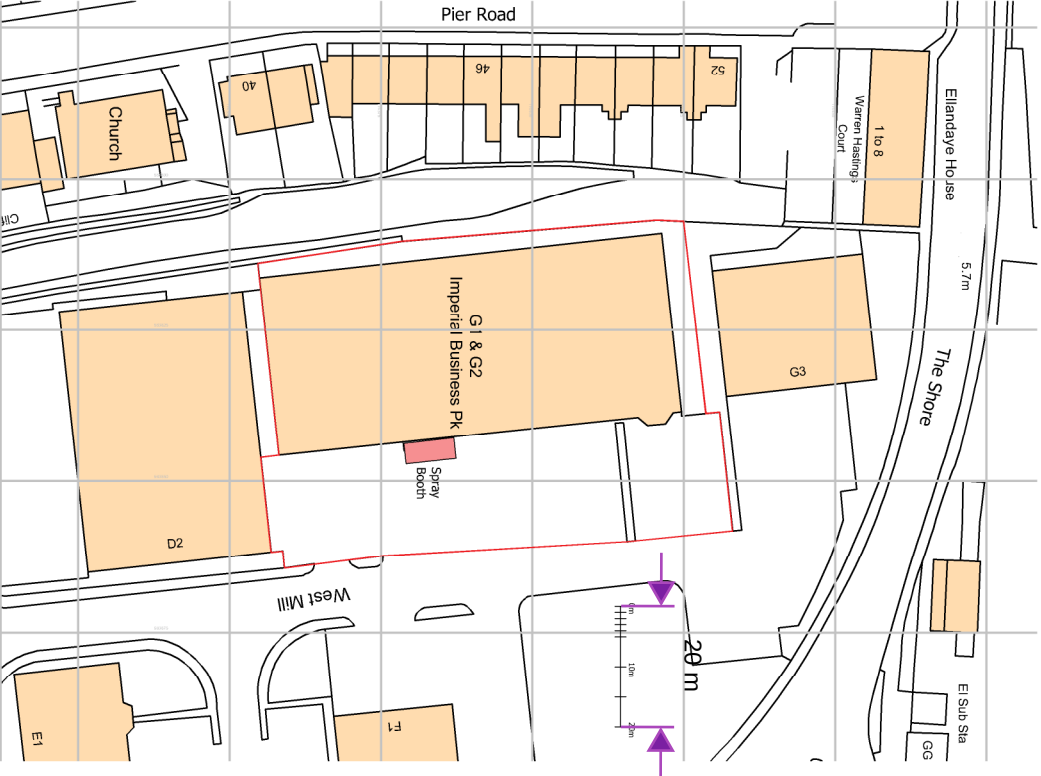


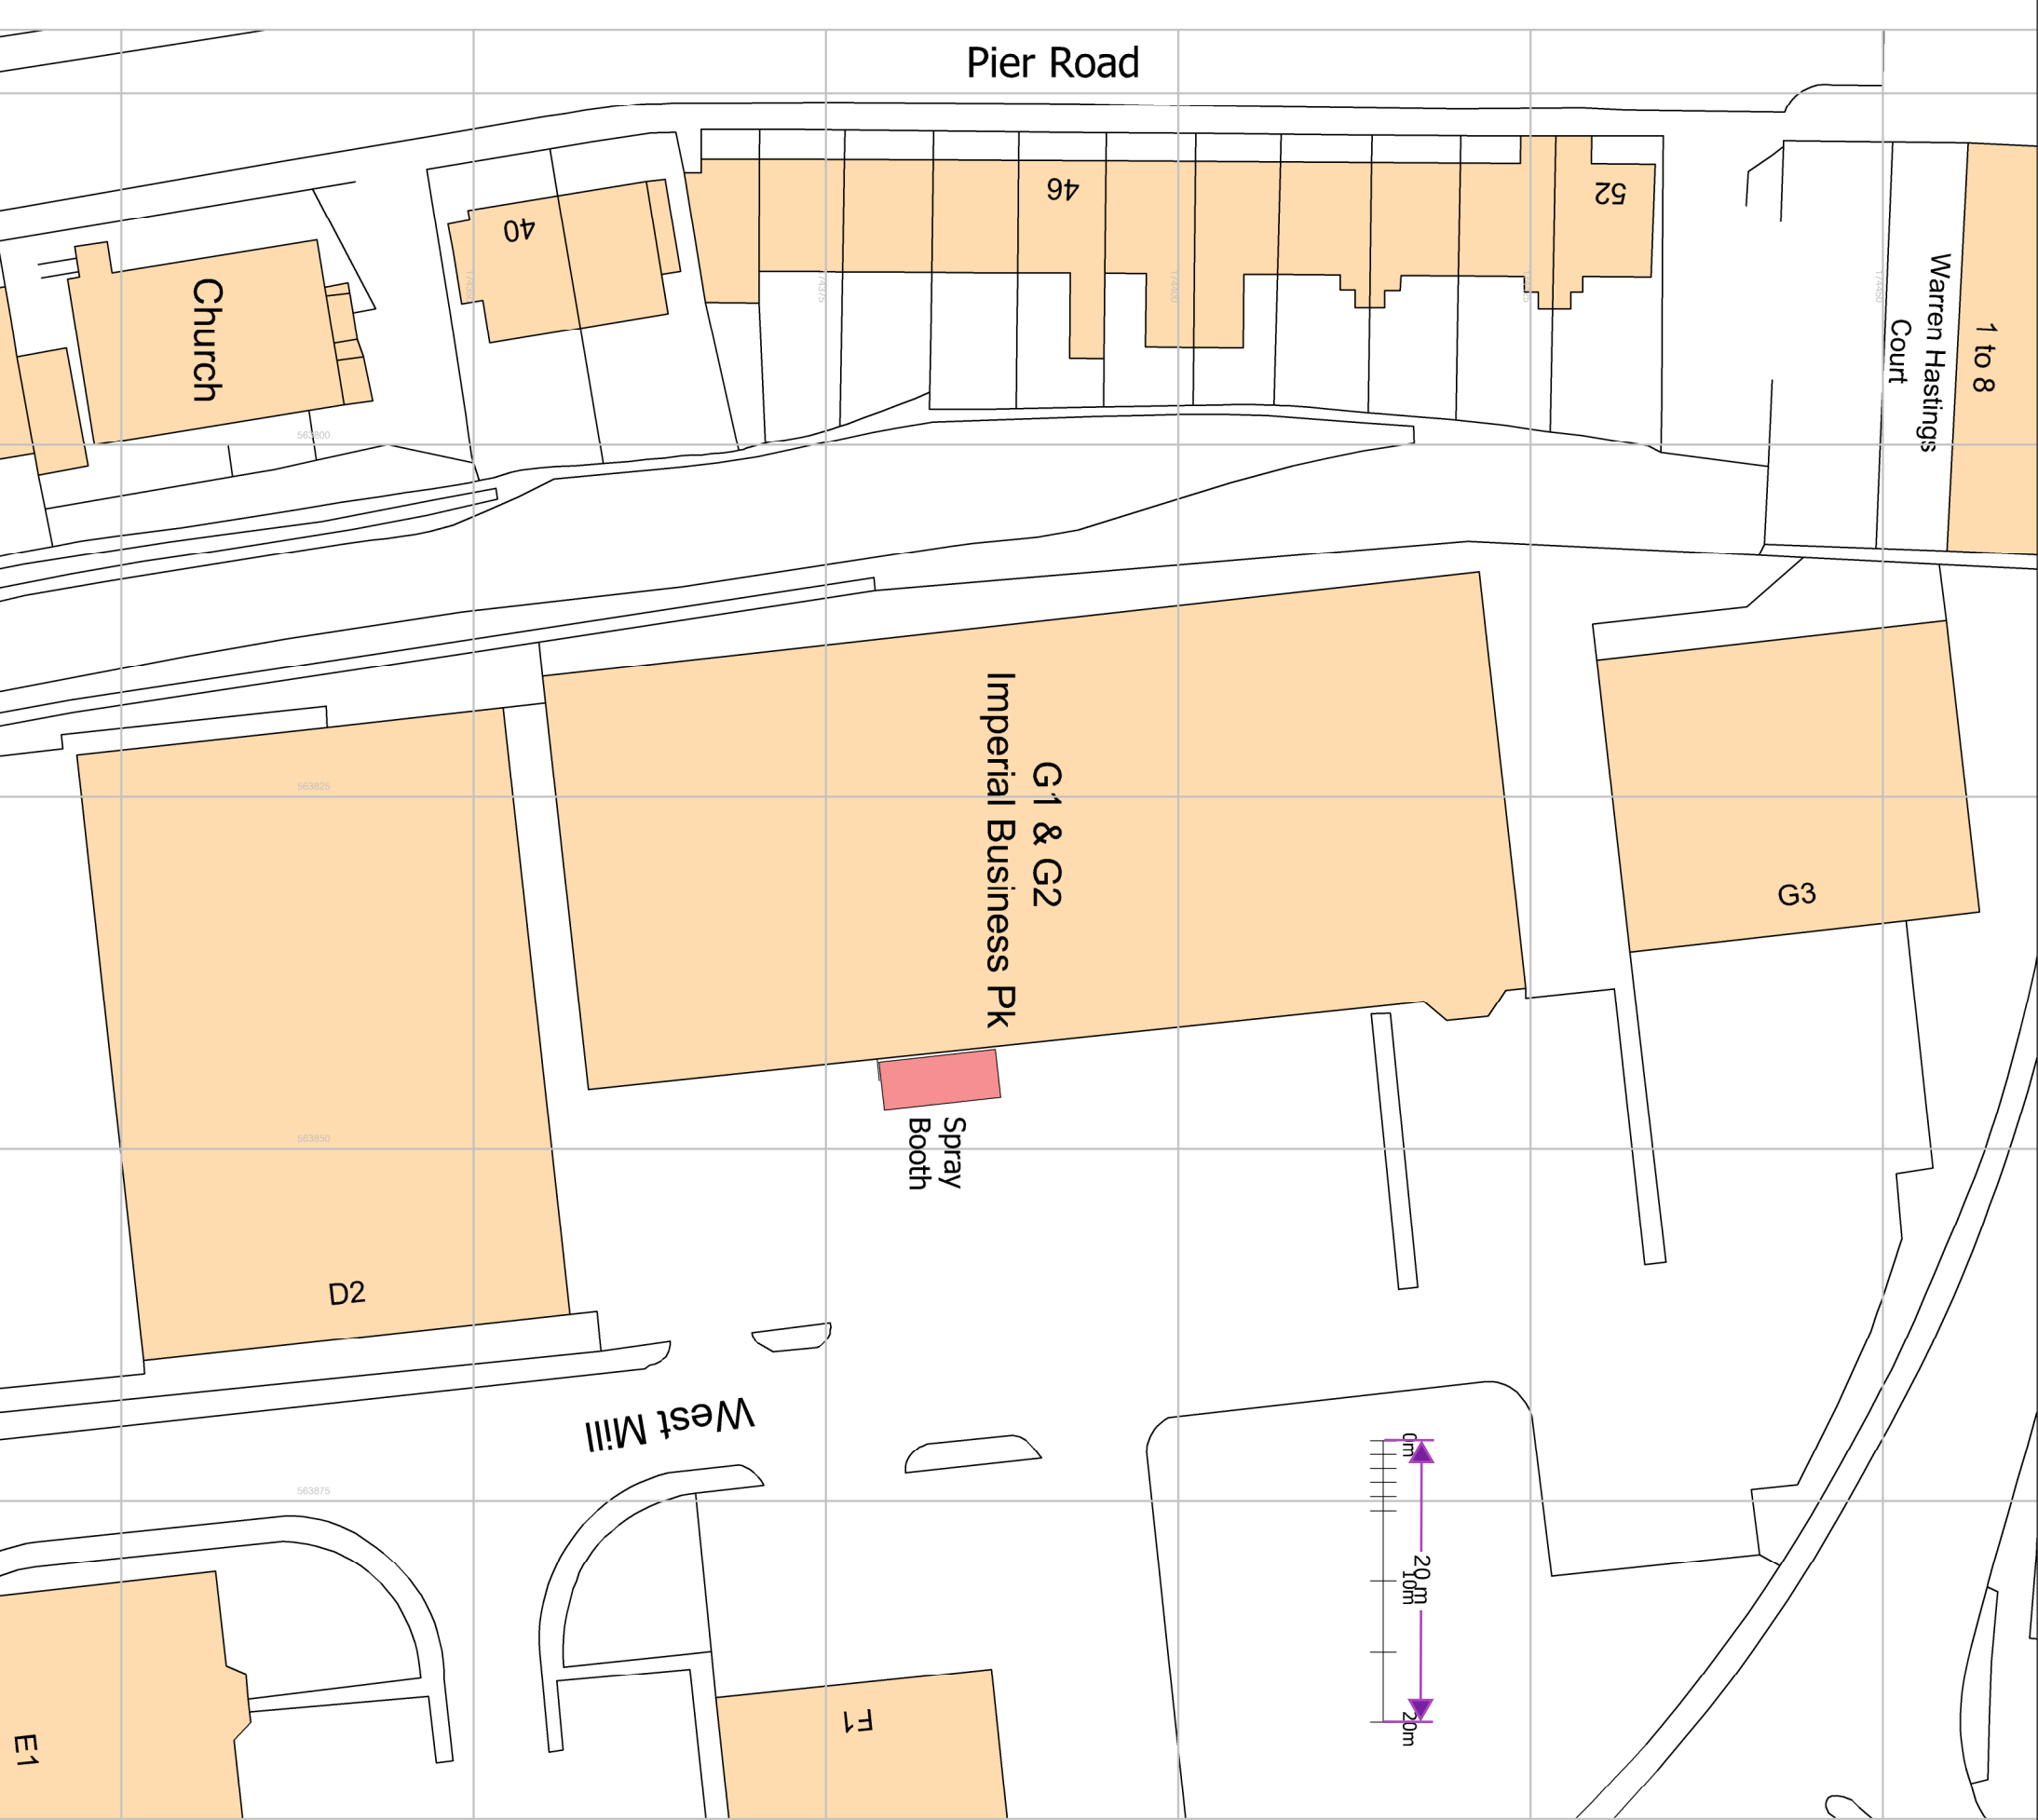

Ordnance Survey, (c) Crown Copyright 2025. All rights reserved. Licence number 1000224:

Location Plan 1:1250(A3)

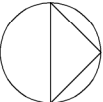

27 Castle Street, Dover, Kent, CT16 1PT
tel: 01304 242702 email: cad@cad.co.uk


CLIENT
MAH Steel
G1 & G2 Imperial Business Park
Gravesend
Kent
DA11 0DL

PROJECT
Parking and Spray Booth

DRAWING

Block Plan and Location Plan

SCALE	DRAWN BY	DATE
as shown @A3	MW	06.02.25
DRAWING No.	REV	
250206-B-001		

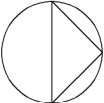

Block Plan 1:500(A3)