



PREVIOUSLY APPROVED ELEVATIONS

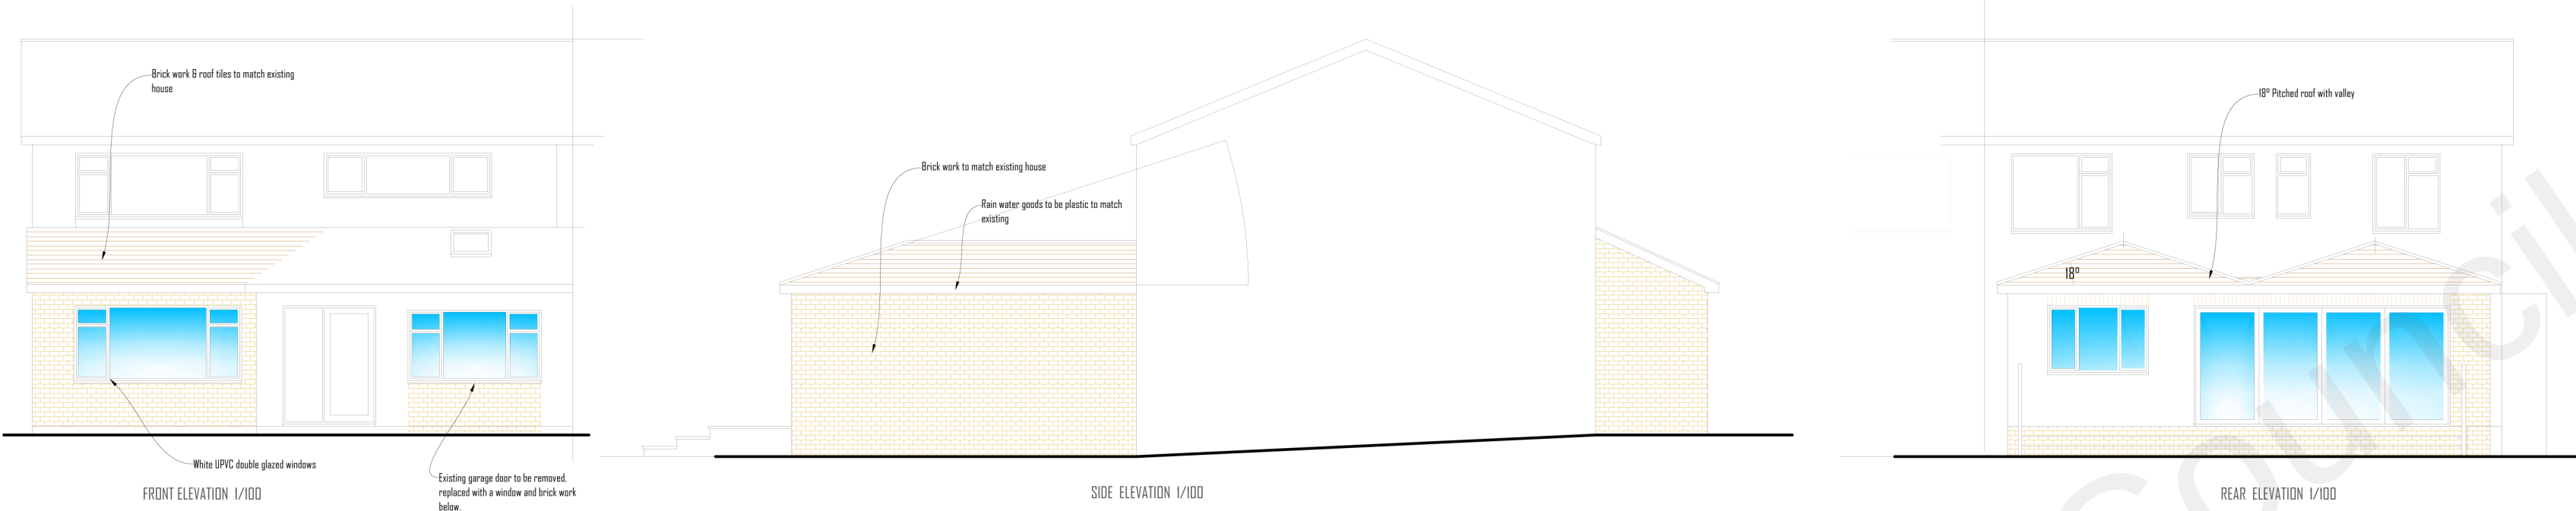

- NOTES:
- Do not scale from this drawing EXCEPT FOR PLANNING PURPOSES.
 - All dimensions to be verified on site and is in mm.
 - Builder to verify all dimensions, heights and levels prior to commencement of work.
 - All documents shall be checked to ensure that they are compatible by the contractor before construction commences. In the event of apparent ambiguity or contradiction the engineer and/or architect shall be notified immediately.
 - The contractor in preparing his estimate shall visit the site and acquaint himself with the problems involved.
 - The contractor shall issue all statutory notices to the local Authority during progress and completion of works.

PROPOSED ELEVATION

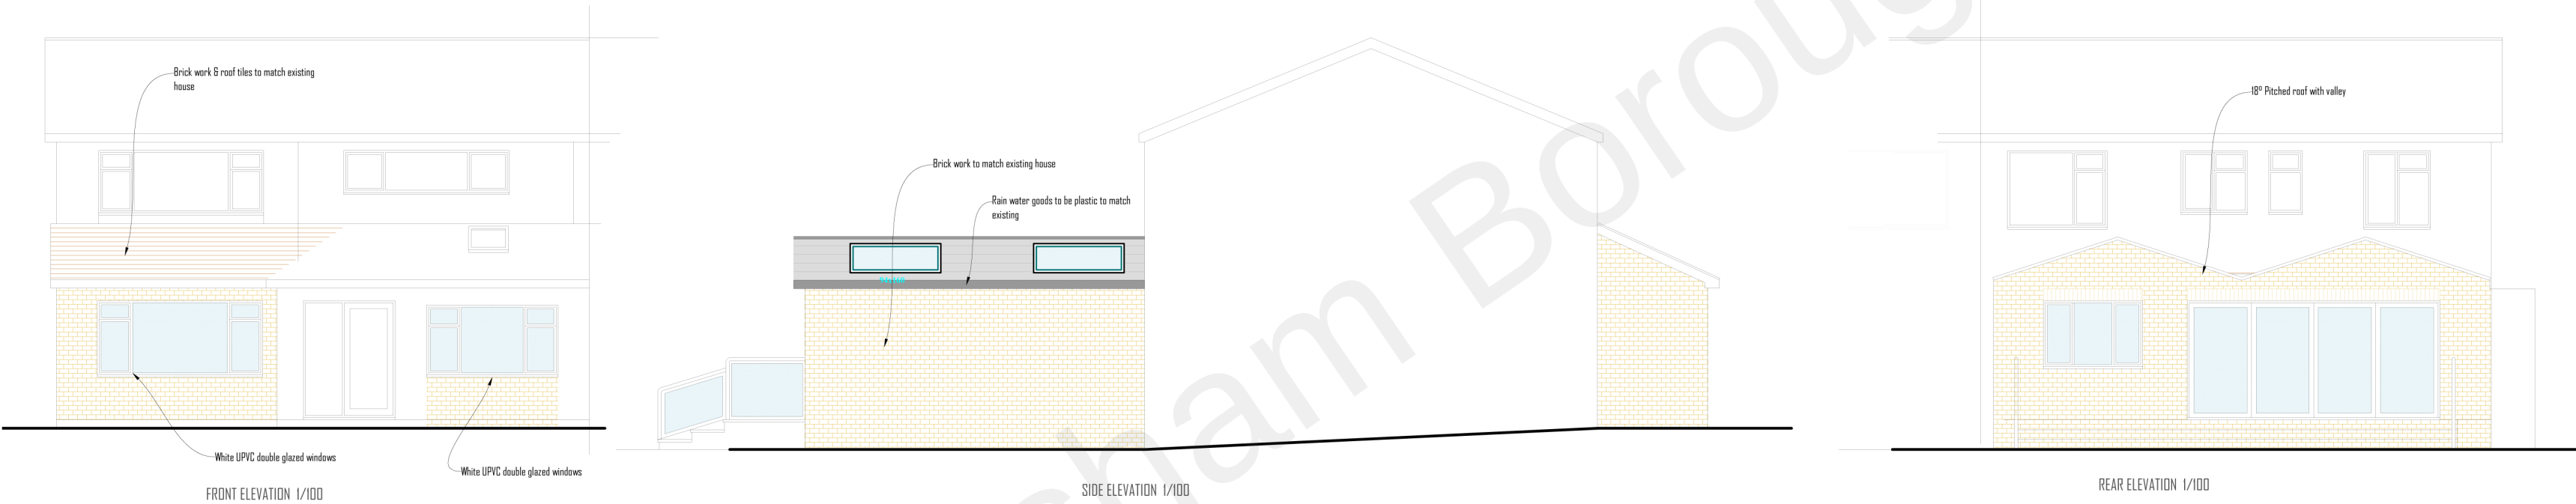

ELEVATIONS SCALE 1:100



REV	DESCRIPTION	DRAWN	DATE
REVISIONS			
Issued for PLANNING			
SITE ADDRESS 53 NICKELBY ROAD GRAVESEND KENT DA12 4UQ			
CLIENT Moeed Sheikh			
SCALE	SHEET SIZE	DRAWN	DATE
1:100	A2	KC	27-10-21
DRAWING TITLE PREVIOUSLY APPROVED ELEVATIONS PROPOSED ELEVATIONS			
DRAWING NUMBER A103		REVISION -	

UNIT 4
INNOVATION CENTRE
CANAL STREET
ROCHESTER, KENT
ME2 4DT

T: 014-7460-7575
M: 073-7501-9174
www.mac-designers.com
E: info@mac-designers.com
Company Reg. No. 11617891
VAT Reg. No. 956 2764 15