


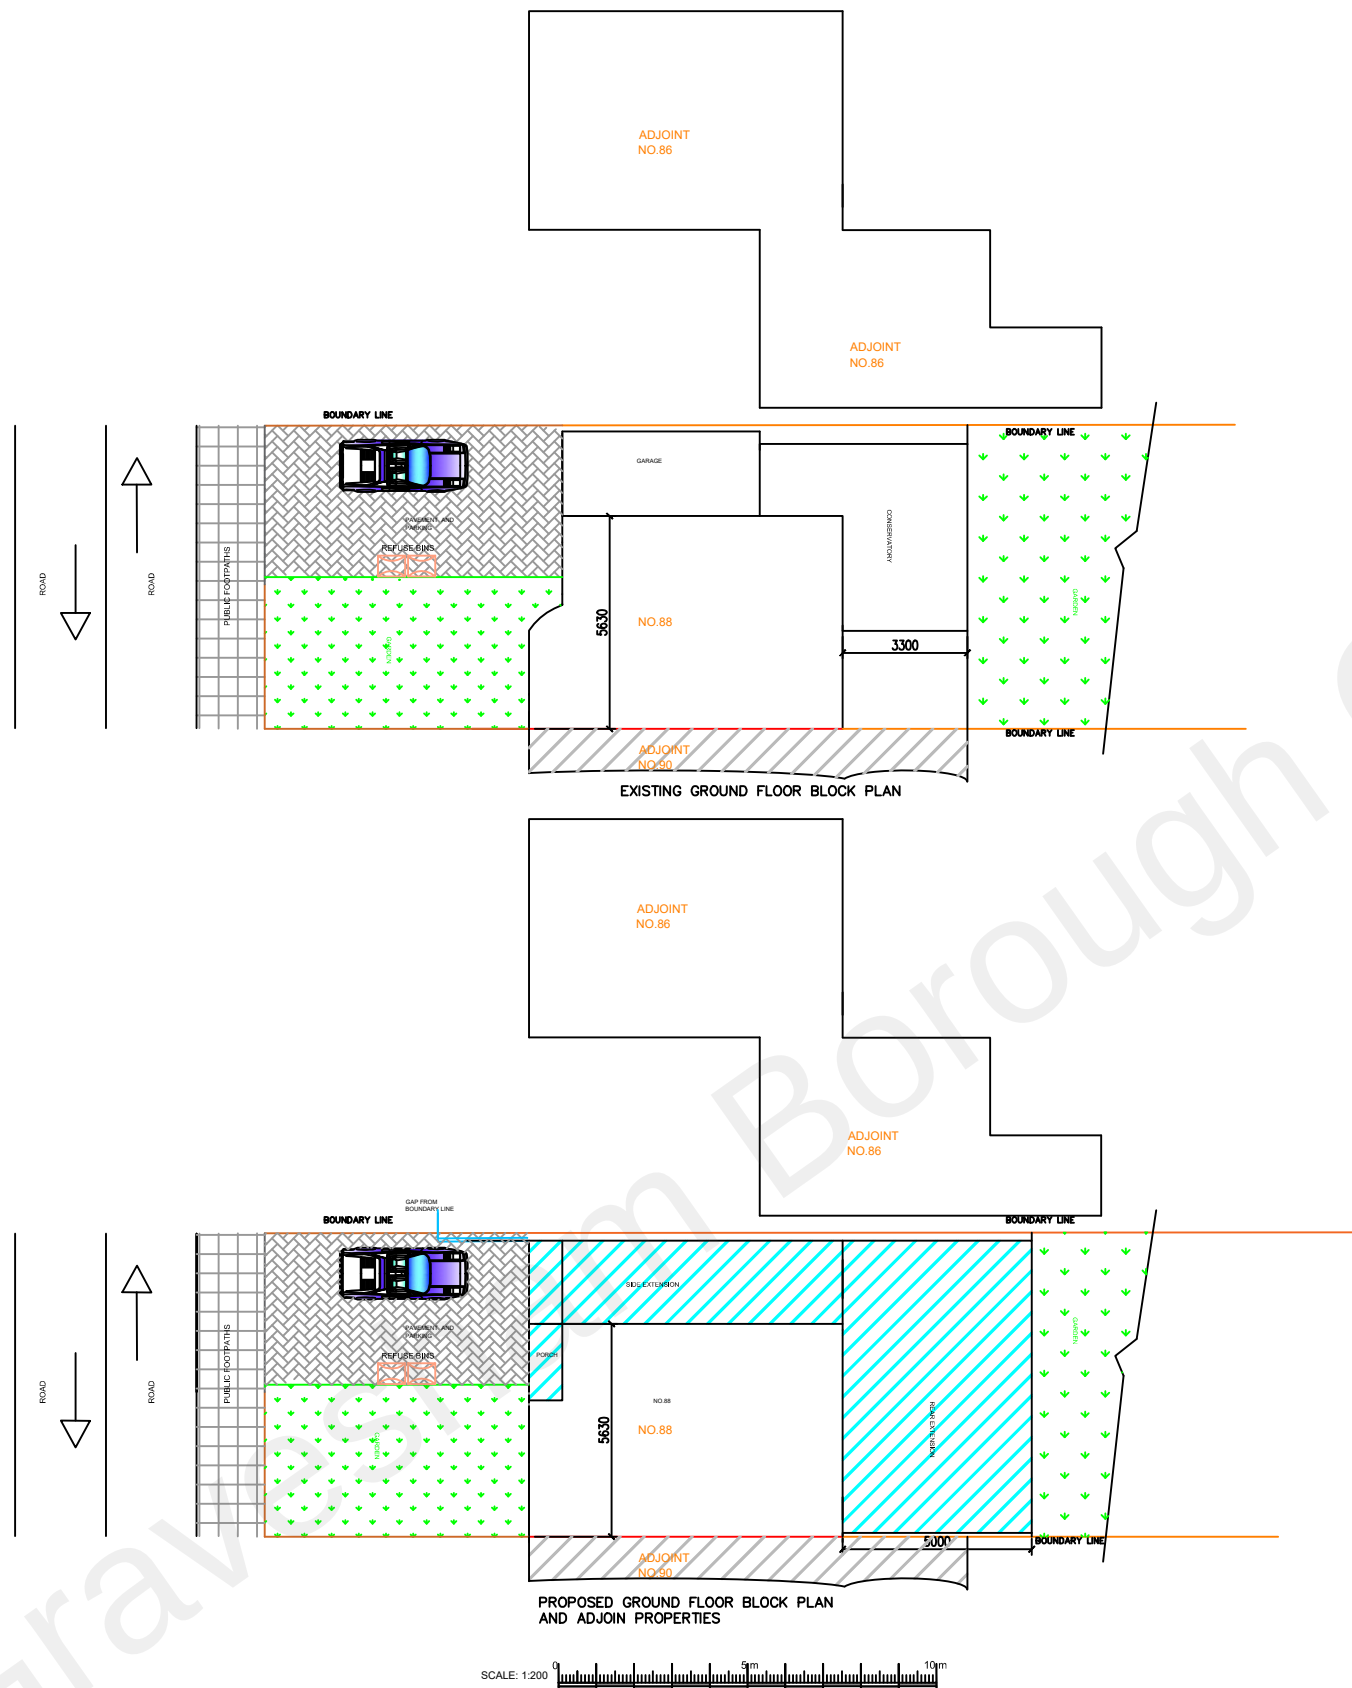

Engineering Construction Design Ltd

ENGINEERING CONSTRUCTION
DESIGN LTD
SUITE 300, CUMBERLAND HOUSE
80 SCRUBS LANE, WHITE CITY
NW10 6RF
E:fahir@eng-constructiondesign.com
Mob:07507484719

PROJECT

SINGLE STORY
PART TWO
SIDE AND REAR
EXTENSION
AND FRONT PORCH

DRAWING TITLE

PROPOSED
BLOCK PLAN,
AND ADJOINT
PROPERTIES

SITE ADDRESS

88 VALLEY DRIVE
GRAVESEND
DA12 5RX

DRAWINGS RECORD

ISSUE TO	NO	DATE OF ISSUE
CLIENT	1	28-09-2022
PL OFFICE	1	28-09-2022
B R OFFICE	1	03-10-2022

REVISION REC

NO	DATE	NO	DATE

GEN DETAILS

SCALE: 1:200 & A 3
DRAWING NO: ECDL/04018/G/P/6
DATE: 03-10-2022

SHEET NO

6 & A3