



CHRISTIAN FIELDS AVENUE

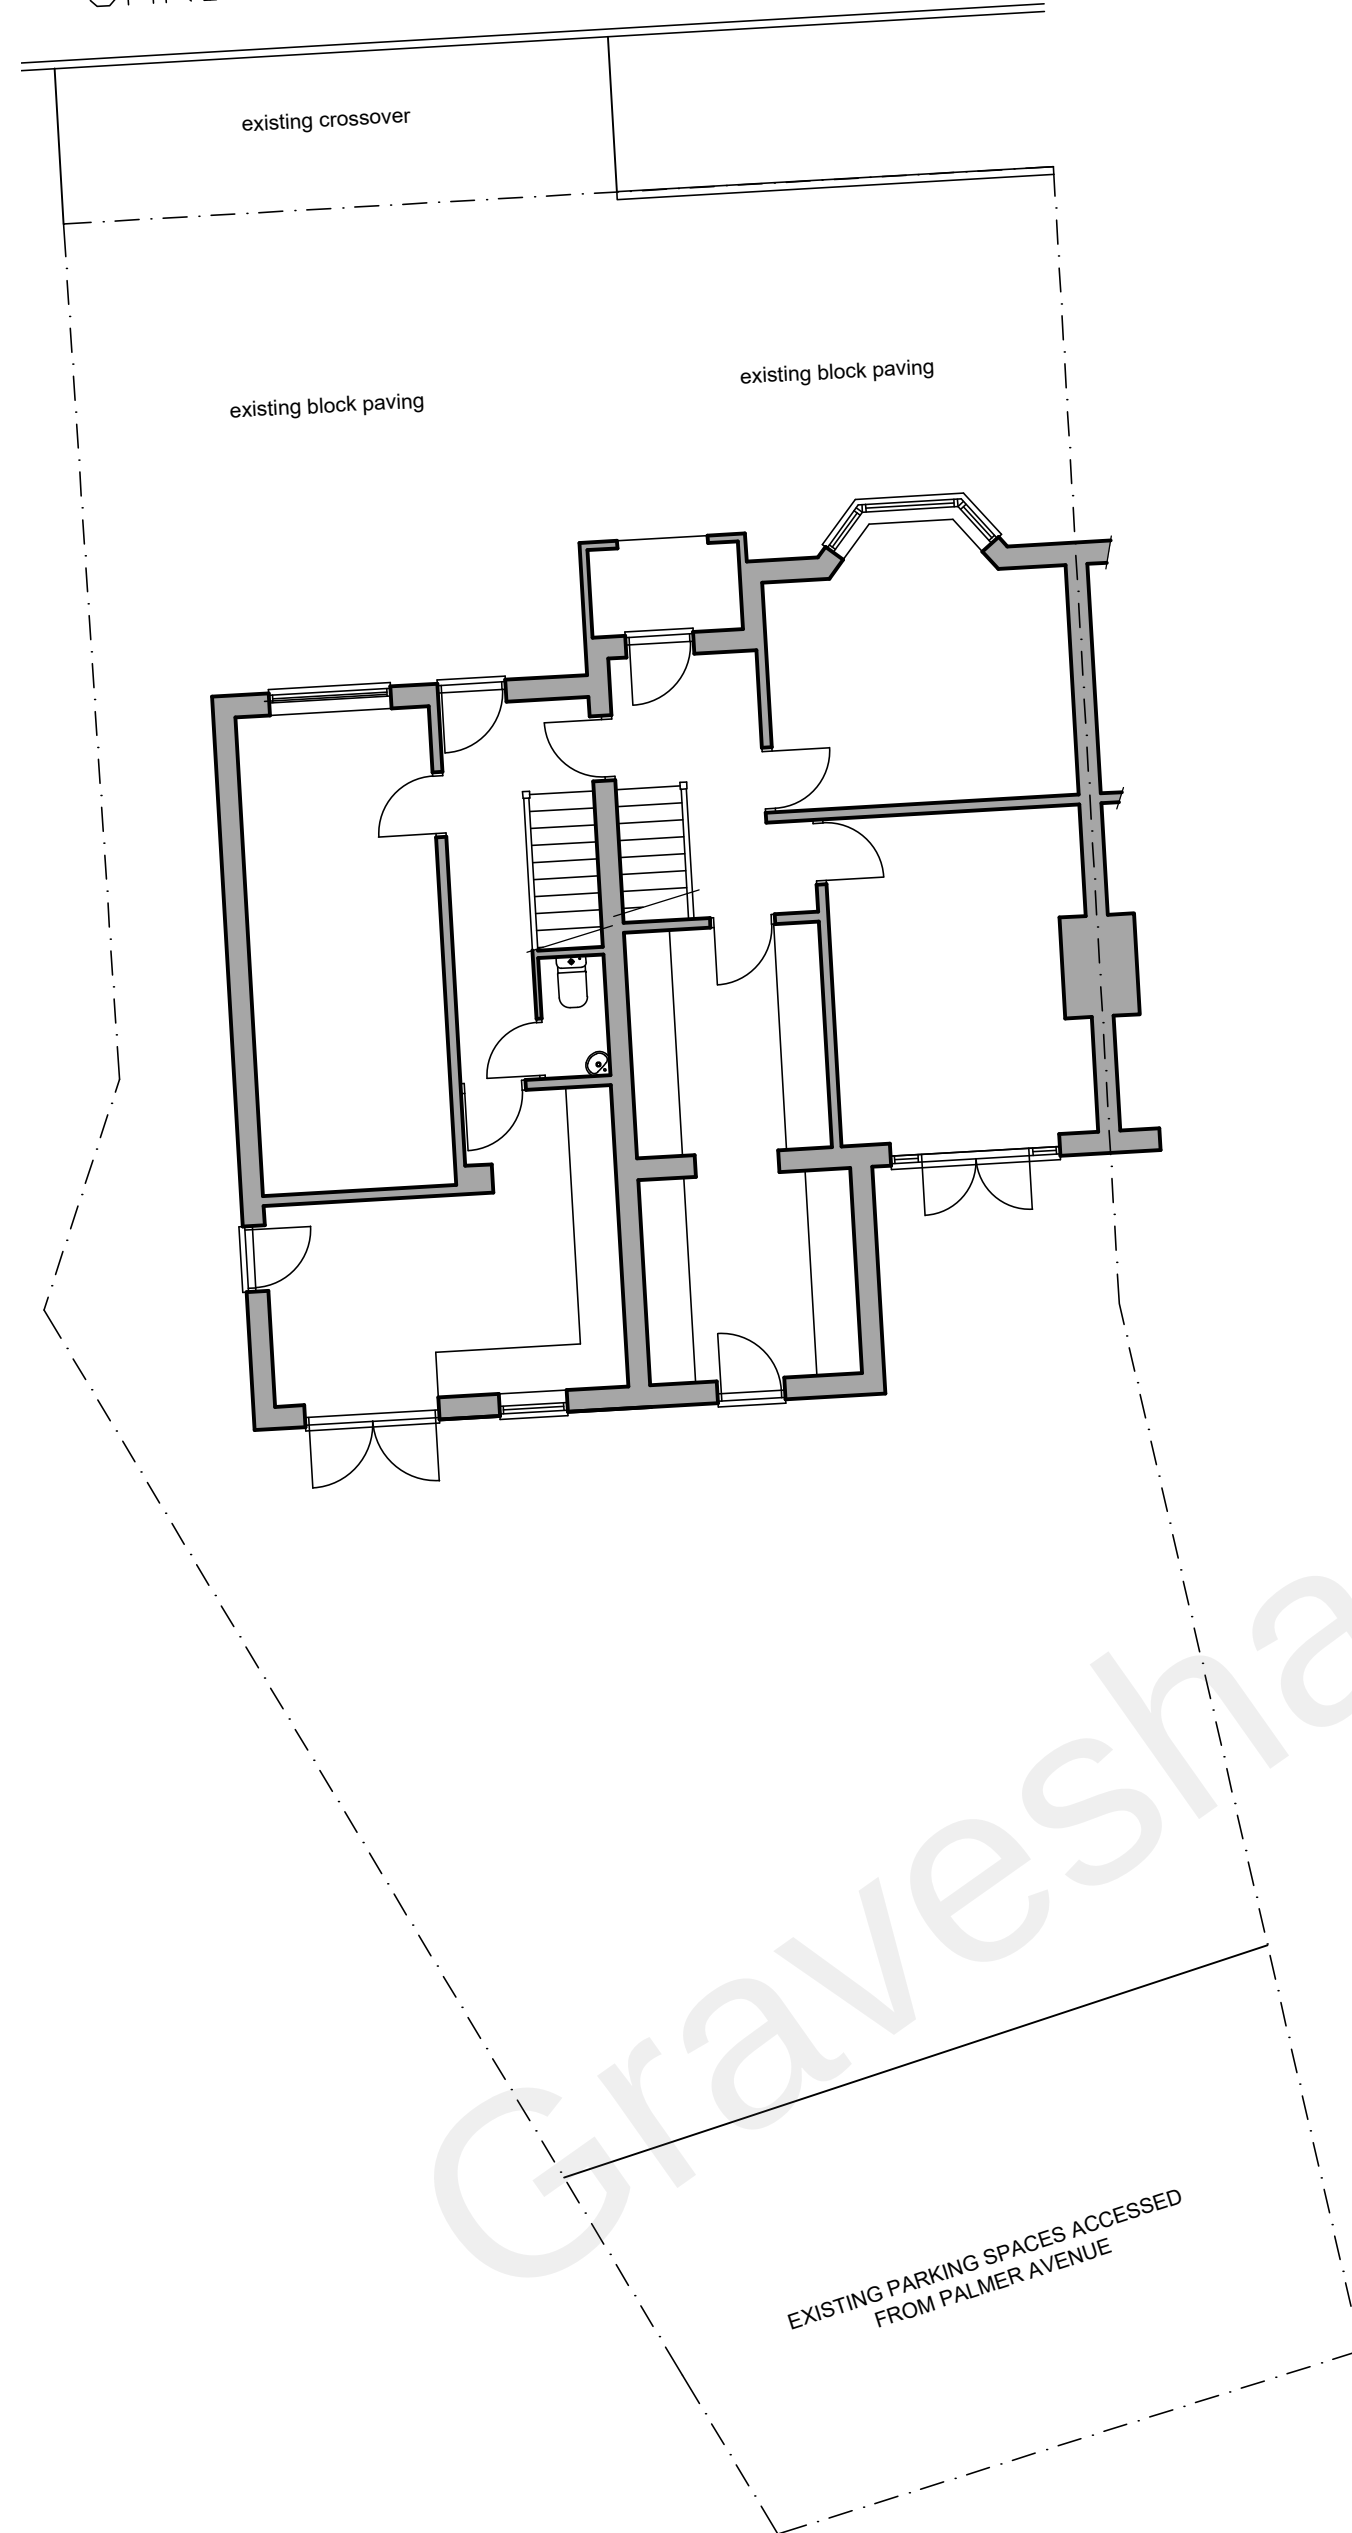

**BLOCK PLAN  
AS EXISTING  
(1:100)**

CHRISTIAN FIELDS AVENUE

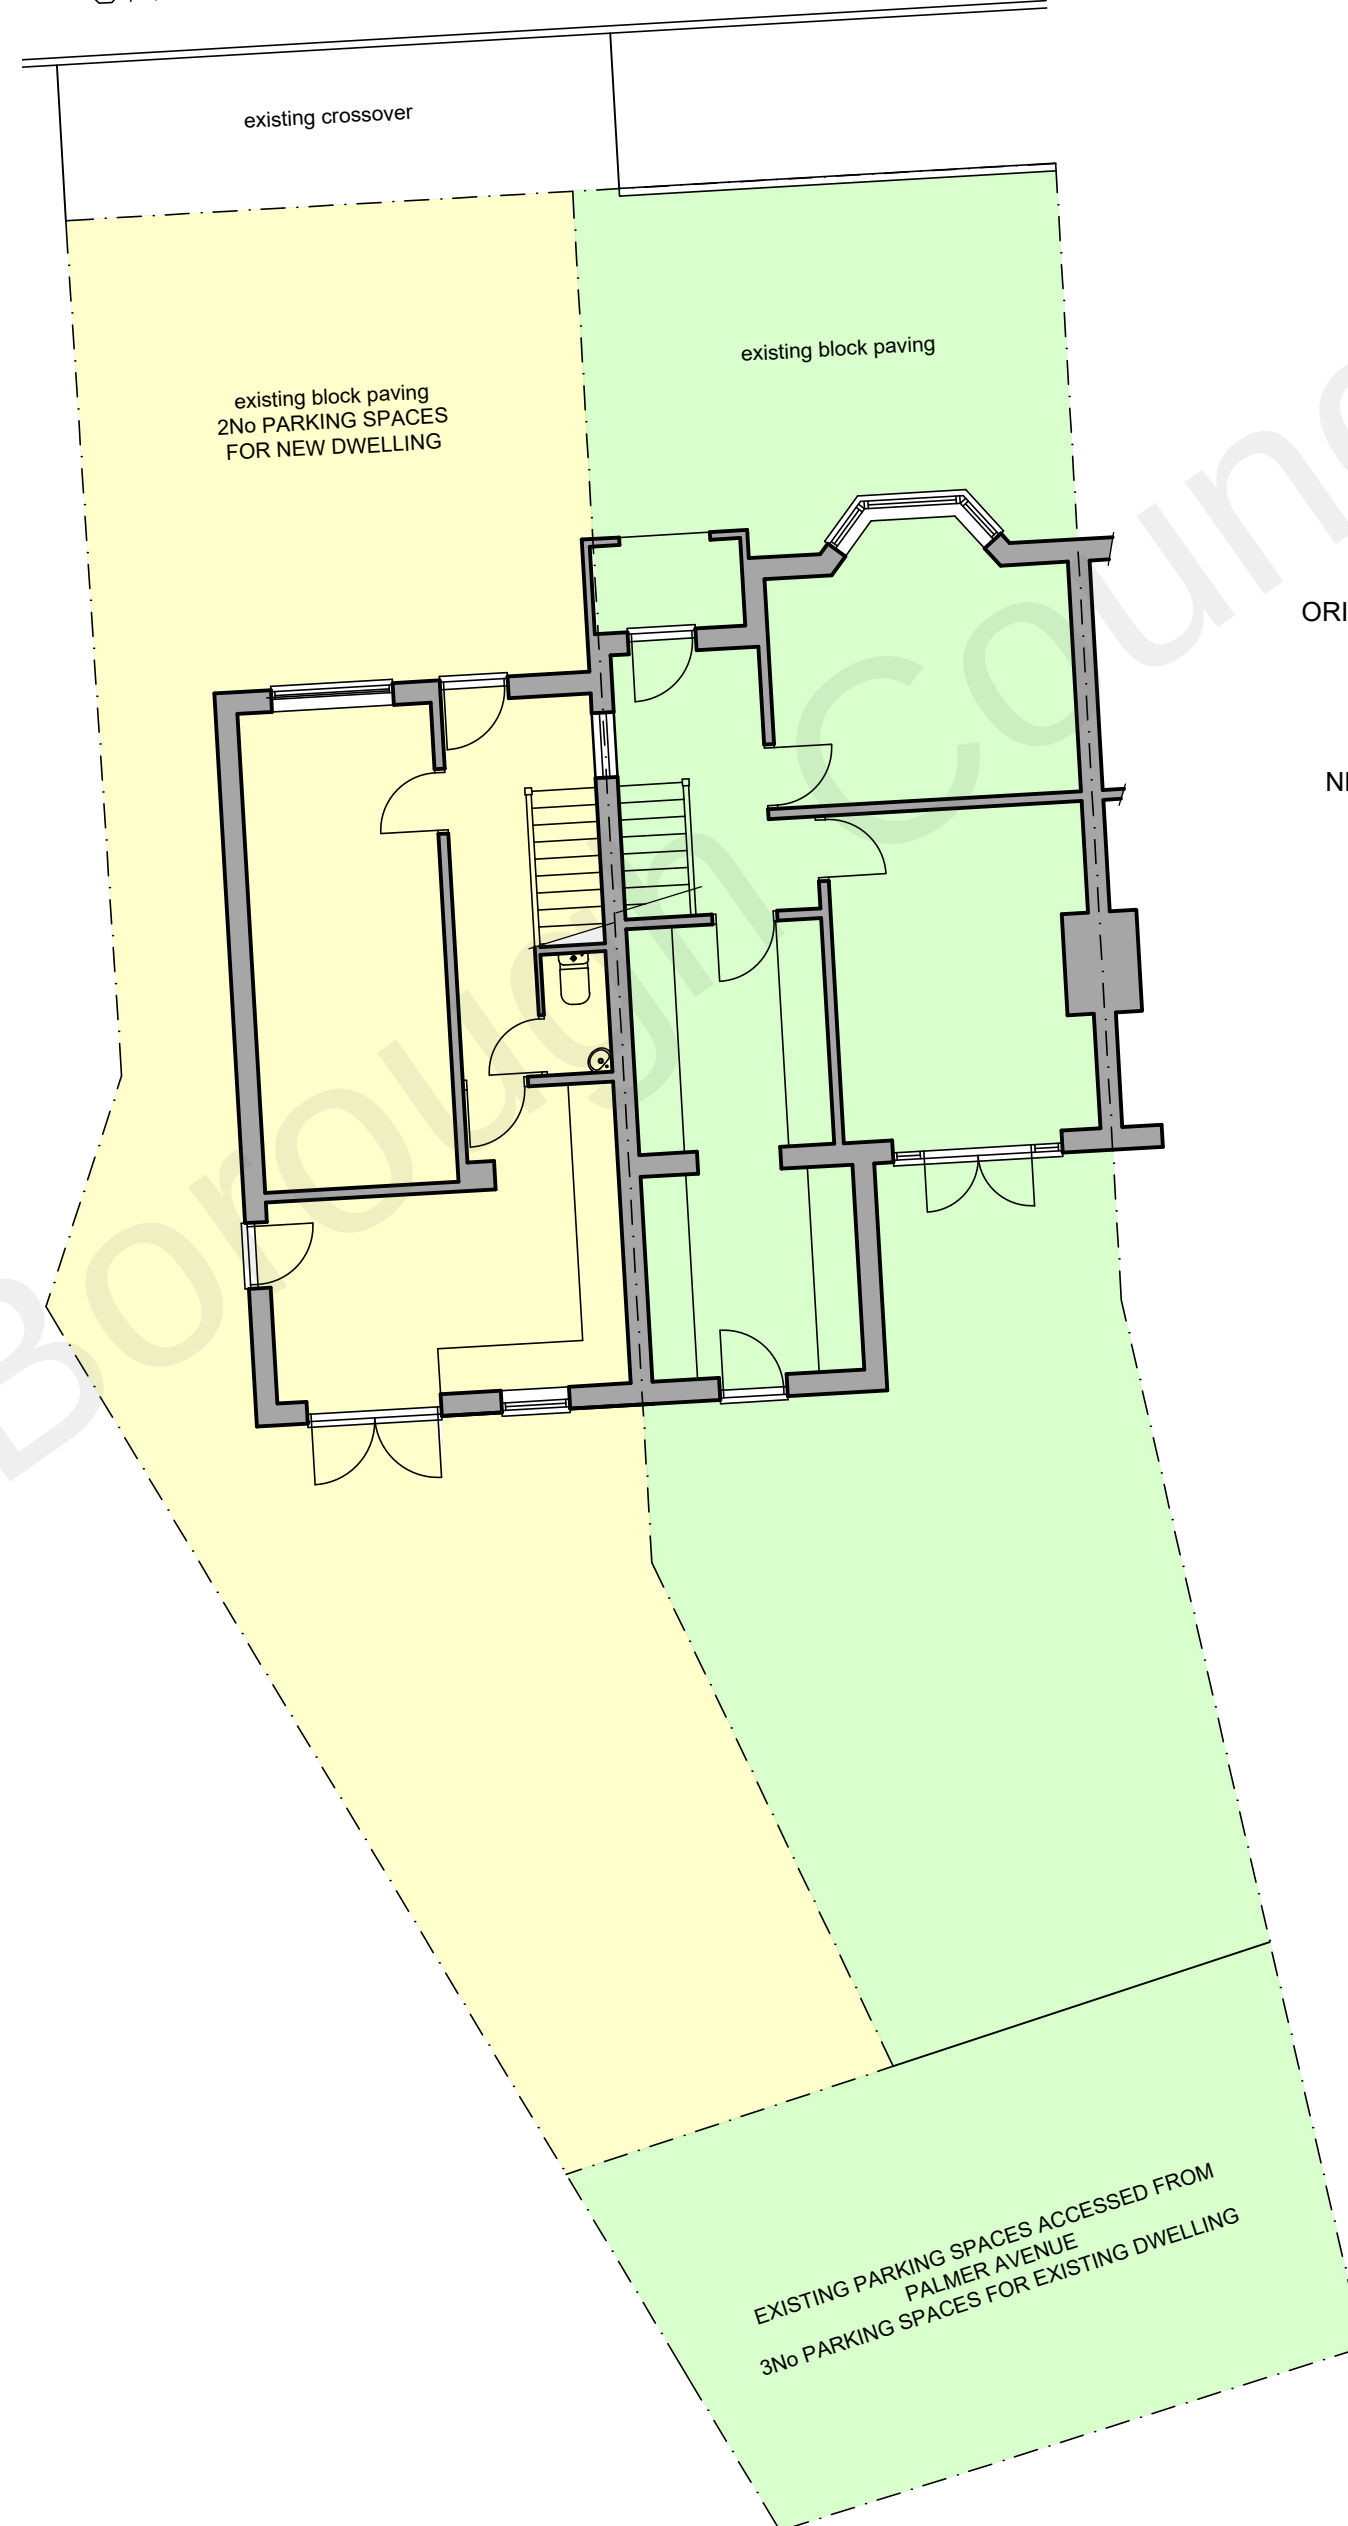


**BLOCK PLAN  
AS PROPOSED  
(1:100)**


© This drawing is protected by copyright and must not be copied or reproduced without the written consent of Penfold Project Services

ORIGINAL DWELLING

NEW DWELLING

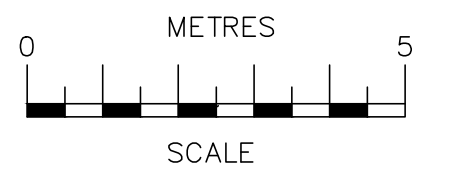

SCALE BAR @ 1:100

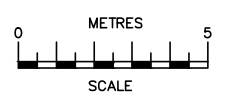

SCALE BAR @ 1:200

|   |                                                             |          |
|---|-------------------------------------------------------------|----------|
|   |                                                             |          |
|   |                                                             |          |
| Date   | No                                                          | Revision |
| <b>Penfold Project Services</b>                                                                                  |                                                             |          |
| Epmarket, Wrotham Road, Meopham, Kent, DA13 0JH<br>Telephone: 01474 816690<br>e-mail: apenfold448@btinternet.com |                                                             |          |
| Job Title:   | 11 CHRISTIAN FILEDS AVENUE<br>GRAVESEND<br>KENT<br>DA12 5NE |          |
| Dwg Title:   | BLOCK PLANS<br>AS EXISTING &<br>AS PROPOSED                 |          |
| Scale:   | 1:100 @ A2                                                  |          |
| Dwg No.:   | 03                                                          |          |
| Date:   | September 2021                                              |          |