


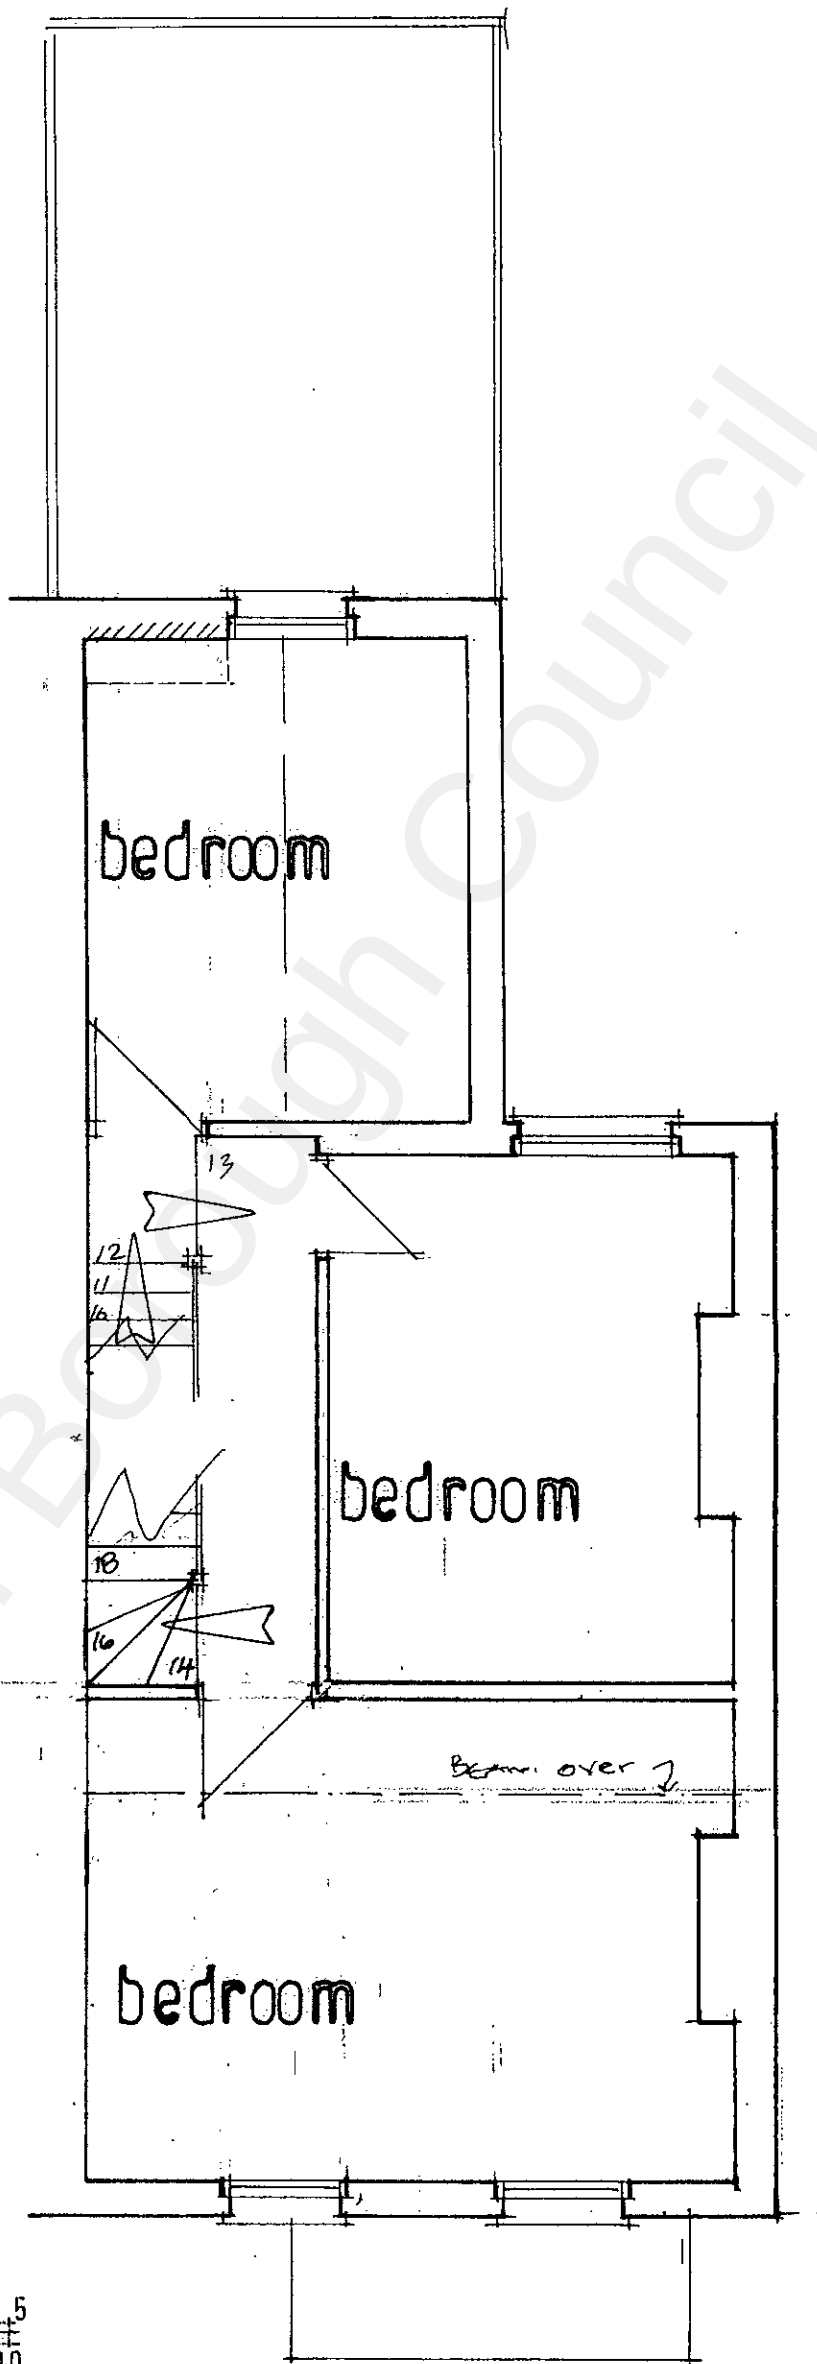


PROPPLAN

20211282

RECEIVED  
12 OCT 2021

SCALE BAR

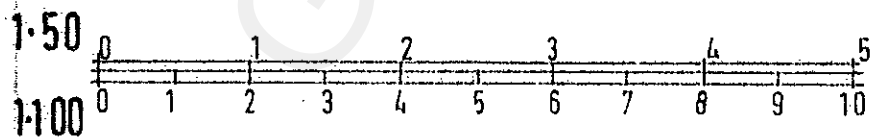

ALL DIMENSIONS TO BE CHECKED ON SITE PRIOR TO THE FABRICATION OF ANY WORKS OR ORDERING OF MATERIALS.  
BERNARD ILES RETAIN COPYRIGHT IN AN OWNERSHIP OF THESE DRAWINGS.

PROJECT 13 HOLLYBUSH RD GRAVESEND  
DA12 5QG

TITLE  
PROPOSED FIRST FLOOR PLAN

Bernard Iles MCIAT Chartered Architectural Technologist  
Mobile: 07778 212 280  
E-mail: bernard.j.iles@gmail.com

DATE  
20/21

SCALE  
1:50

REVISIONS

REV DATE

DRAWN

JOB NO.

NO.

4556

05