


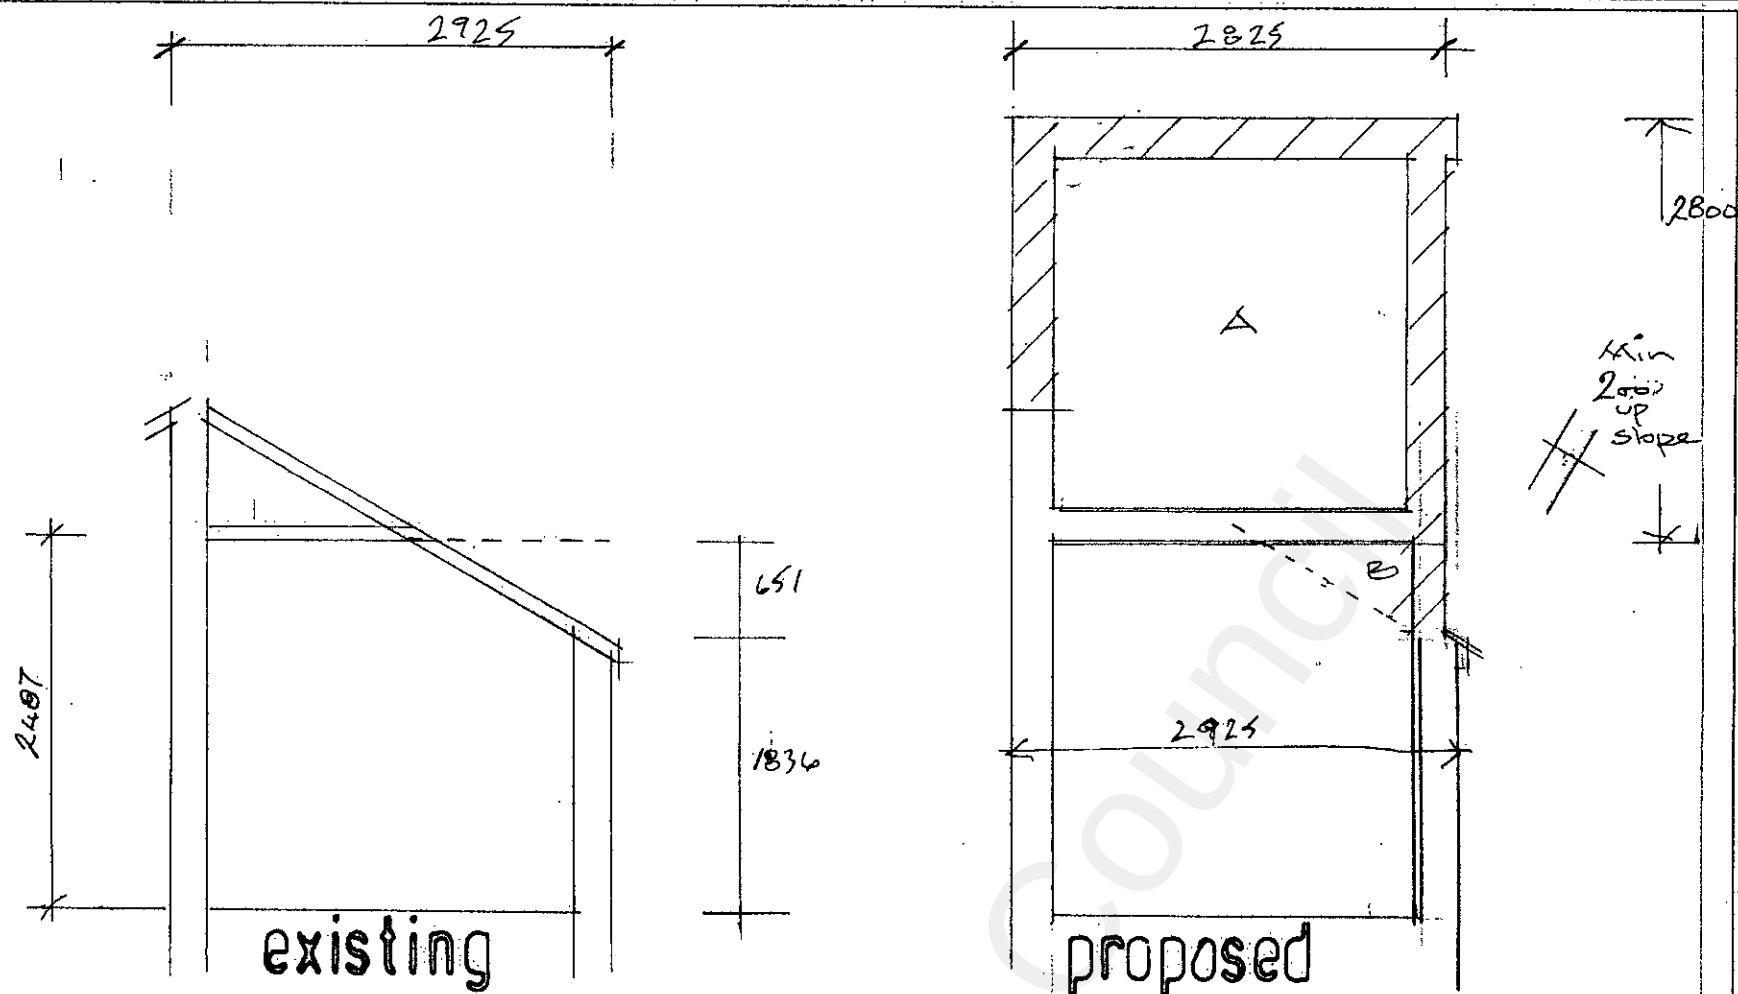


SECTION A A

$$\text{Vol A} = 2825 \times 2800 \times 3.45 = 27.28 \text{ m}^3$$

$$\text{Vol B} = \frac{1200}{2} \times 0.651 \times 3.45 = 1.34 \text{ m}^3$$

$$\text{Total } 28.62 \text{ m}^3$$

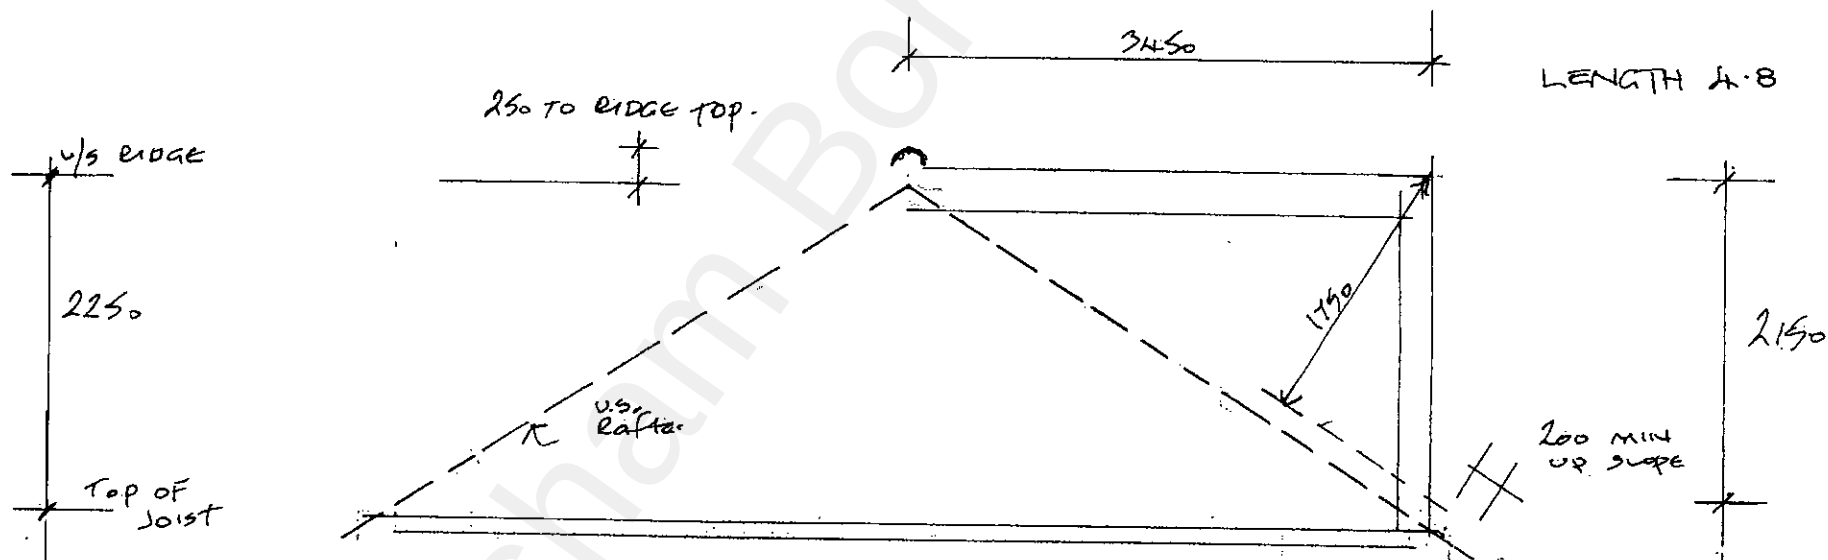

20211282

$$\text{Vol increase} = \frac{3.45}{2} \times 2150 \times 4.8 = 17.82 \text{ m}^3$$


$$\text{Total } 46.422 \text{ m}^3$$

SECTION D D

RECEIVED
12 OCT 2021

PROPLA

SCALE BAR

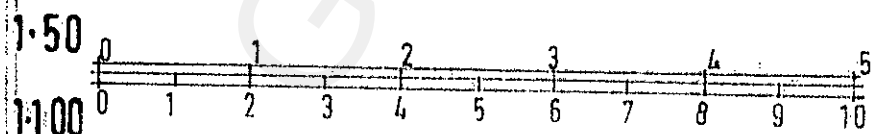

ALL DIMENSIONS TO BE CHECKED ON SITE PRIOR TO THE FABRICATION OF ANY WORKS OR ORDERING OF MATERIALS.
BERNARD ILES RETAIN COPYRIGHT IN AN OWNERSHIP OF THESE DRAWINGS.

PROJECT
13 HOLLYBUSH RD GRAVESEND
DA12 5QG

TITLE
SECTIONS AND VOLUME

Bernard Iles MCIAT
Chartered Architectural Technologist
Mobile: 07778 212 280
E-mail: bernard.j.iles@gmail.com

DATE
July 21
SCALE
1:50
DRAWN
JOB NO.
H556
NO.
08

REVISIONS
REV DATE