



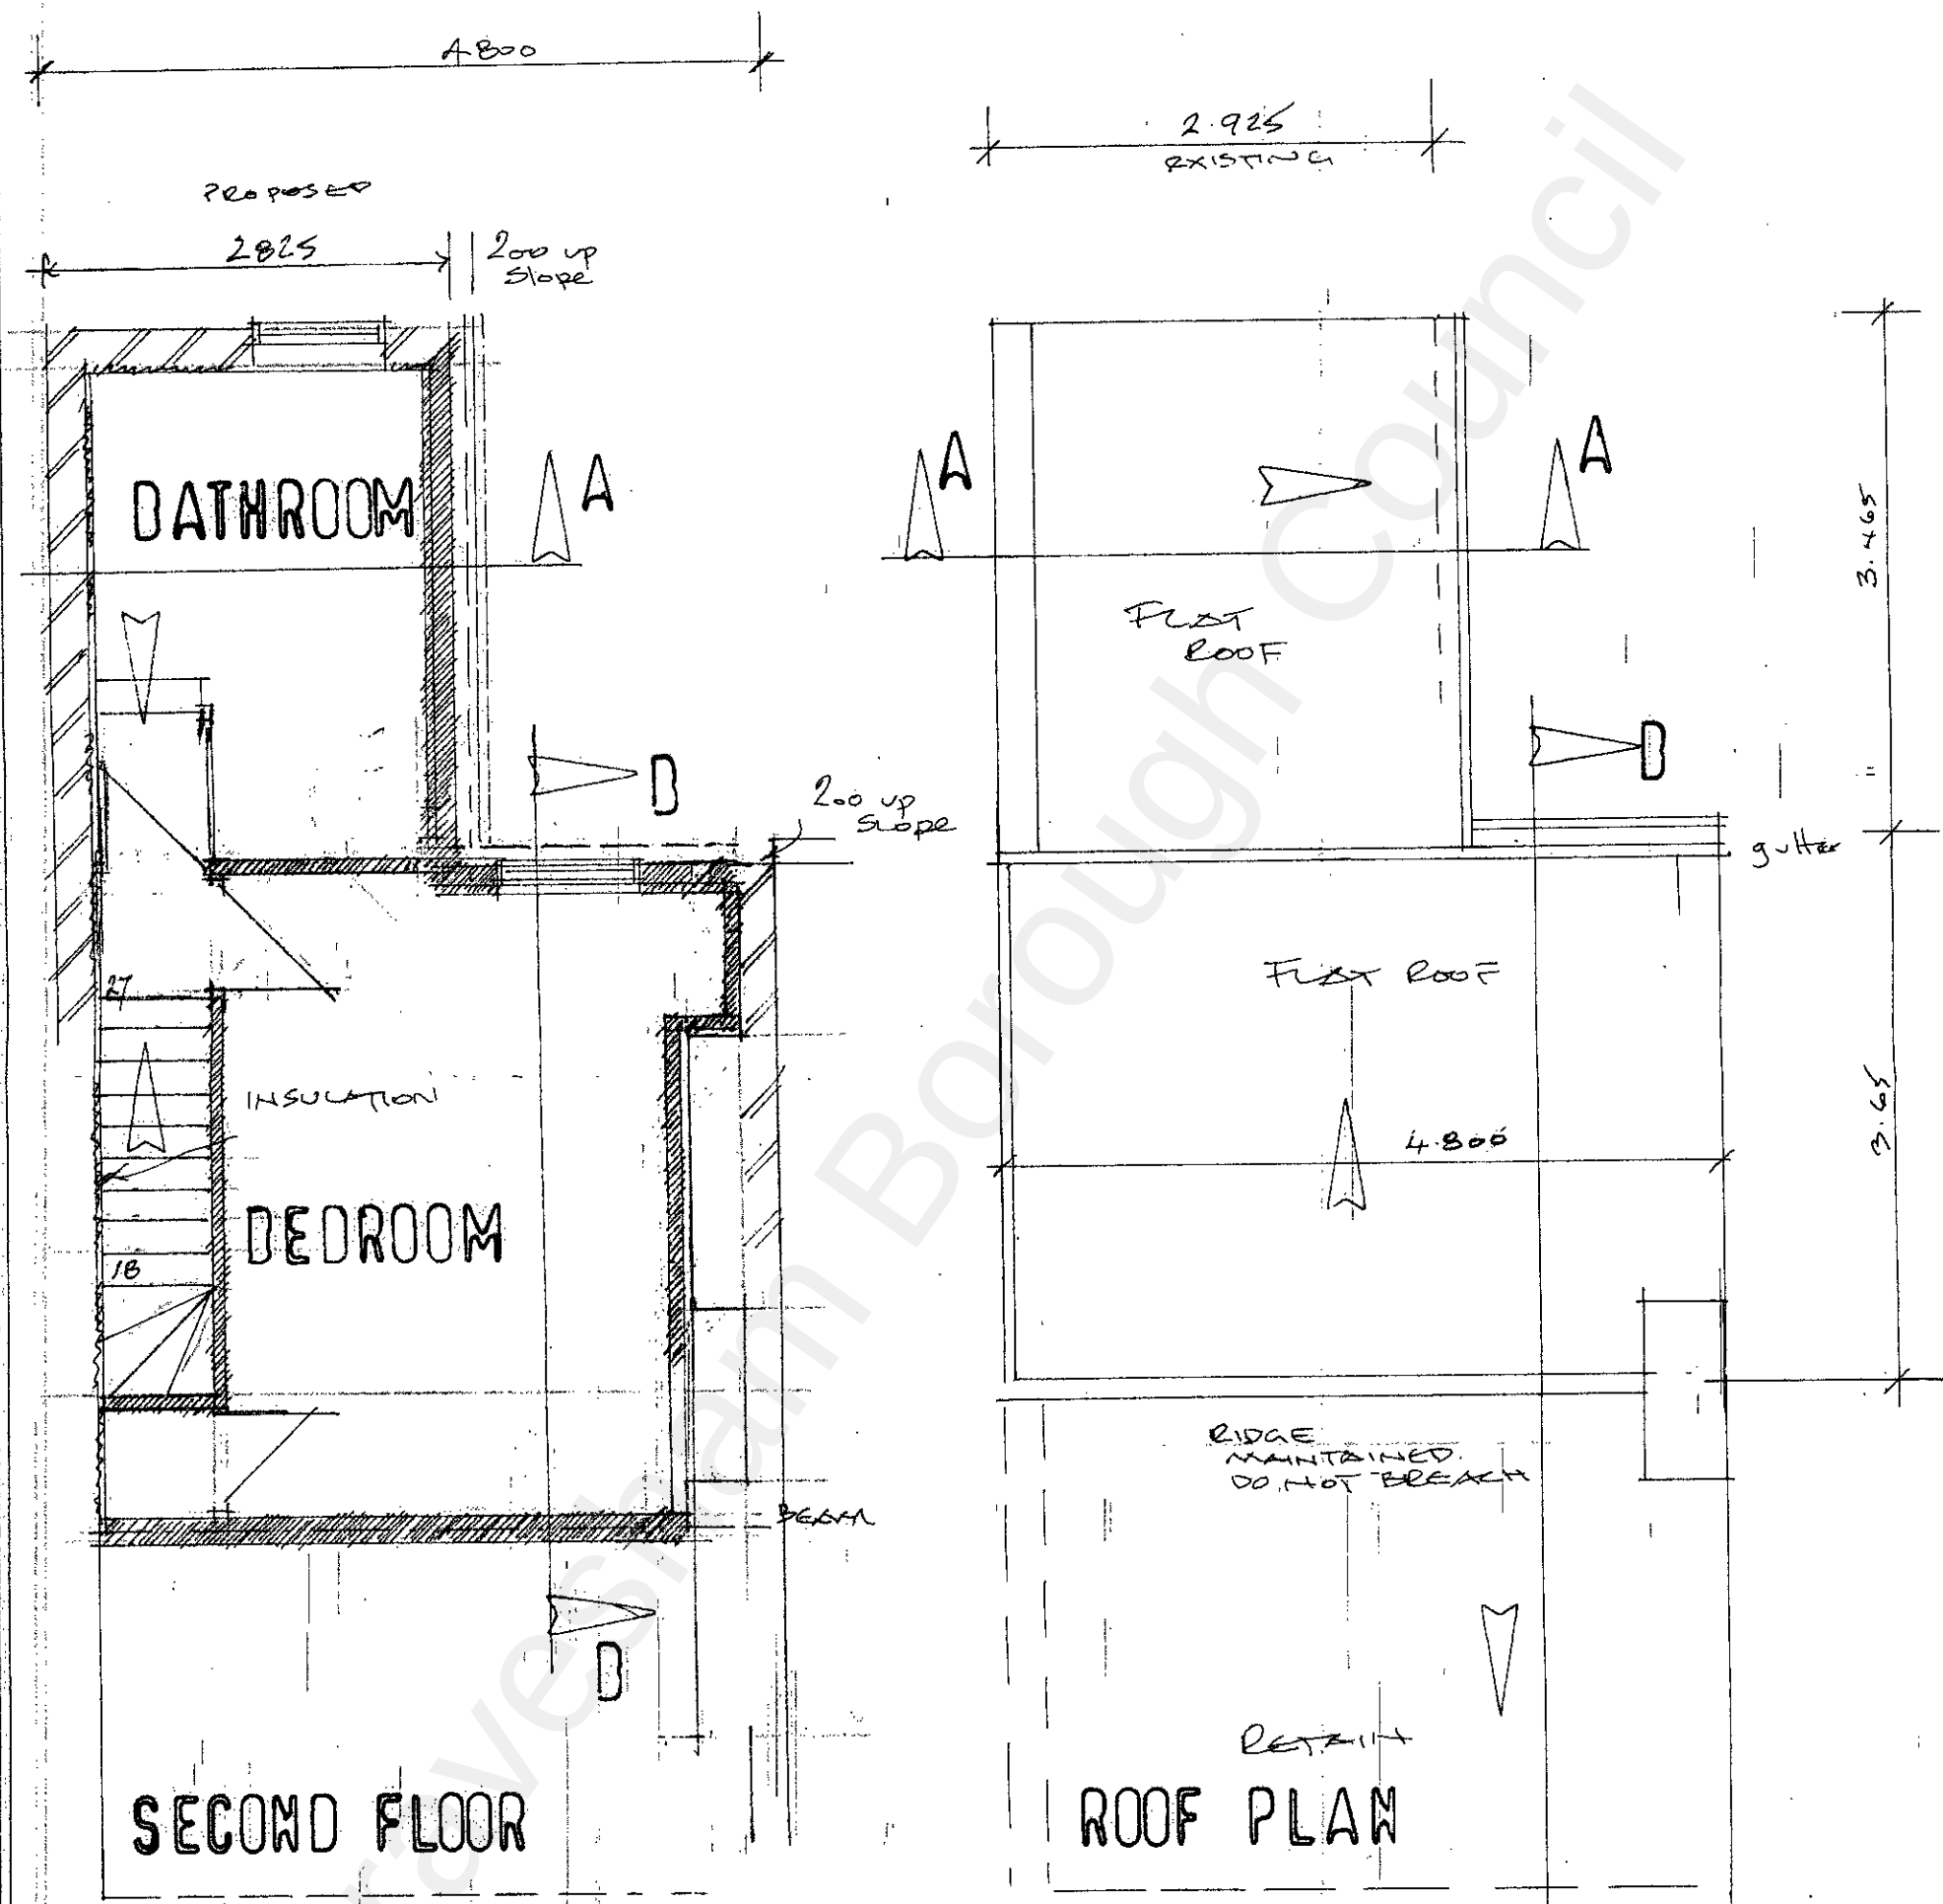

SCALE BAR

1:50

1:100

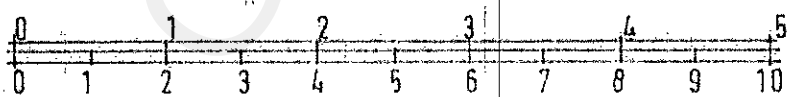

RECEIVED

12 OCT 2021

20211282

ALL DIMENSIONS TO BE CHECKED ON SITE PRIOR TO THE FABRICATION OF ANY WORKS OR ORDERING OF MATERIALS.
BERNARD ILES RETAIN COPYRIGHT IN AN OWNERSHIP OF THESE DRAWINGS.

PROJECT 13 HOLLYBUSH RD GRAVESEND
OAT2 5QG

TITLE
PROPOSED SECOND AND ROOF PLAN

Bernard Iles MCIAT Chartered Architectural Technologist
Mobile: 07778 212 280
E-mail: bernard.j.iles@gmail.com

DATE	SCALE	REVISIONS	
July 21	1:50	REV	DATE
DRAWN	JOB NO. H556	A	4/10/21
	NO. 0.6A	DOOR ARRANGEMENT REVISED	