

Materials Schedule for Landscaping

Retaining Walls - Old Fulford Blend - Rustic Red
Stock Brick from Traditional Brick & Stone Company with
Glass Balustrades

Steps & Landing Area - Indian Stone



Materials Schedule



Roof - SVK Montana Slate 600 x 300 Textured Surface

Riven Edge or Marley Rivendale or similar - Blue/Black

Wall - Old Fulford Blend - Rustic Red Stock Brick from
Traditional Brick & Stone Company with Stone Gills, Marley
Black Cedral Cladding.

Windows - Black Aluminium Double Glazed windows

Doors - Black Aluminium Double Glazed windows

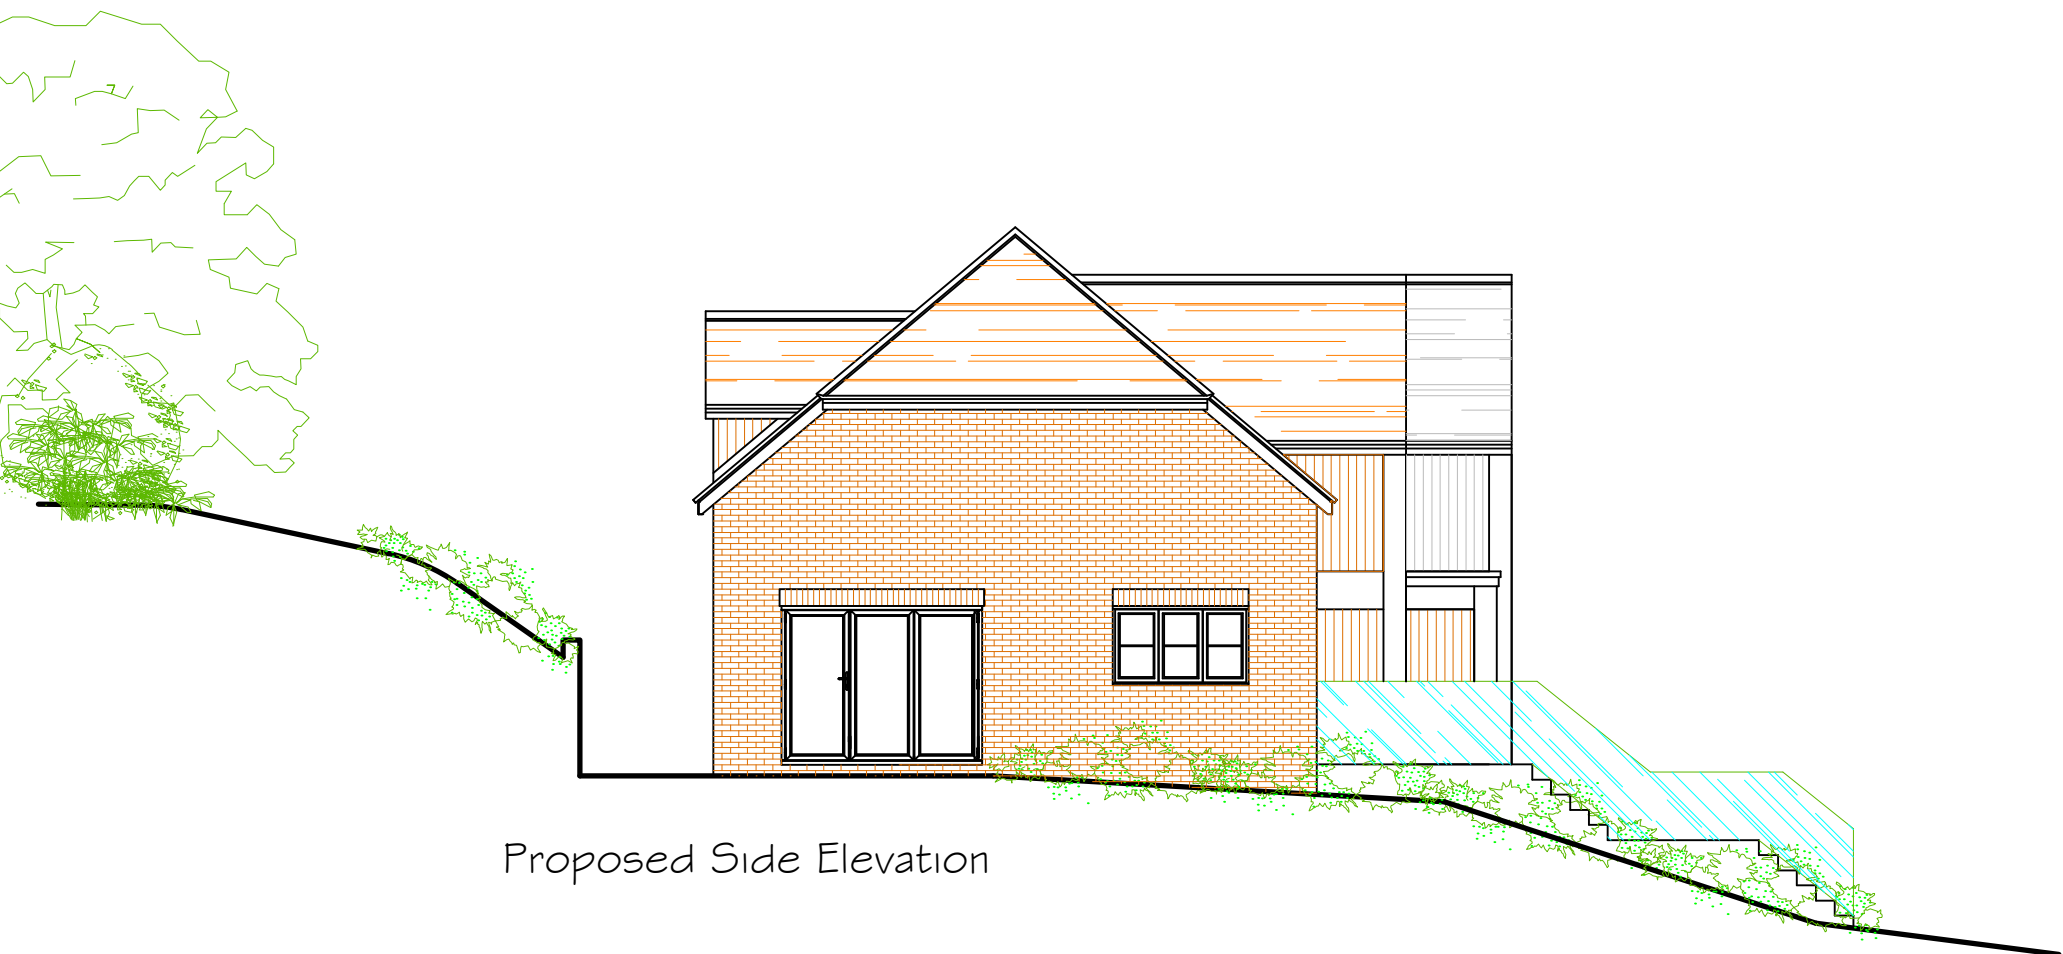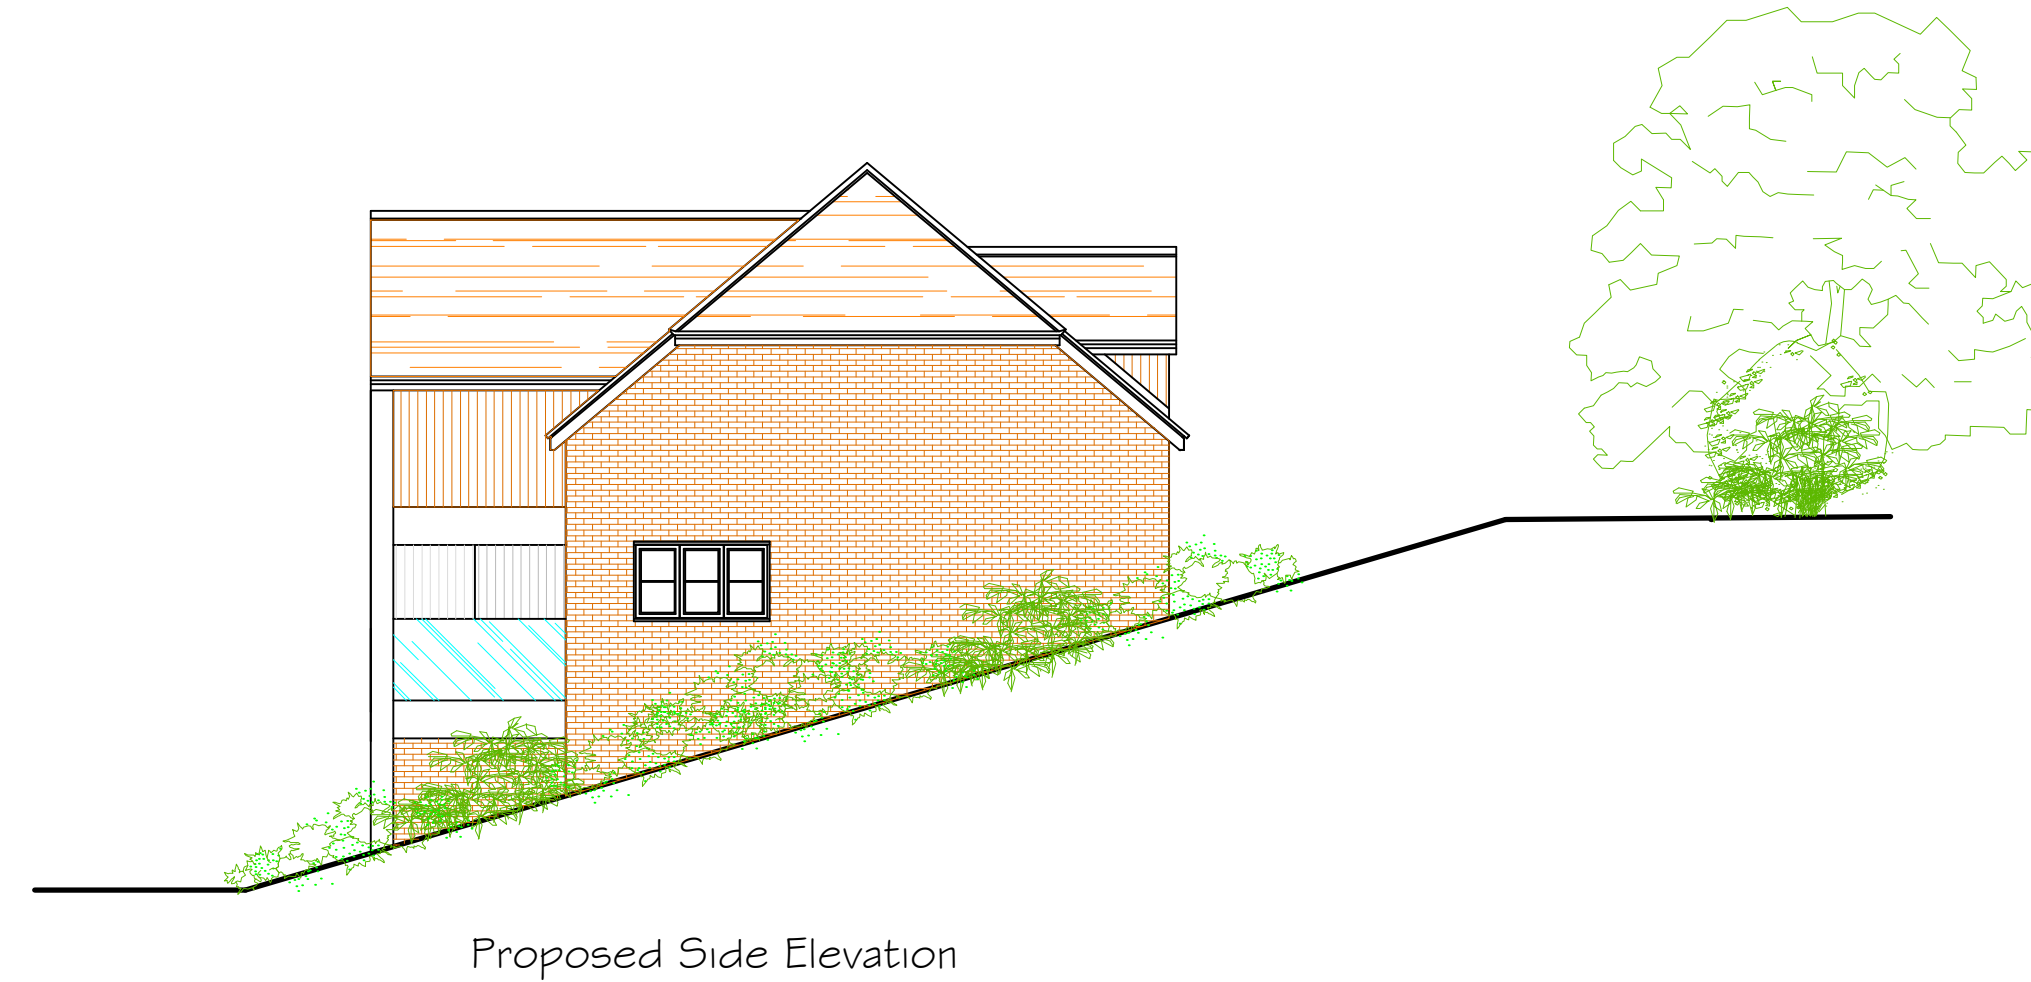

Proposed Elevations - PLOT THREE - Scale 1:100@A2

CORPORATE ARCHITECTURE
& DESIGN GROUP



SEVENCROFT LTD.

277 Canterbury Road, Kennington
Ashford, Kent TN24 9QW
Tel / Fax : 01 233 625553
e-mail : sevencroft@hotmail.co.uk