
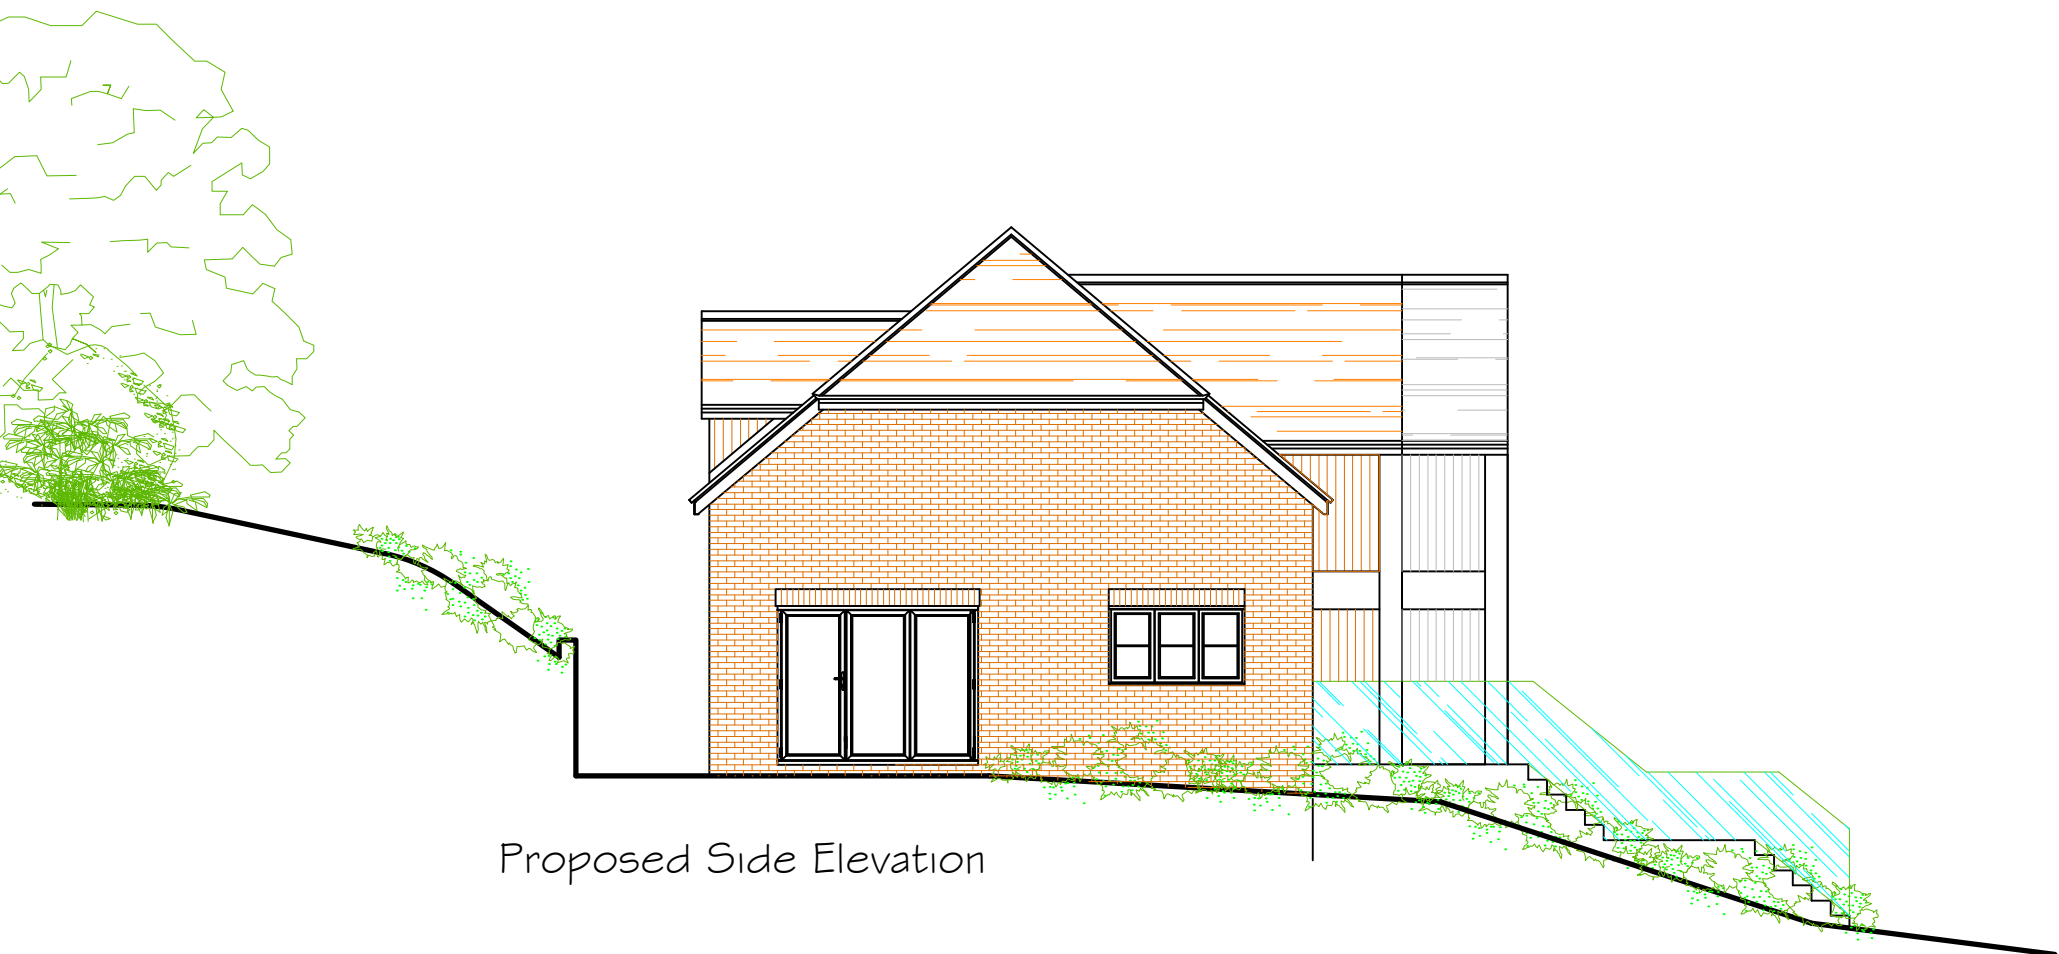


Materials Schedule for Landscaping

Retaining Walls - Old Fulford Blend - Rustic Red
Stock Brick from Traditional Brick & Stone Company with
Glass Balustrades
Steps & Landing Area - Indian Stone

Materials Schedule

Roof - SVK Montana Slate 600 x 300 Textured Surface
Riven Edge or Marley Rivendale or similar - Blue/Black
Wall - Old Fulford Blend - Rustic Red Stock Brick from
Traditional Brick & Stone Company with Stone Gills, Marley
Black Cedral Cladding.
Windows - Black Aluminium Double Glazed windows
Doors - Black Aluminium Double Glazed windows

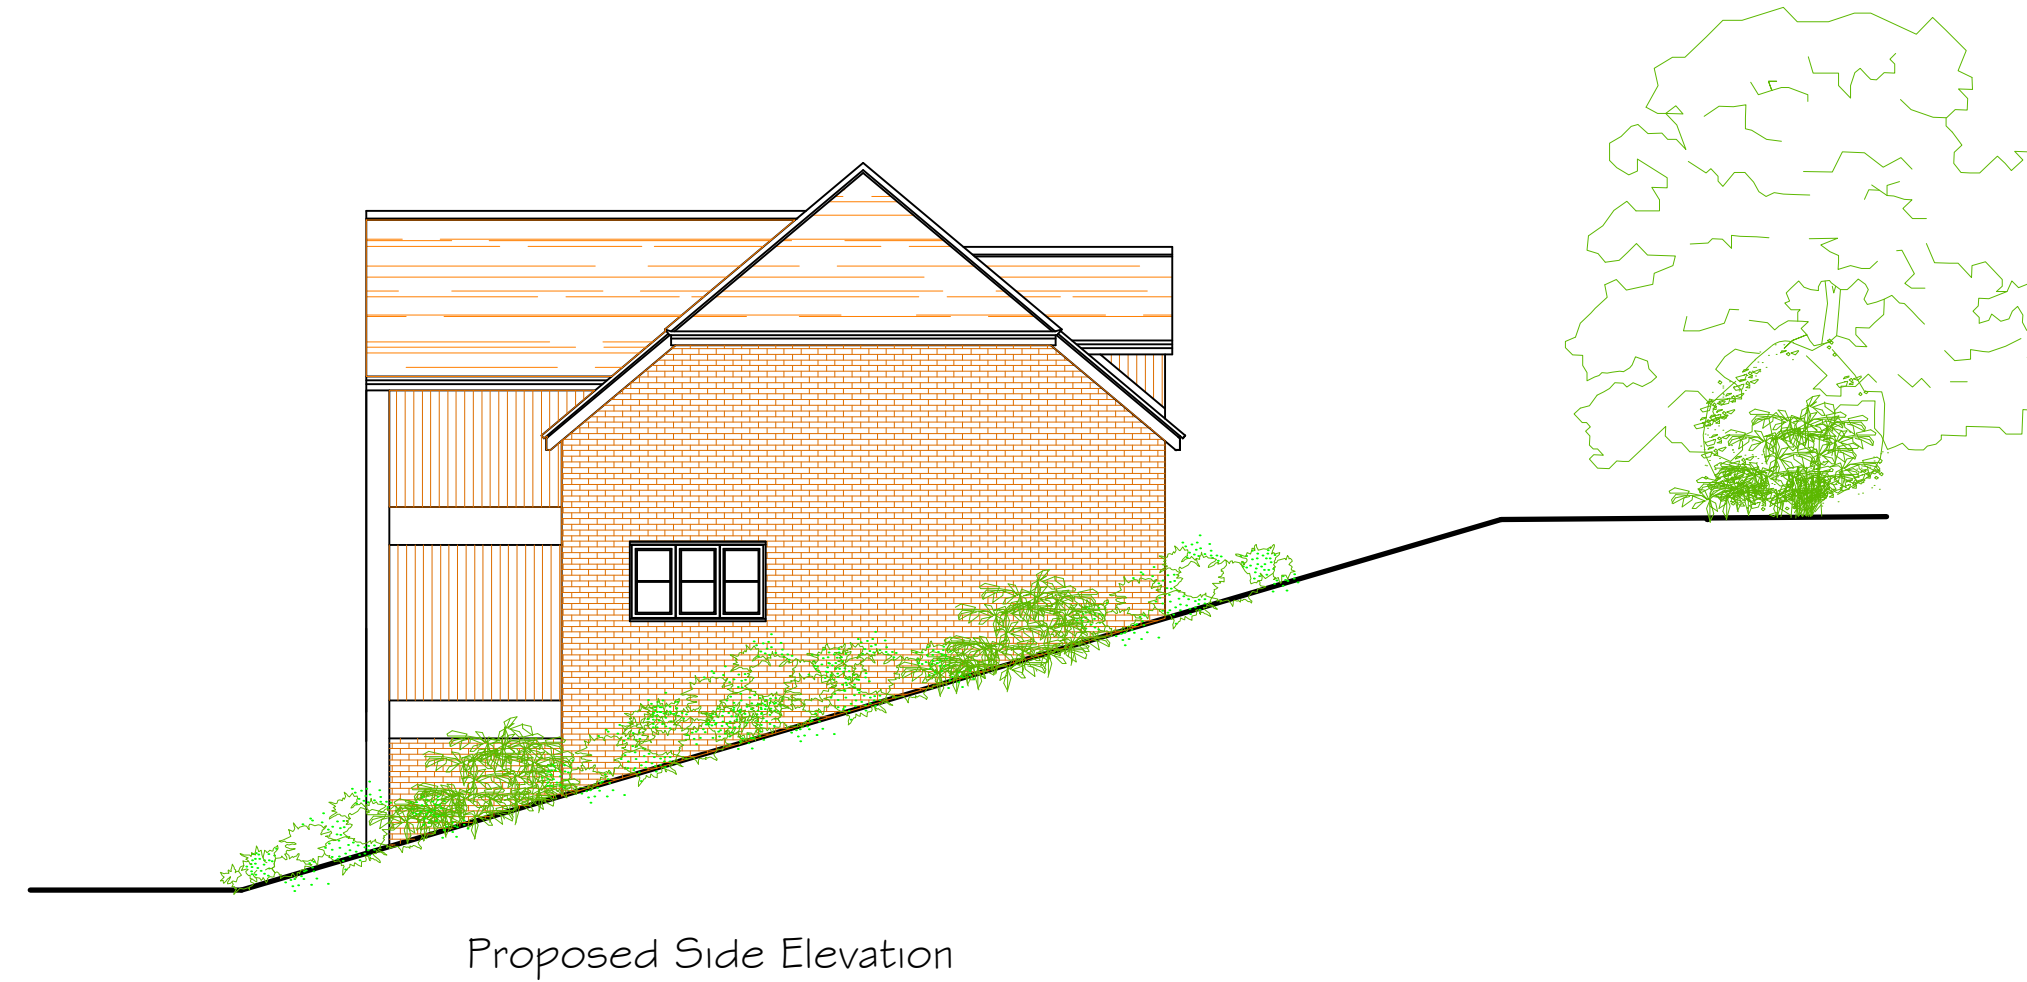

Proposed Elevations - PLOT TWO - Scale 1:100@A2