




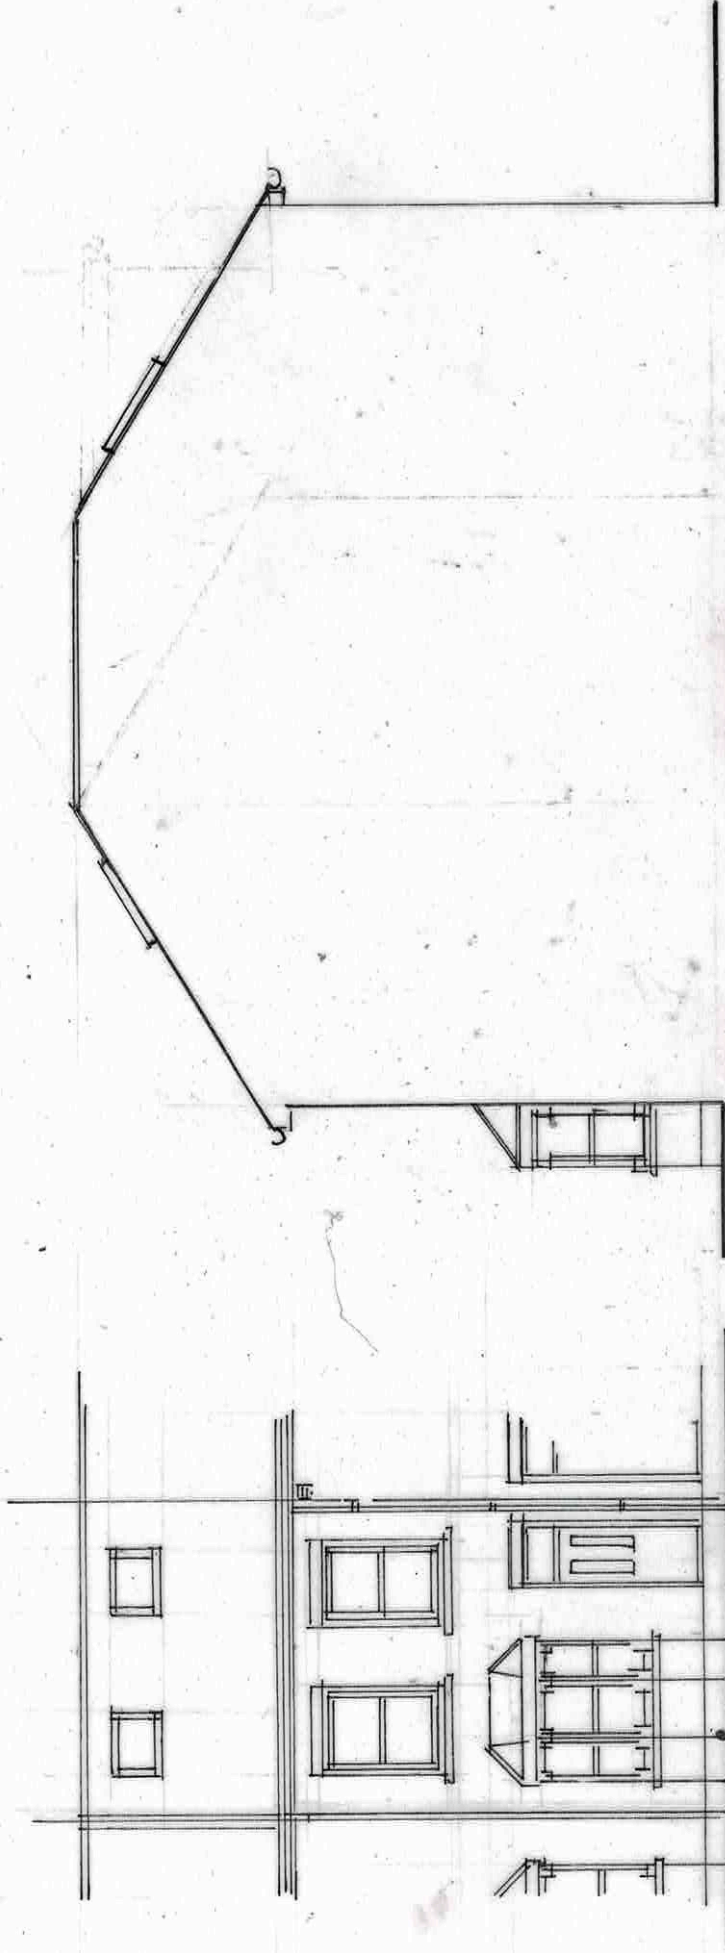


Front Elevation

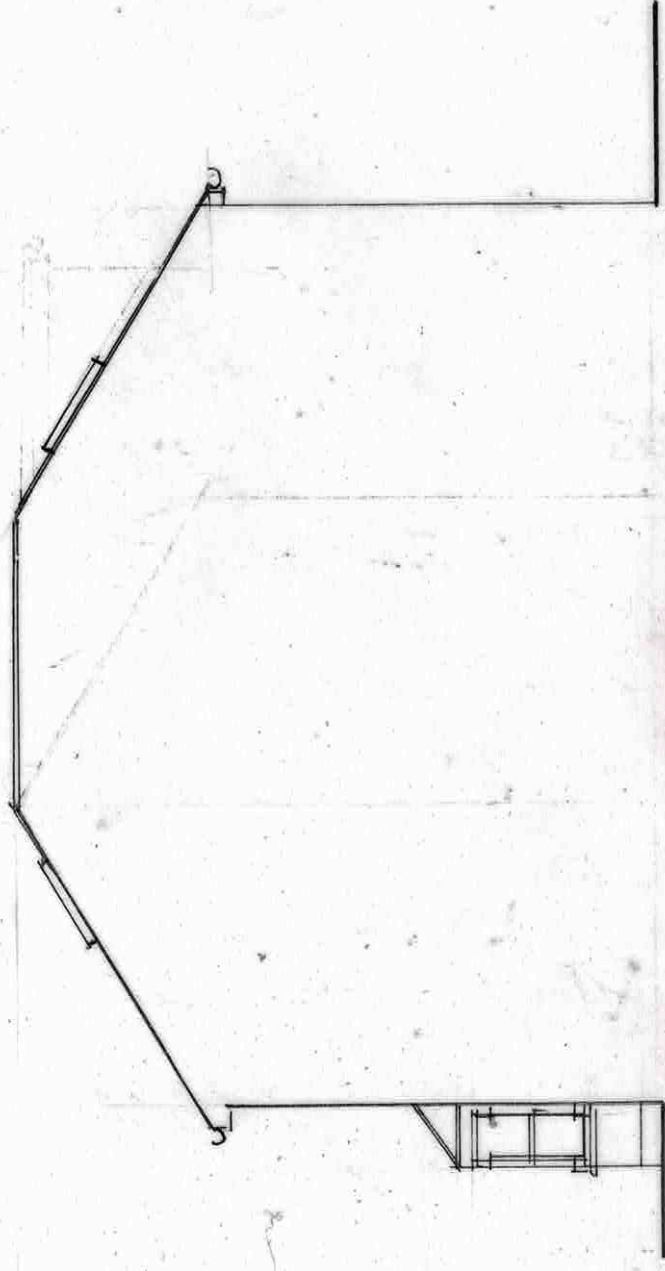

Side Elevation

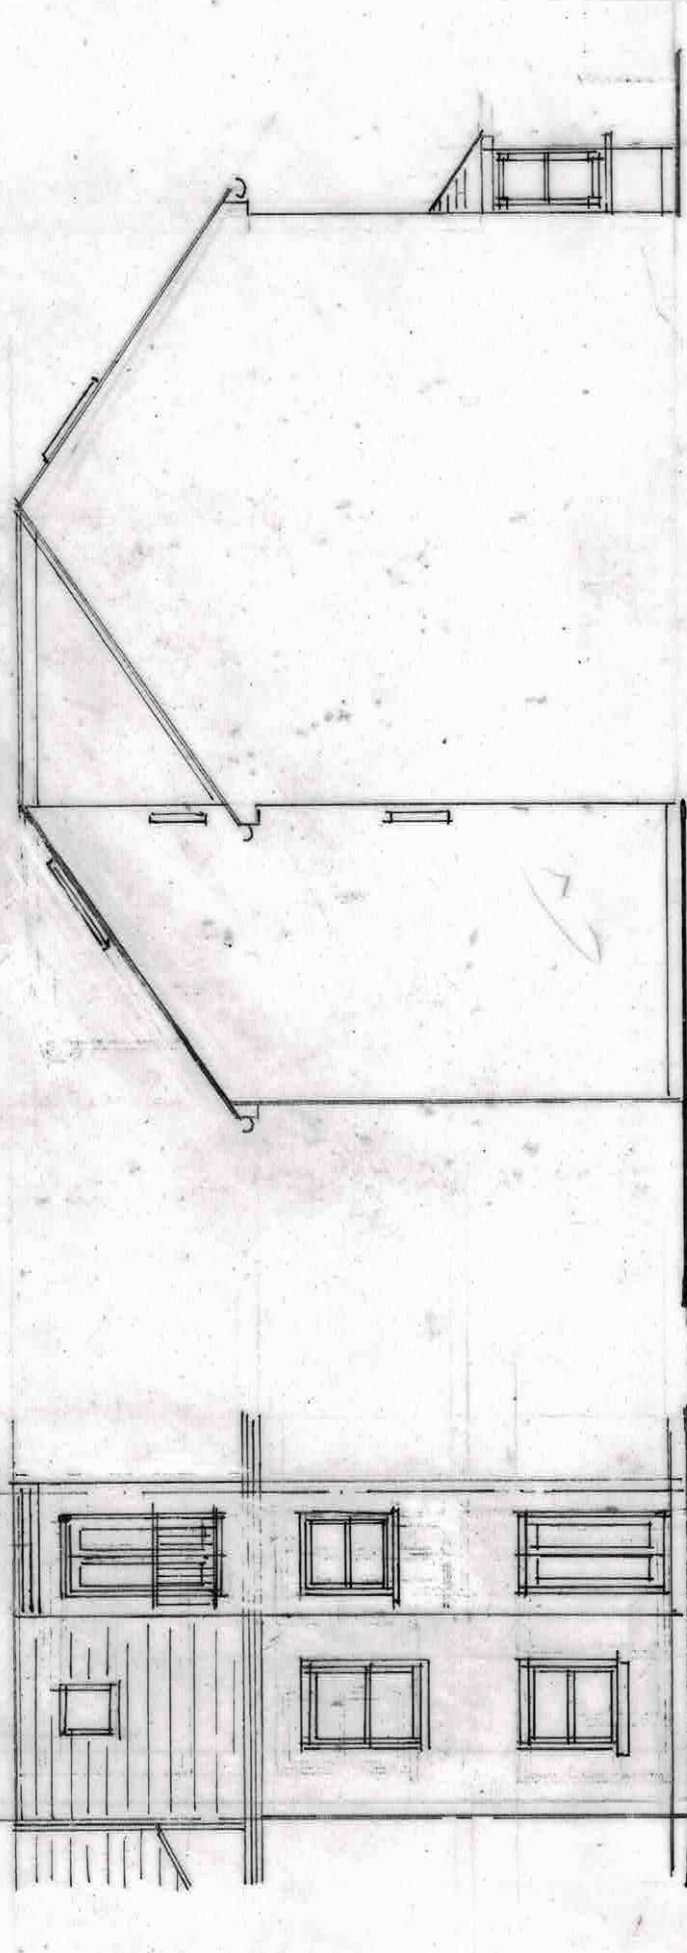

Rear Elevation

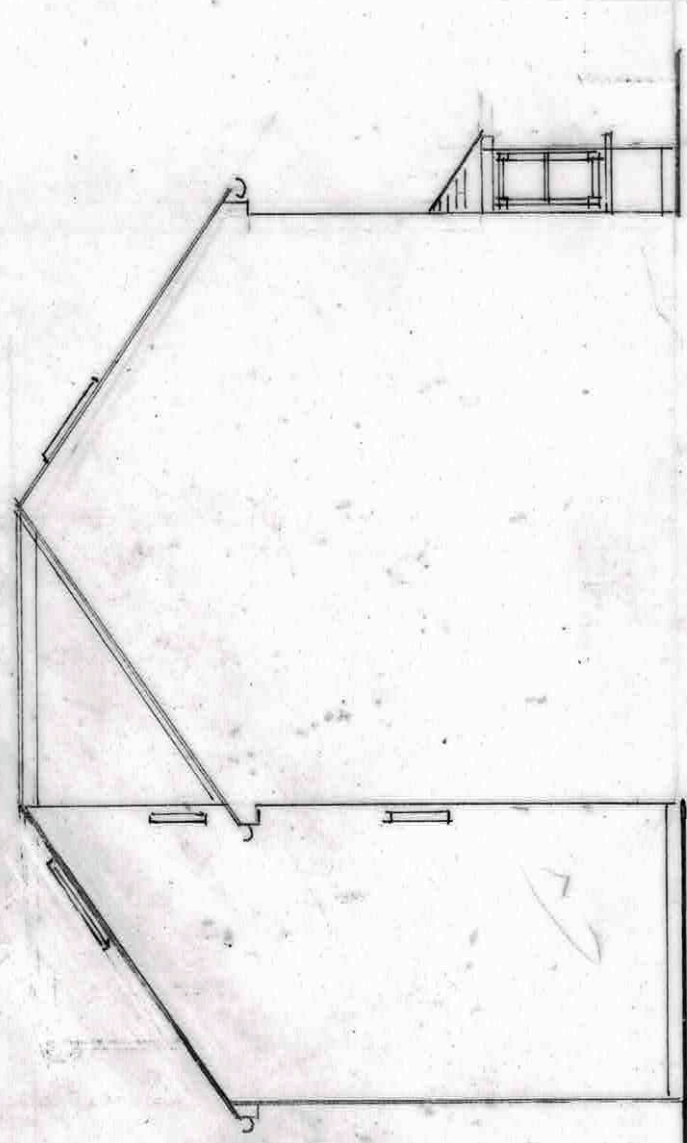

Flank Elevation



WESTLEIGH DESIGN



PROPOSED INFILL TERRACE HOUSE INCLUDING
LOFT CONVERSION INCORP. REAR DORMER

MR C HAMMOND, LAND ADJACENT
197 VALE ROAD GRAVESEND DA11 8BP

1:100 @ A3 280423/5 OF 6. 90M²
PROPOSED ELEVATIONS

