


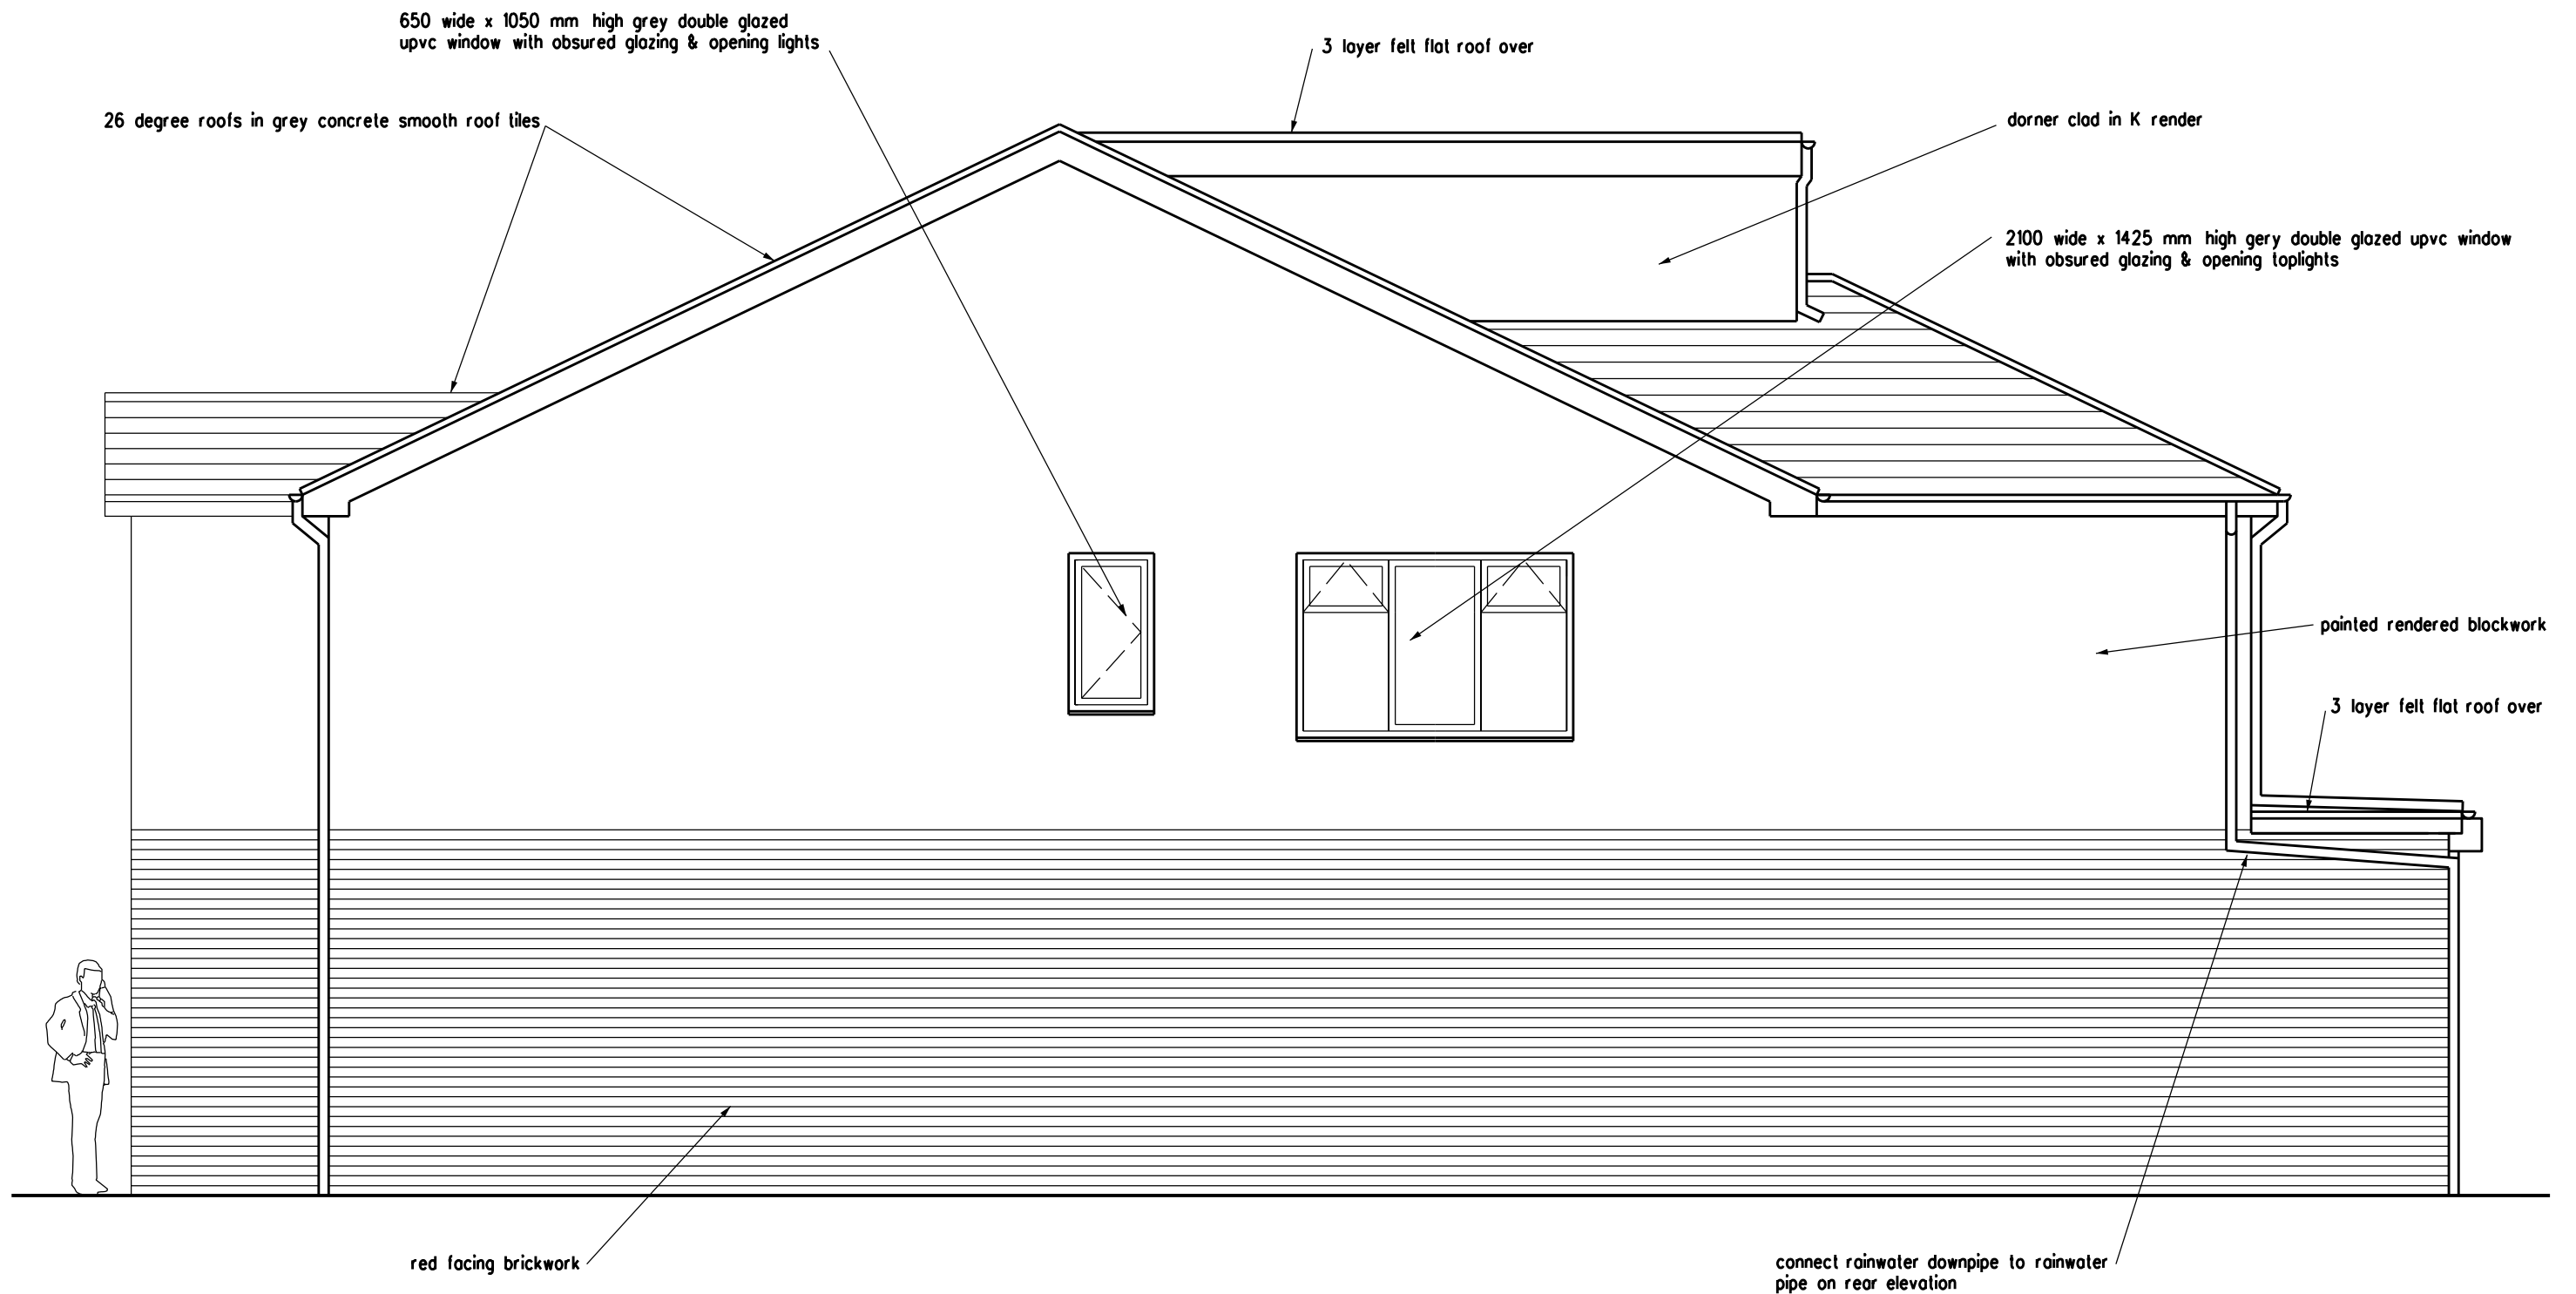

READ WITH STRUCTURAL ENGINEERS DETAILS

D. Rear dormer amended.	Dec 2024
C. Rear dormer added.	Oct 2024
B. Amended as STC's requirements ref 2905/24/PC	Sep 2024
A. Redrawn	Mar 2024
REVISION	DATE

BUILDING REGS APPLICATION

ARCHITECT TAARCHITECTS 11 JOYDENS WOOD ROAD BEXLEY KENT DA5 2HS Tel 07905 130591 ta140256@googlemail.com	JOB 4 BEDROOM HOUSE AT 12 BRENCHLEY AVENUE GRAVESEND KENT DA11 7RQ	DRAWING PROPOSED SIDE ELEVATION FACING No 14 BRENCHLEY AVE
SCALE 1:50 AT A3		DATE NOV 2023
DRAWING NO. KK/10 D		

