


House Holder

PI	ISSUED TO PLANNING DEPT	25.05.19	MC
Rev		Date	By

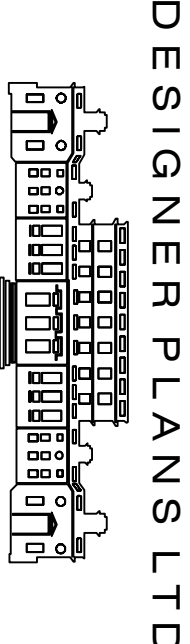

OFFICE 48, 95 WILTON ROAD, VICTORIA, LONDON, SW1V 1BZ
T : 0844 412 7623
www.designerplans.co.uk

Job Title
152 Darnley Road
Gravesend Kent DA11 0SN

Drawing Title
Proposed Block Plan

Scale 1:200 @ A1	Date May '19	Draw No.	Rev
51-1000-795	S02	P1	