
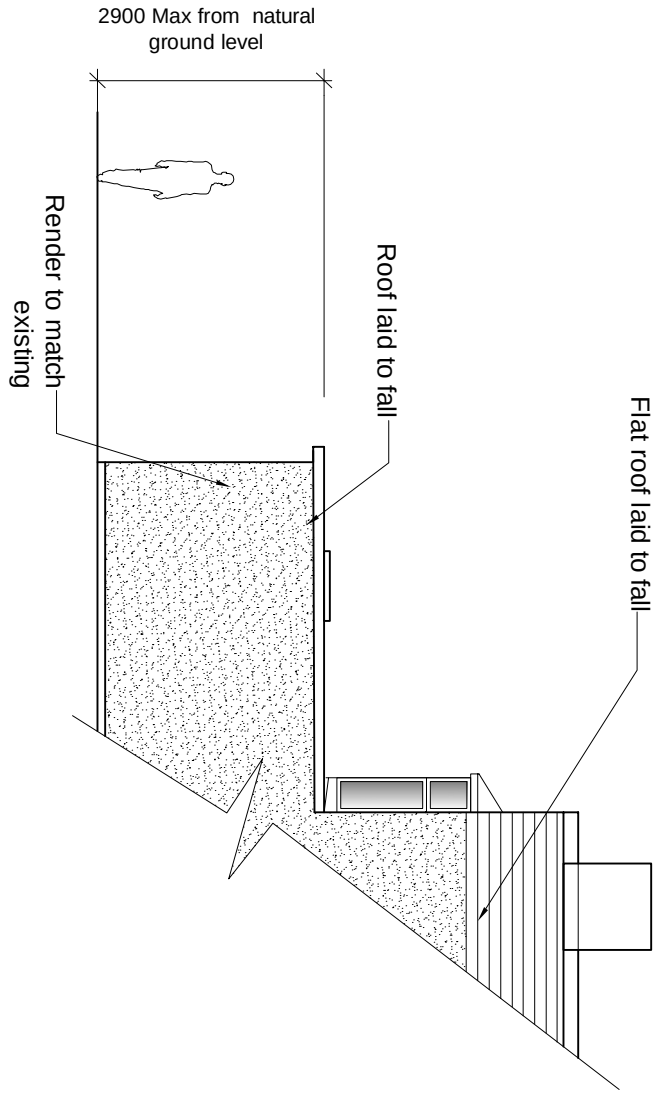
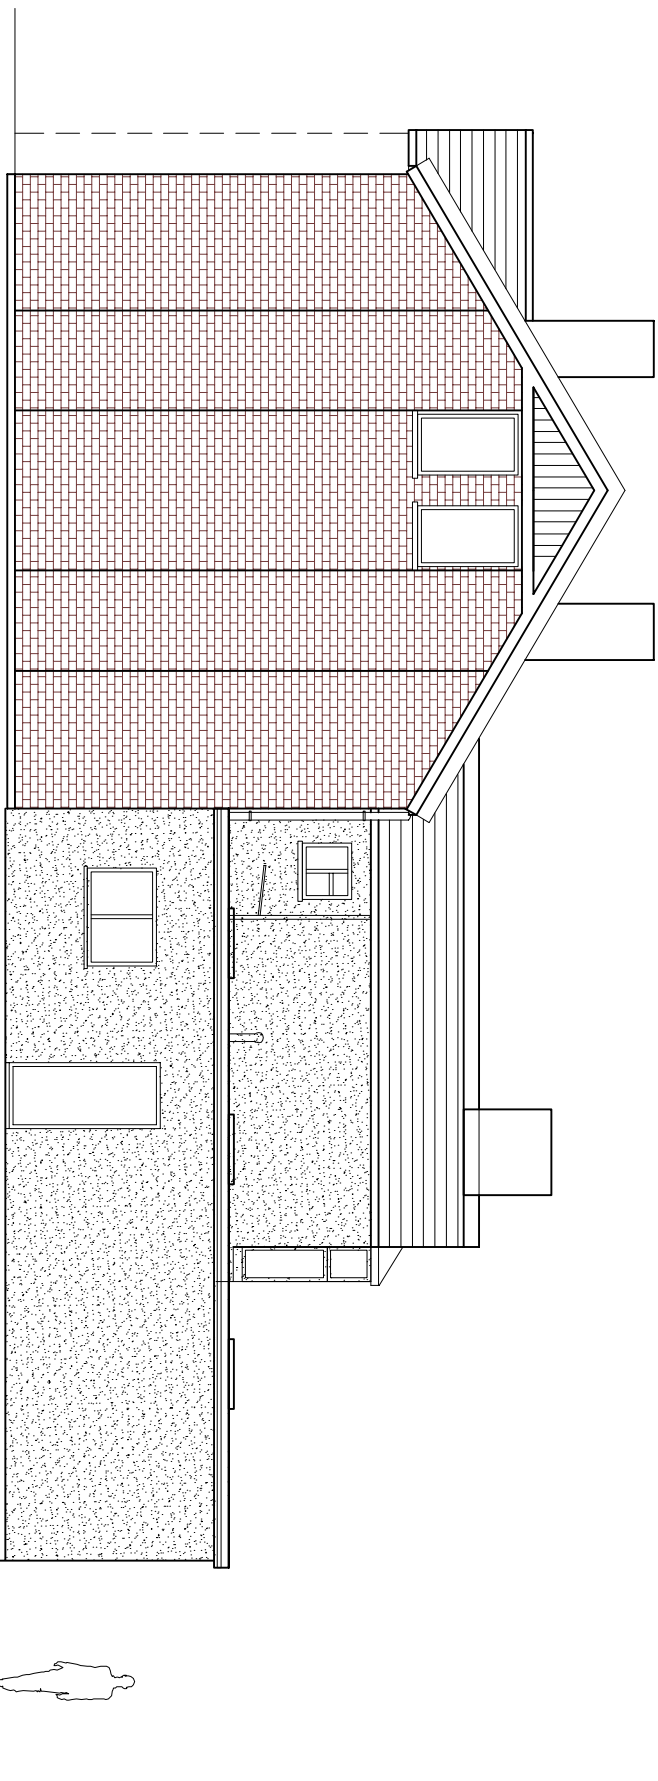
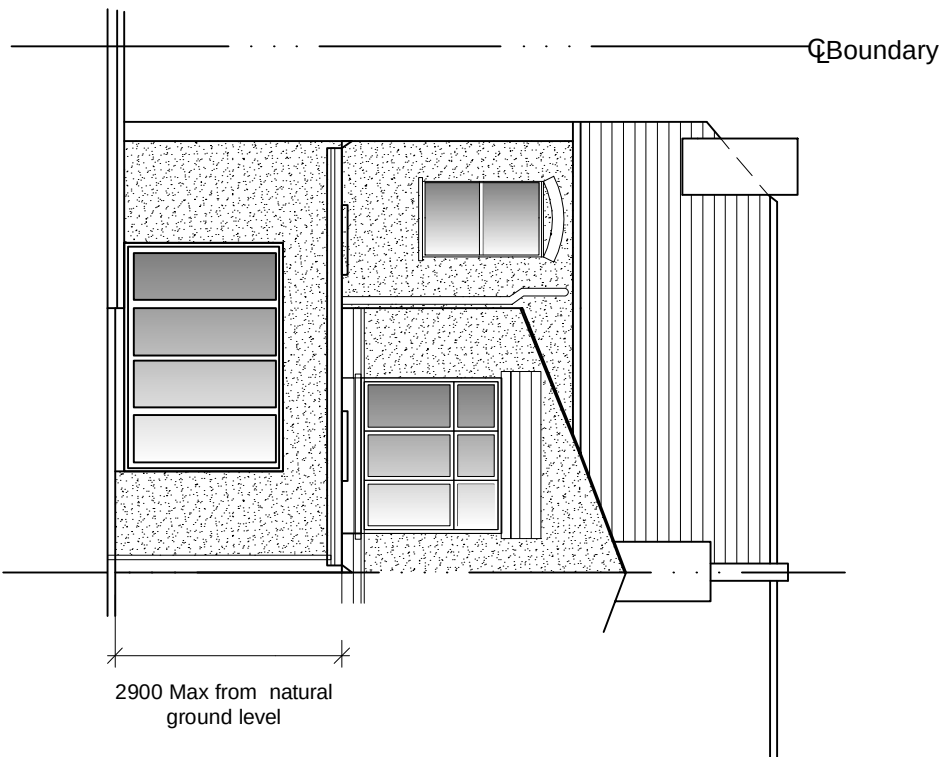
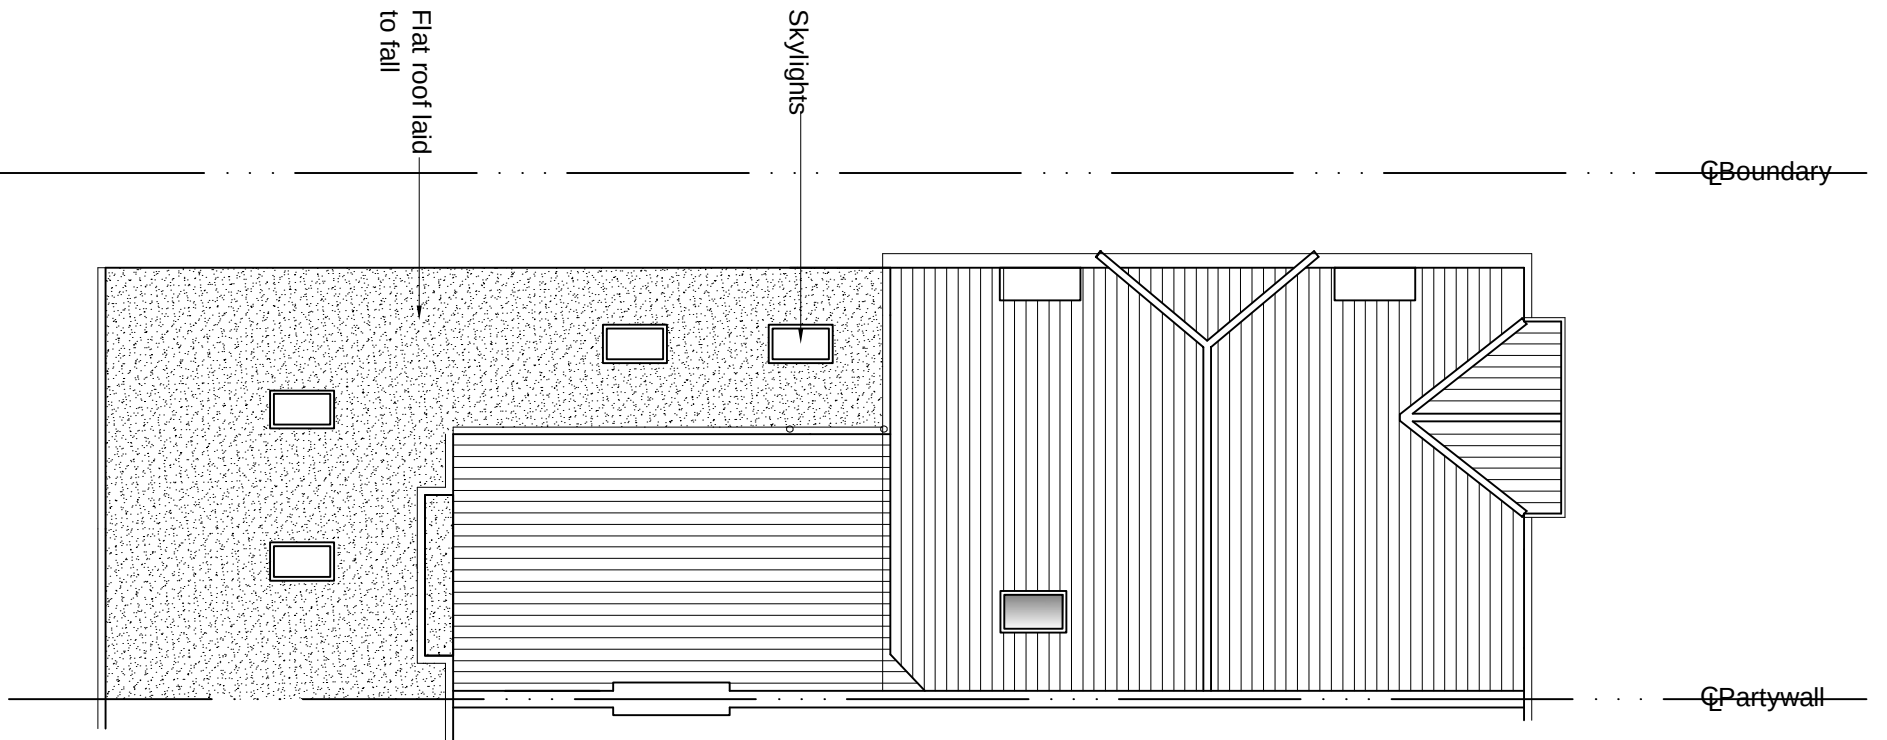
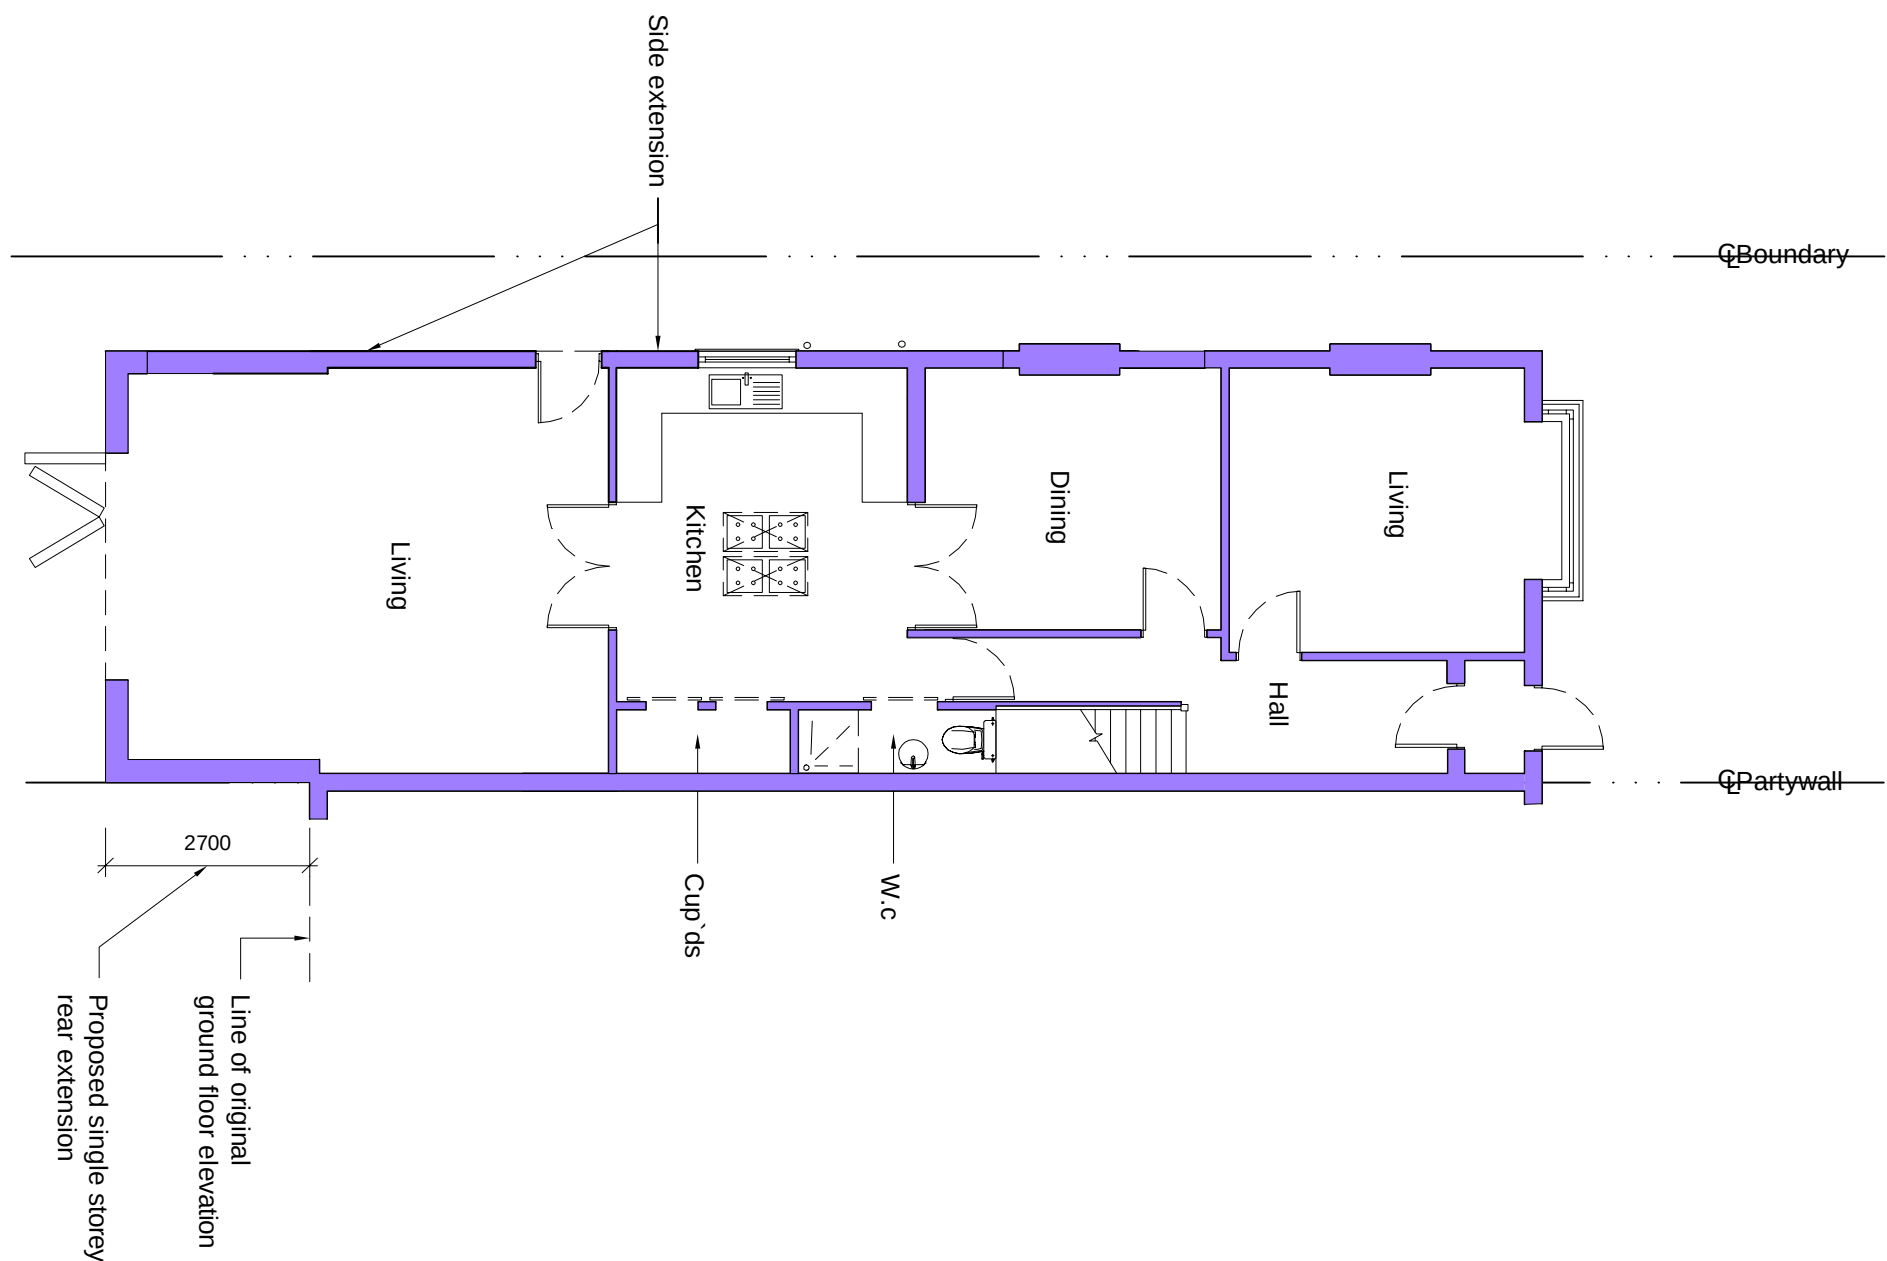


P3	ISSUED TO PLANNING DEPT	14.02.19	MC
P2	ISSUED TO PLANNING DEPT	04.09.19	MC
P1	ISSUED TO PLANNING DEPT	25.05.19	MC
Rev		Date	By

DESIGNER PLANS LTD

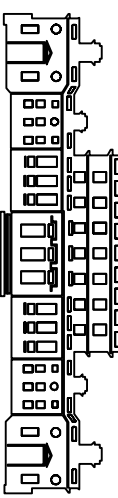

OFFICE 48, 95 WILTON ROAD, VICTORIA, LONDON, SW1V 1BZ
T : 0844 412 7623
www.designerplans.co.uk

Job Title	152 Darnley Road Gravesend Kent DA11 0SN
-----------	---

Drawing Title	Proposed Double Storey Side Extension
---------------	--

Scale	Date	Drawn By	Rev
1:100 @ A1	May '19	MC	
Job No.	51-1000-795	S04	P4