


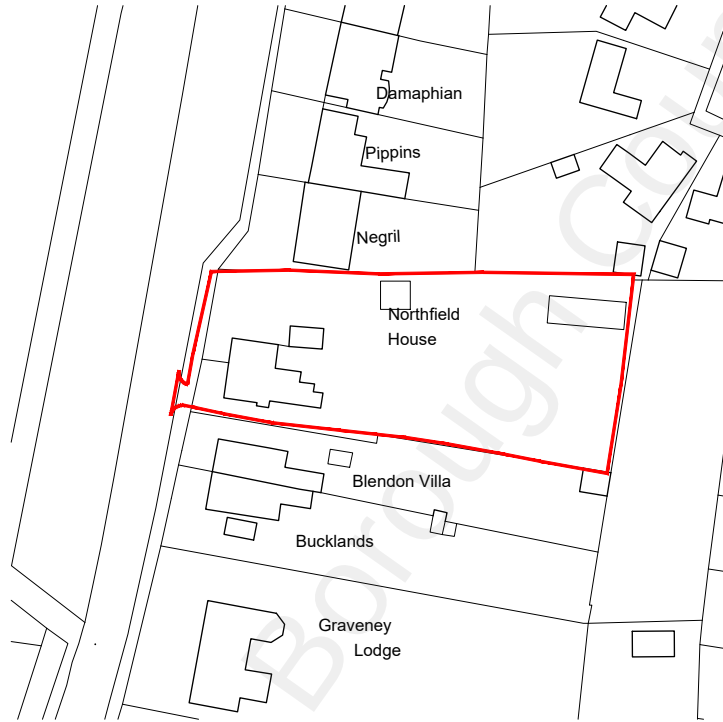

1:1250



OS LICENCE NO. 100 022432
Contractors must verify all dimensions on site prior to commencement of works. DO NOT scale from this drawing. **FOR PLANNING PURPOSES ONLY.** Drawing to be read in accordance with other schematic documentation. It is the responsibility of the client/employer to instruct a suitably qualified specialist to conform with the requirements of the current CDM 2015 Regulations. Client/employer to appoint a principle designer/contractor, as required under the HSE legal requirements. Refer to www.hse.gov.uk for further guidance. © Drawings and designs are copyright of Bloomfields and must not be copied without prior consent.

Notes:

Key:

- Planning Boundary (1961 m²)
- Ownership Boundary



Client:
Michael Rossi

Site Address:
Northfield House,
Wrotham Road,
Meopham, DA13 0AQ
Issued for Planning

Revision: A. 09.06.2022 Rev By: EGT Checked By: TO

Scale: 1:1250 @ A4 Drawn By: EGT Checked By: TO

Project: Outline Application Date: 07.06.2022

Drawing Title: Site Location Plan

St: | Job No: | Drawing No: | Rev:

P.2781.010.A