


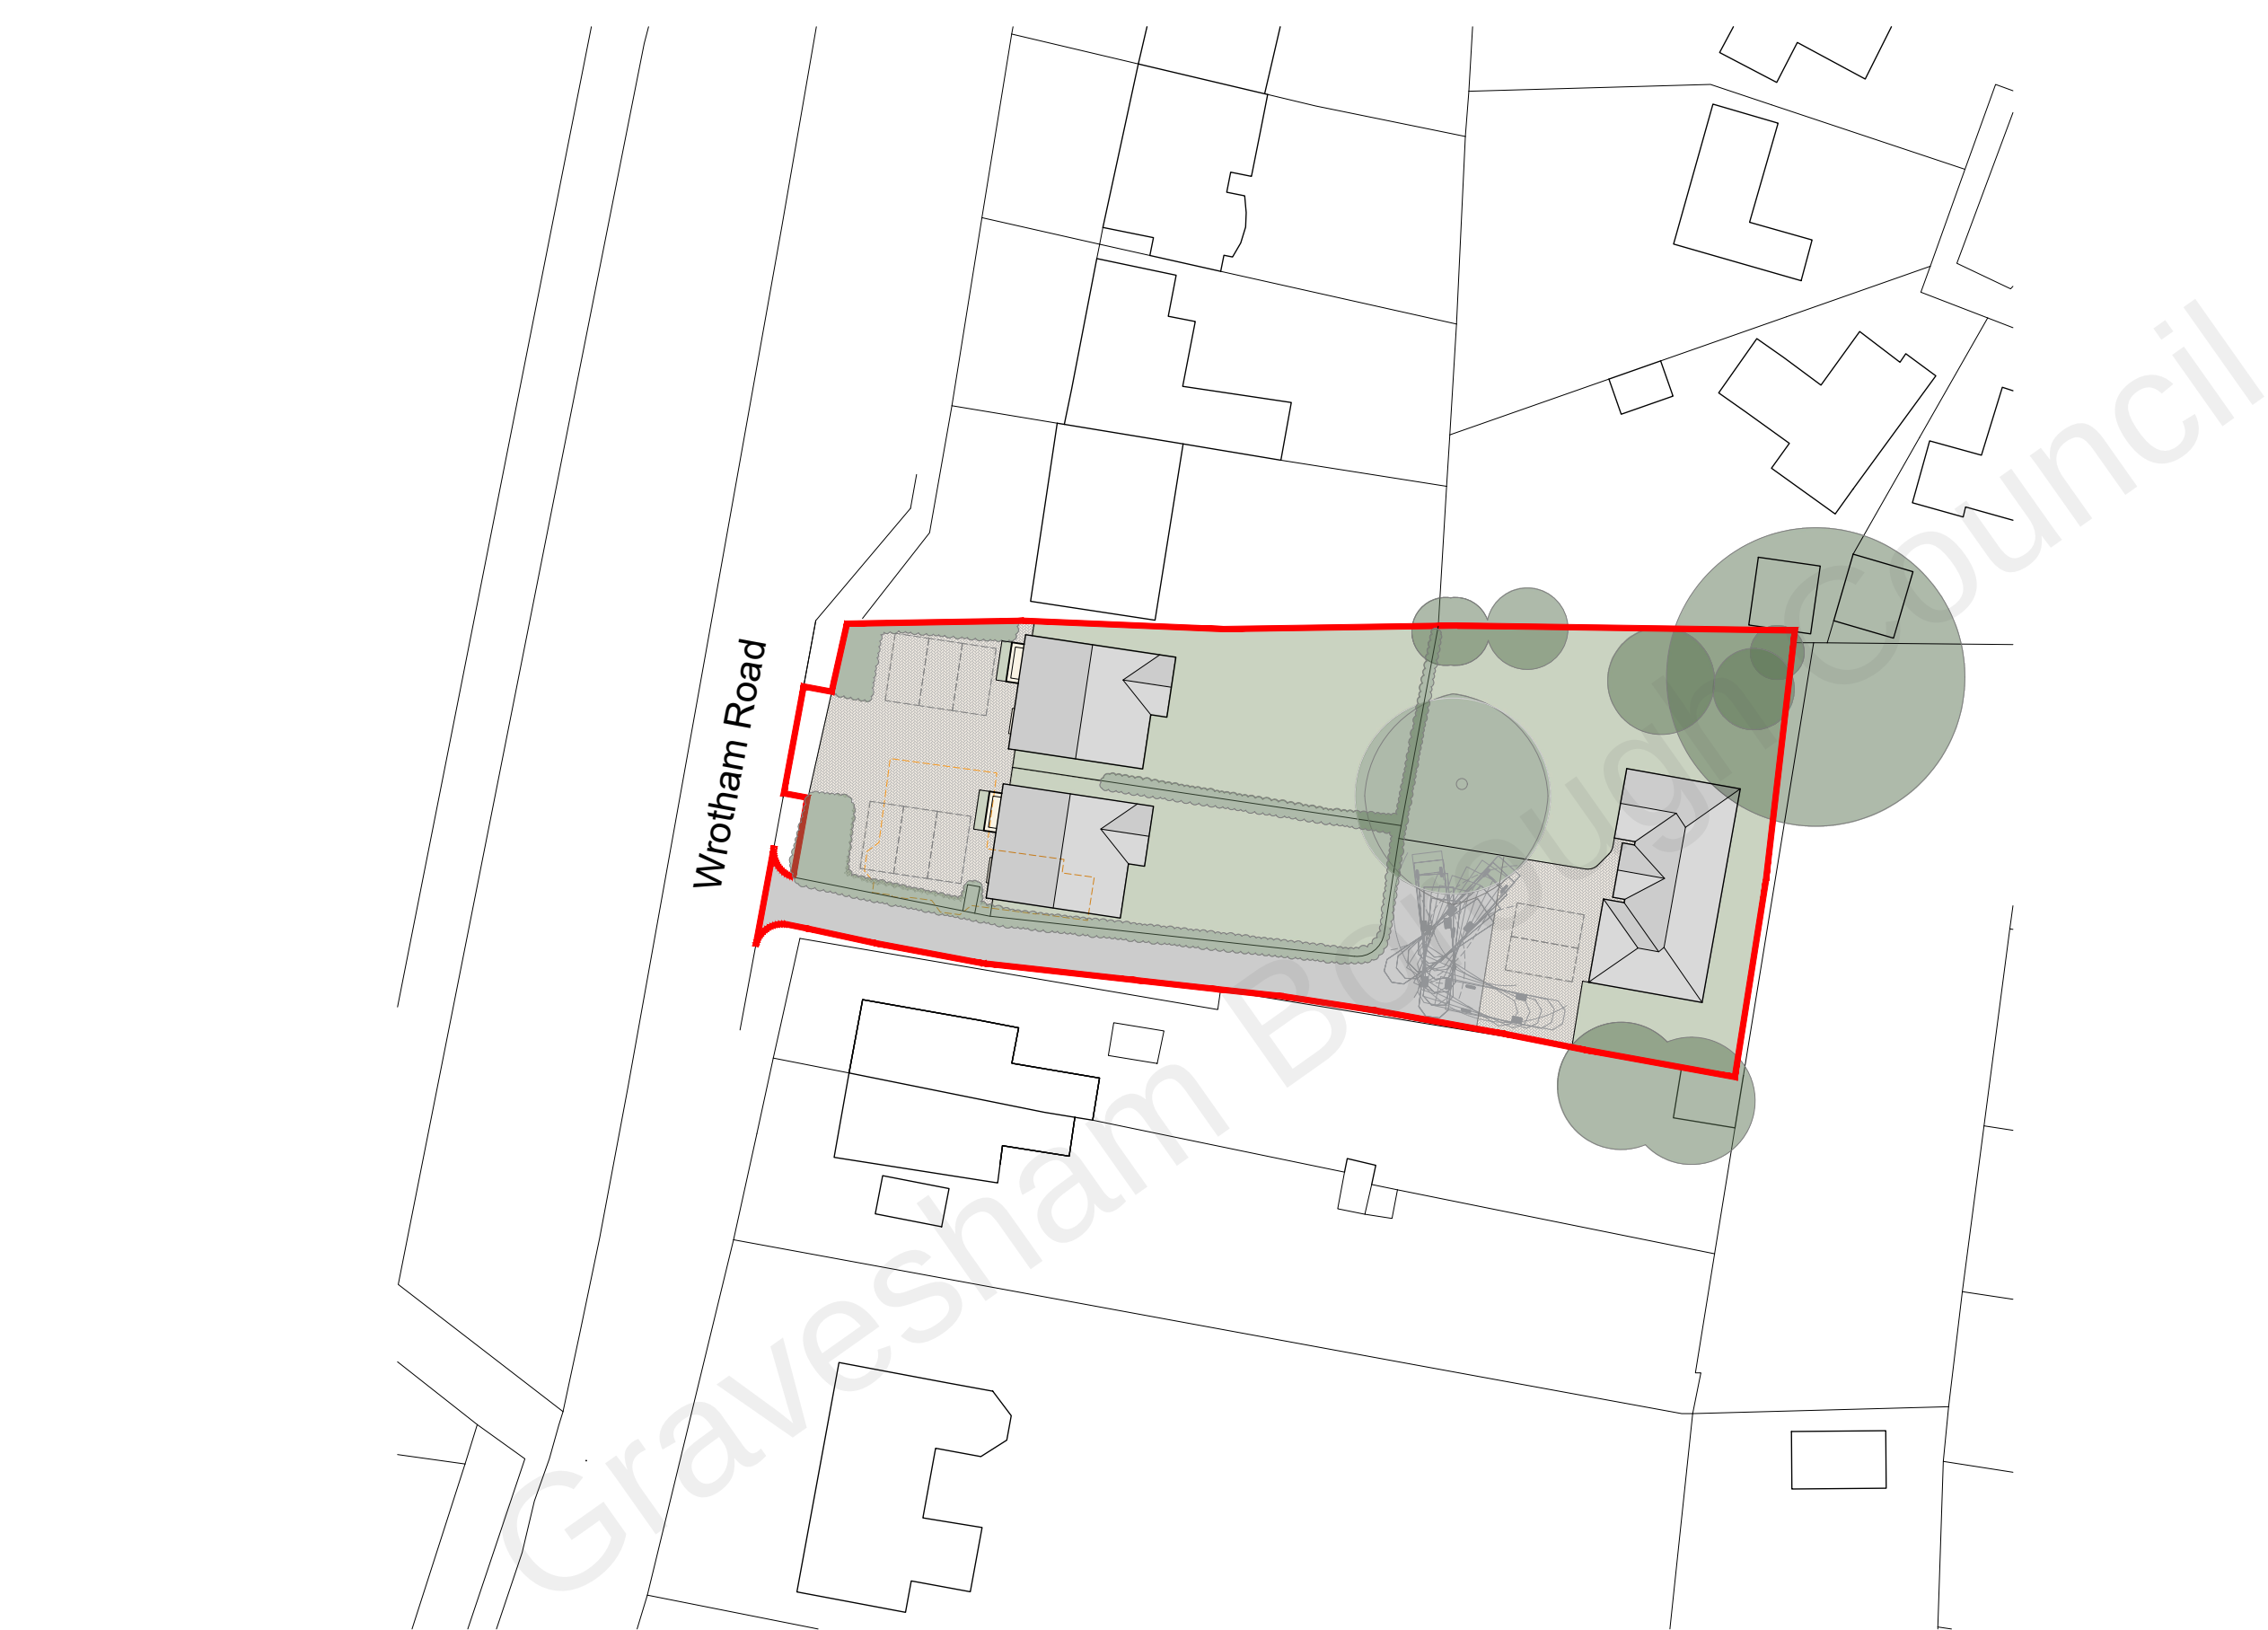

OS LICENCE NO. 100 022432
Contractors must verify all dimensions on site prior to commencement of works.
DO NOT scale from this drawing. **FOR PLANNING PURPOSES ONLY.** Drawing to be read in accordance with other schematic documentation. It is the responsibility of the client/employer to instruct a suitably qualified specialist to conform with the requirements of the current CDM 2015 Regulations. Client/employer to appoint a principal designer/contractor, as required under the HSE legal requirements. Refer to www.hse.gov.uk for further guidance. © Drawings and designs are copyright of Bloomfields and must not be copied without prior consent.

Notes:

- Key:**
- Planning Boundary (1961 m²)
 - Ownership Boundary

Issued for Planning

Revision:	Rev By:	Checked By:
A. 09.06.2022	EGT	TO
B. 18.10.2022	EGT	TO



01892 831 600
www.bloomfieldsltd.co.uk
drawing@bloomfieldsltd.co.uk

Client:
Michael Rossi

Project:
Outline Application

Site Address:
Northfield House,
Wrotham Road,
Meopham, DA13 0AQ

Scale: 1:500 @ A3
Drawn By: EGT

Date: 07.06.2022
Checked By: TO

Drawing Title:
Proposed Block Plan

St: | Job No: | Drawing No: | Rev:

P.2781.030.B

