

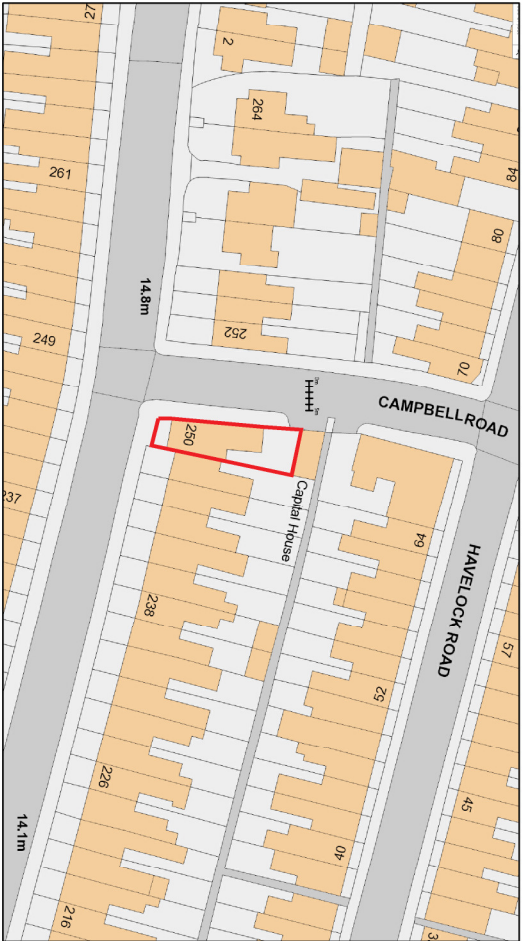


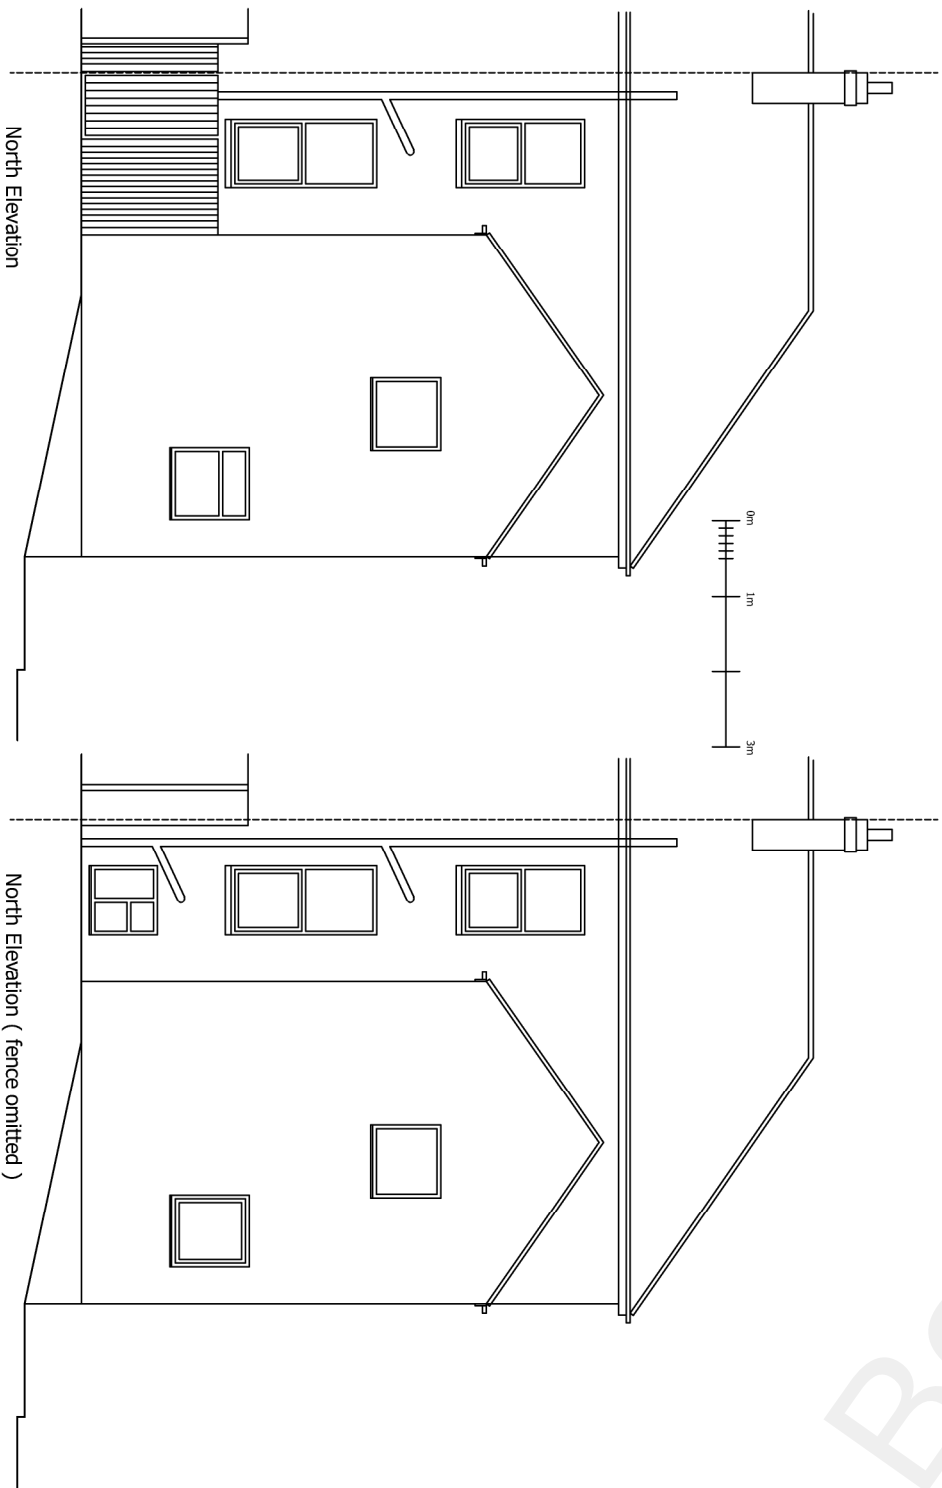

Location Plan 1:1250 (A3) 

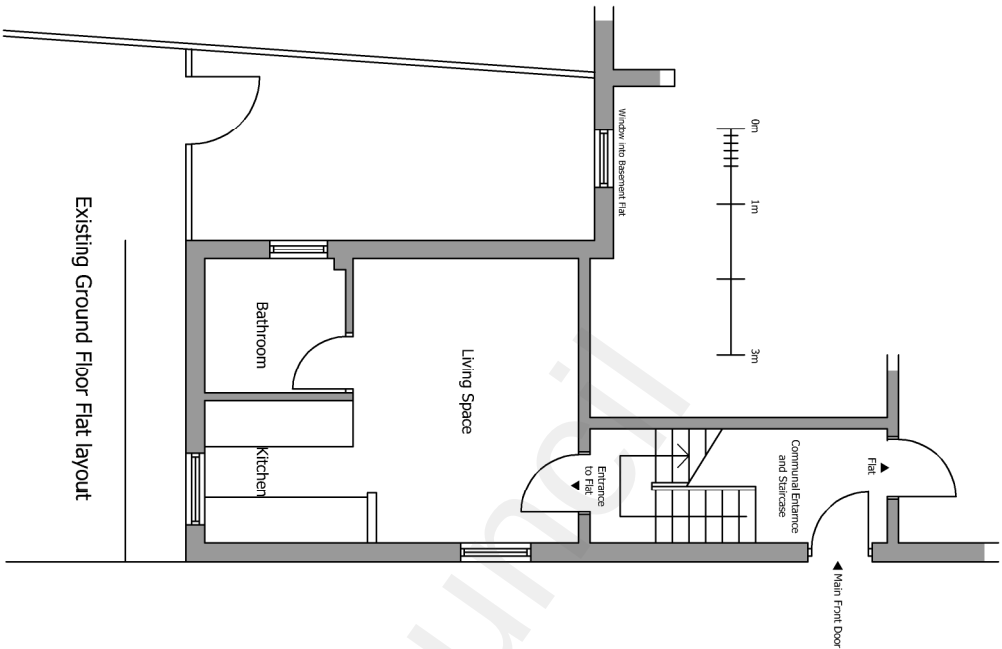

27 Gables Street, Dover, Kent, CT16 3PT
Tel: 01304 342700 Email: cad@cad.co.uk

CLIENT

250 Old Road West
Gravesend
Kent
DA11 0LY

PROJECT

Extension to Ground Floor Flat

DRAWING

Existing Plans and Elevations
Location Plan

SCALE	DRAWN BY	DATE
1:100@A3	MMW	22.10.22
DRAWING NO.	REV	

221022-E-001