
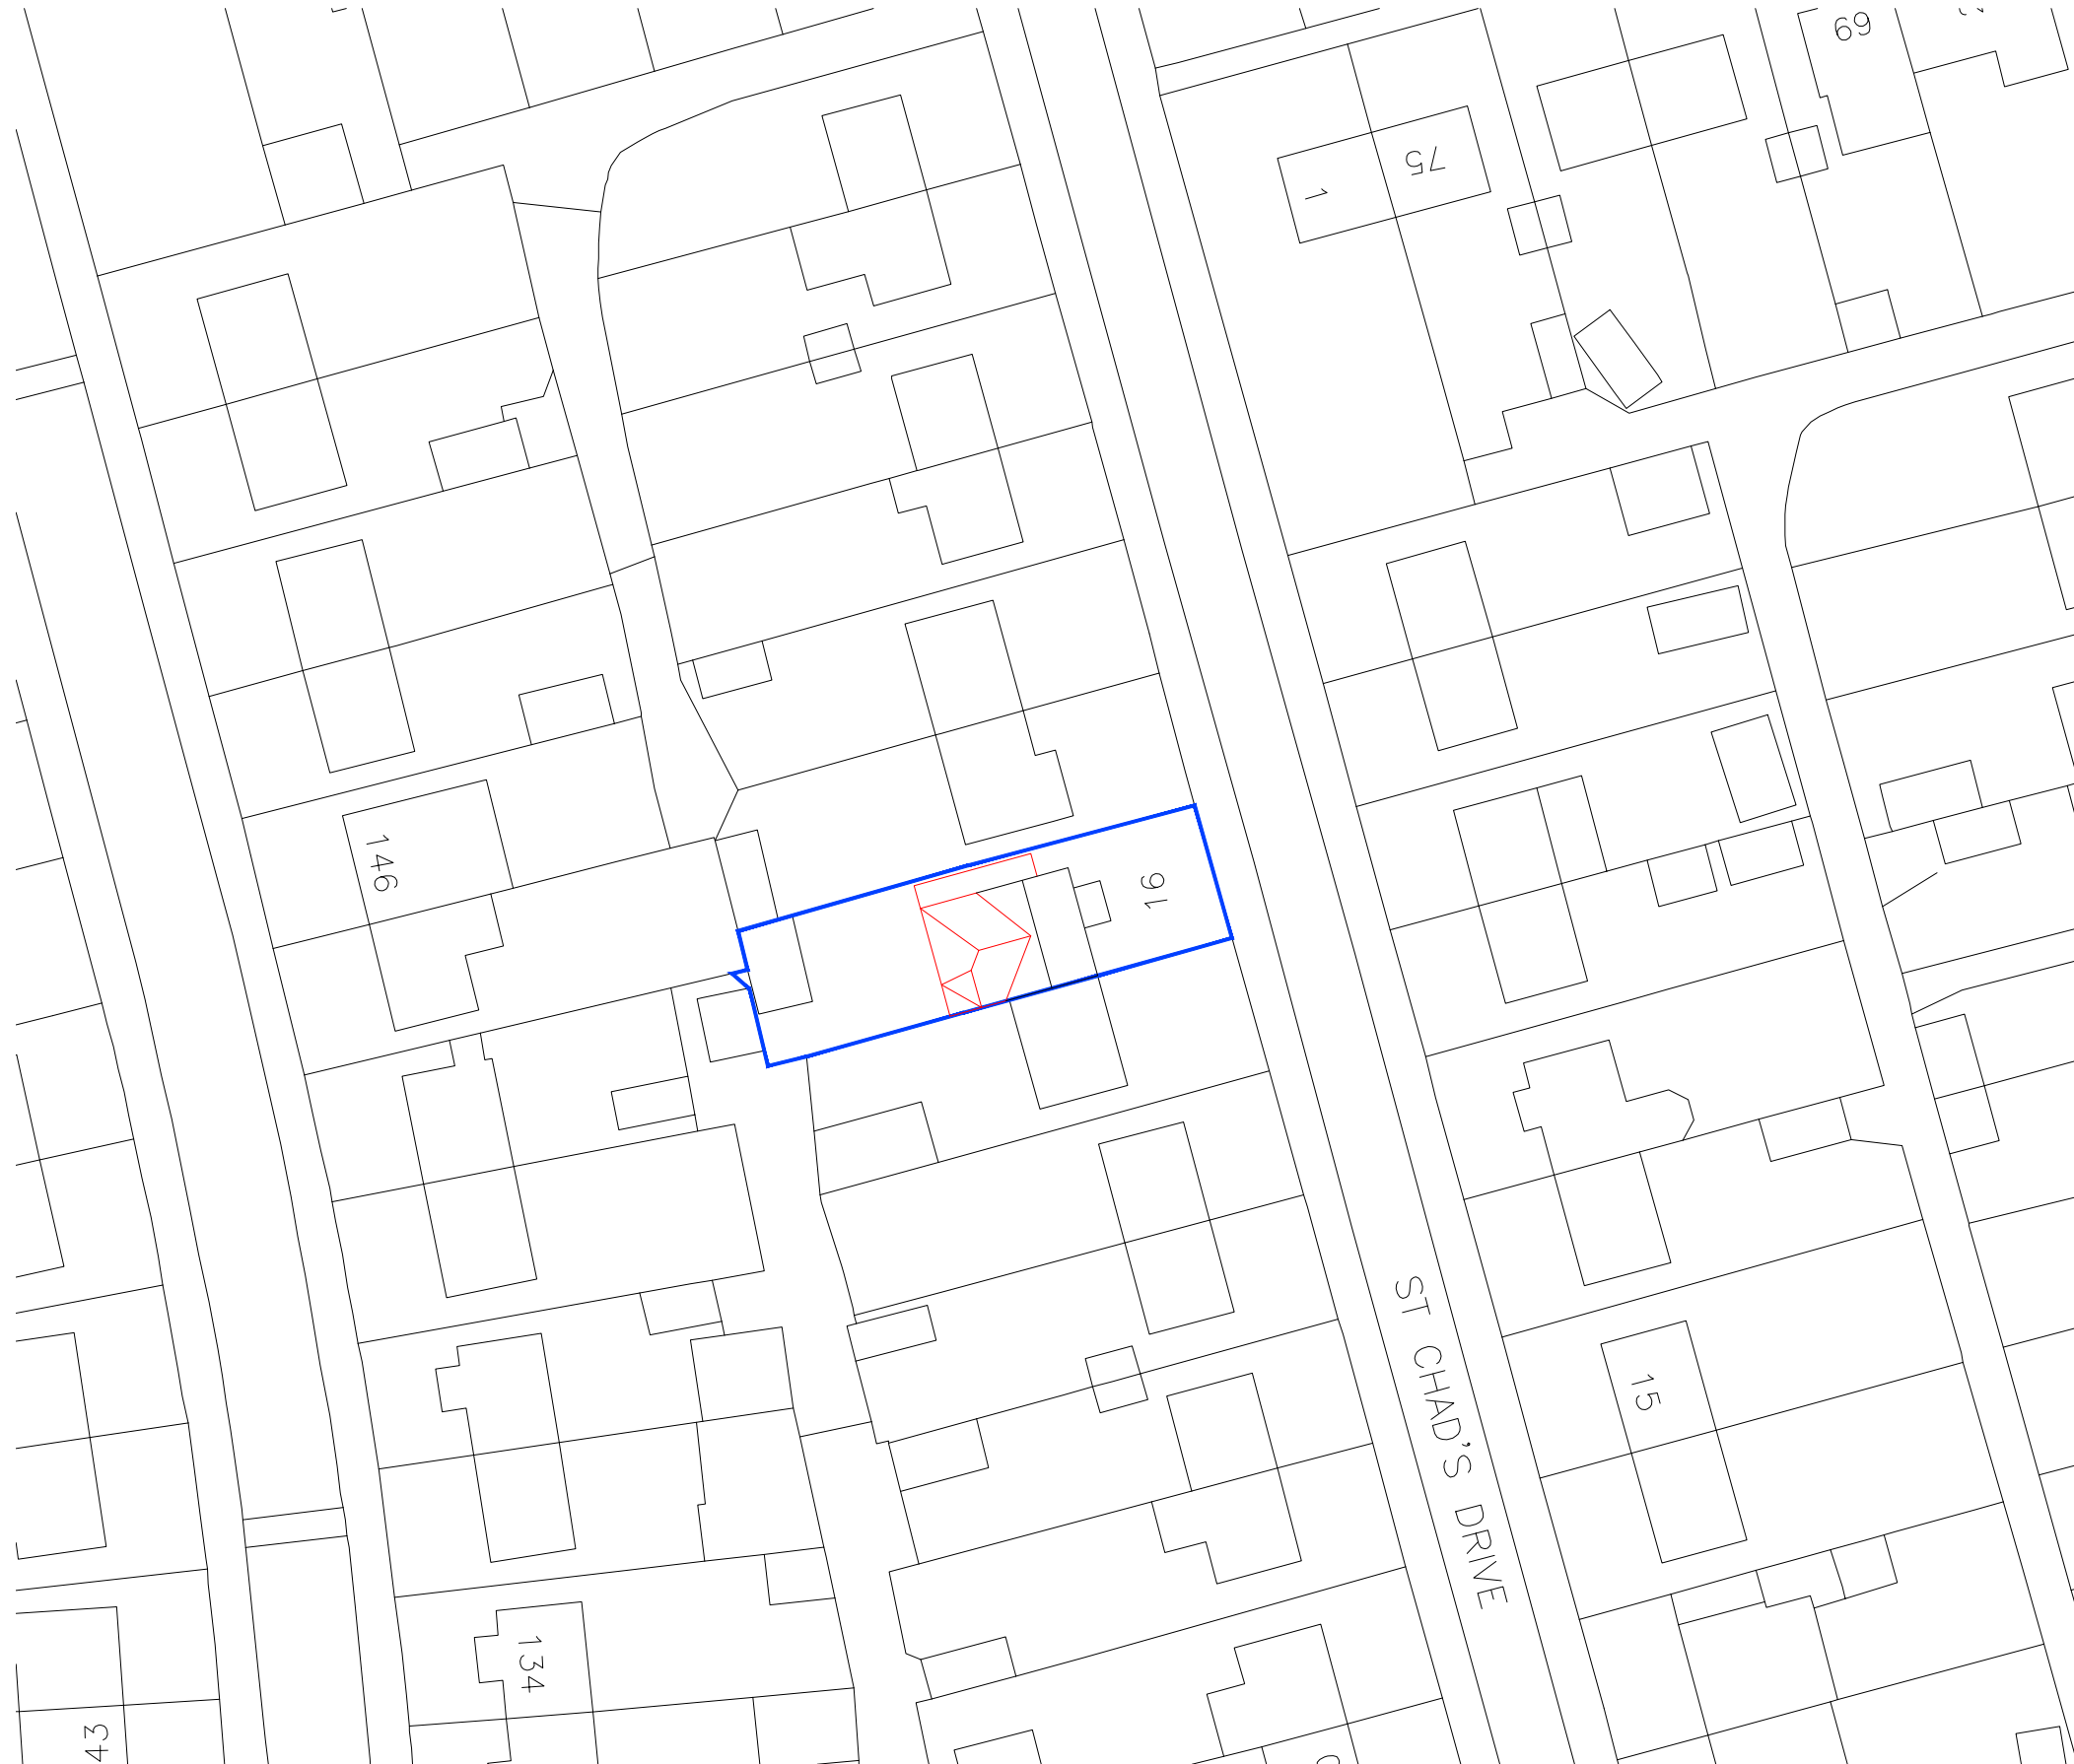


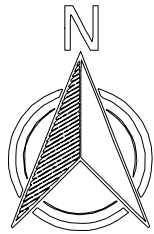

- NOTES:
- SCGR-101 - SITE BLOCK PLAN
 - SCGR-102 - EXISTING PLANS SHEET 1
 - SCGR-103 - EXISTING PLANS SHEET 2
 - SCGR-104 - EXISTING PLANS SHEET 3
 - SCGR-105 - EXISTING ELEVATIONS SHEET 1
 - SCGR-106 - EXISTING ELEVATIONS SHEET 2
 - SCGR-107 - EXISTING ELEVATIONS SHEET 3
 - SCGR-108 - PROPOSED PLANS SHEET 1
 - SCGR-109 - PROPOSED PLANS SHEET 2
 - SCGR-110 - PROPOSED PLANS SHEET 3
 - SCGR-111 - PROPOSED ELEVATIONS SHEET 1
 - SCGR-112 - PROPOSED ELEVATIONS SHEET 2
 - SCGR-113 - PROPOSED ELEVATIONS SHEET 3

PLANNING	P01
DATE: 23.03.2023	

16 ST CHADS DRIVE
GRAVESEND
DA12 4EL

4m GROUND FLOOR &
4m FIRST FLOOR
REAR EXTENSION.
GROUND FLOOR SIDE
EXTENSION.

SITE BLOCK PLAN
1:500 @ A3

DRG No: SCGR-101	P01
------------------	-----