



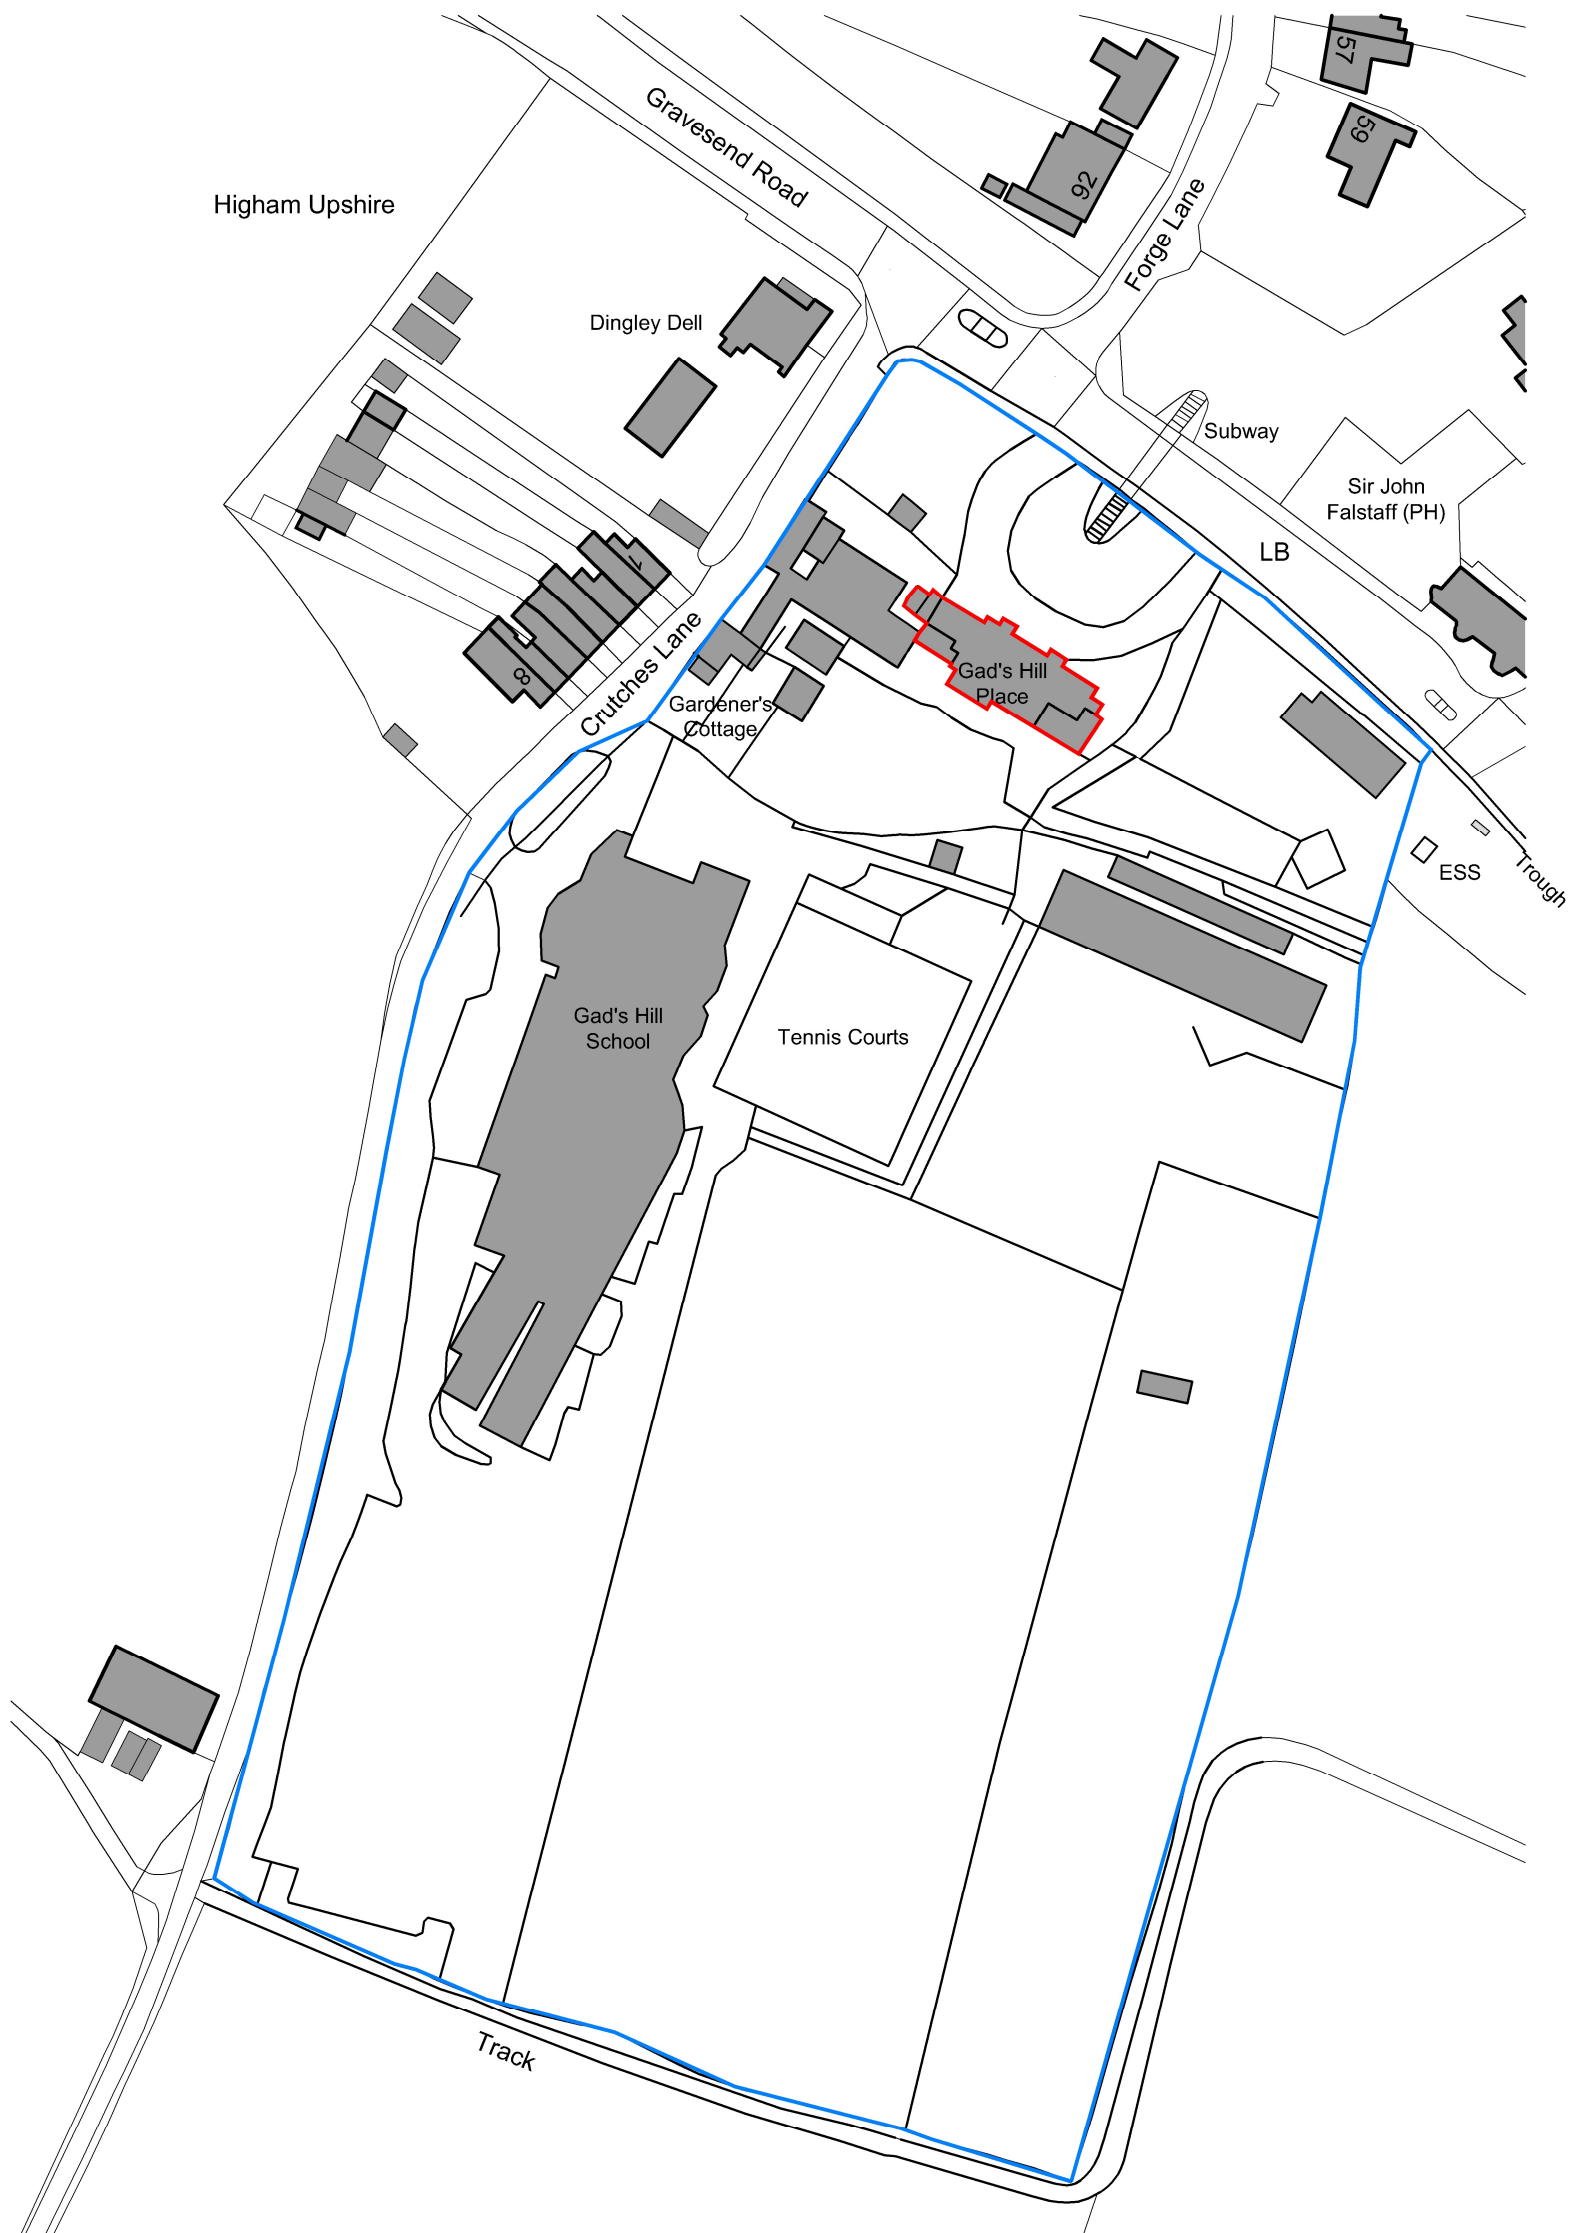

1
100

LOCATION PLAN
1:1250

10 m 50 m 100 m

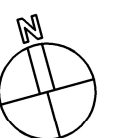

Project
Gad's Hill School
Proposal for ceiling and roof repairs

Client
Gad's Hill School

Rev. Date By Notes

Copyright belongs to Clay Architecture Ltd. All dimensions are to be verified by the contractor before commencing works.

clay architecture

Great Lines Studios, Marlborough Road, Gillingham, Kent ME7 5HB

T: 01634 573 017
www.clayarchitecture.com
E: design@clayarchitects.com

Title
Location Plan
Drawing No. 5284/PL/100

Scale 1:1250 @ A3 size
Date 24.01.2023
Drawn GEN Authorised KG
Revision/

clay architecture
FOR LISTED BUILDING
ISSUE DATE: 17/03/23