


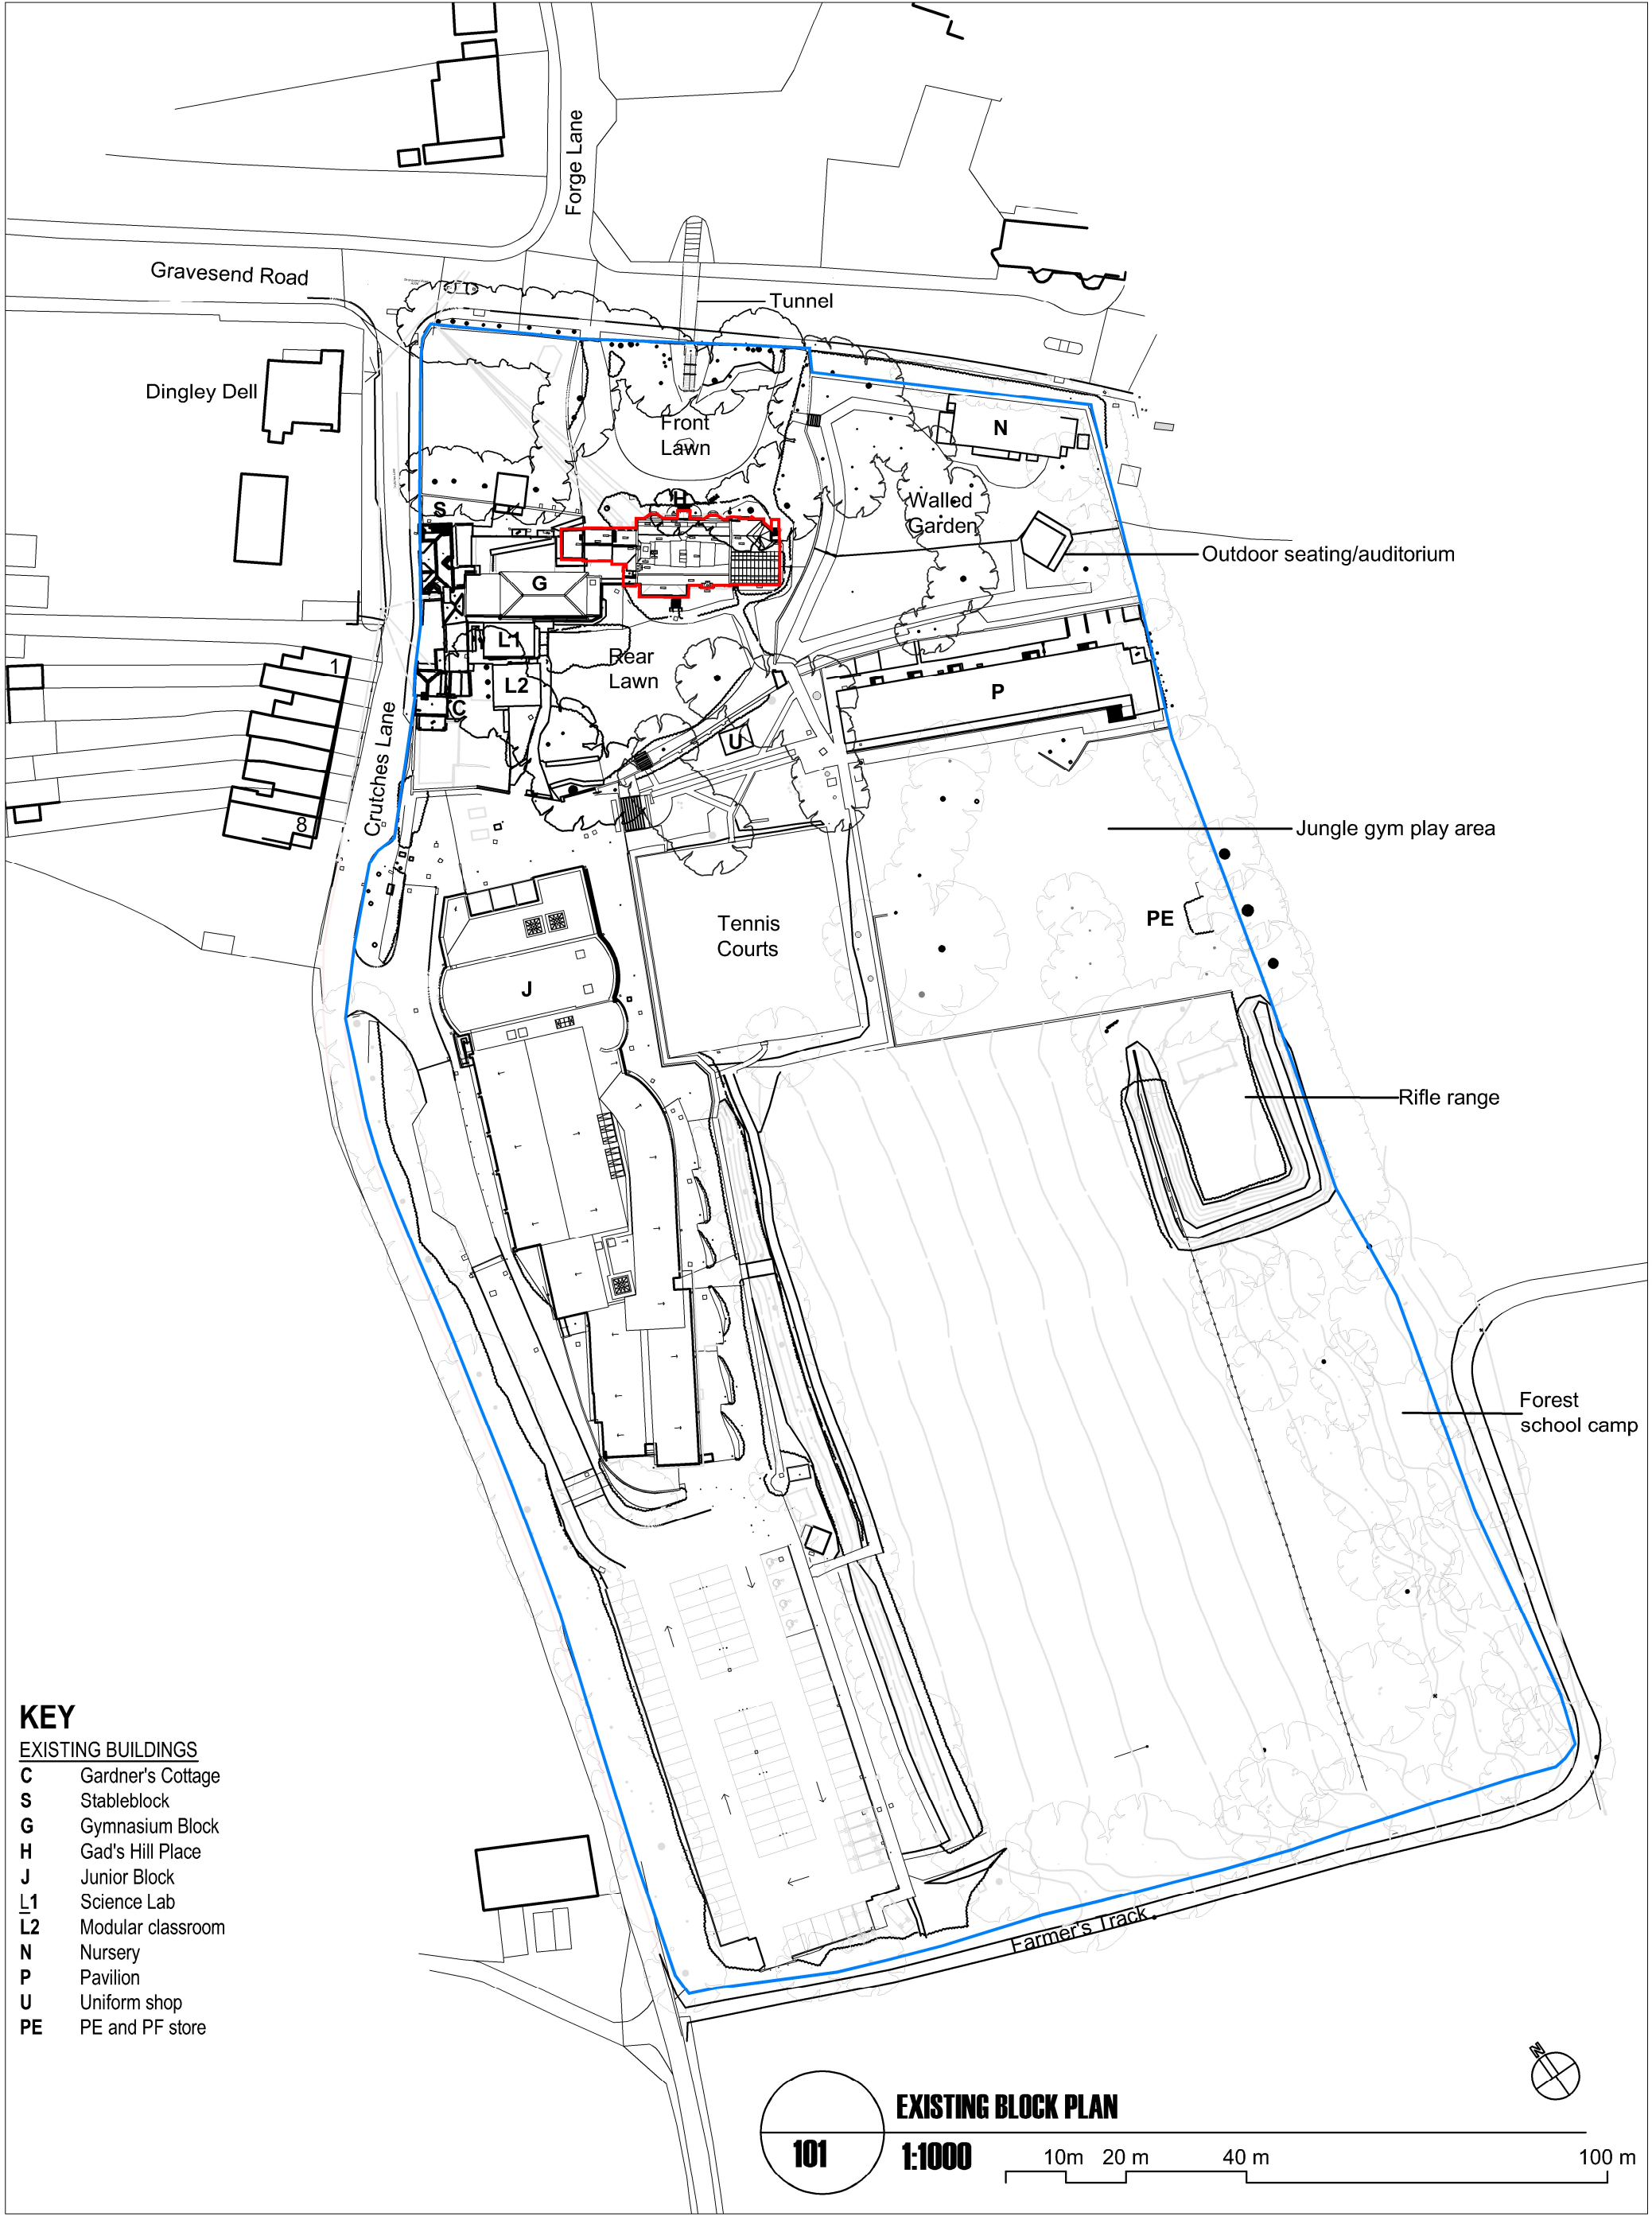

- KEY**
- EXISTING BUILDINGS
- C Gardner's Cottage
 - S Stableblock
 - G Gymnasium Block
 - H Gad's Hill Place
 - J Junior Block
 - L1 Science Lab
 - L2 Modular classroom
 - N Nursery
 - P Pavilion
 - U Uniform shop
 - PE PE and PF store

101

EXISTING BLOCK PLAN

1:1000

10m

20 m

40 m

100 m